

A46 Newark Bypass

TR010065/APP/2.5

2.5 General Arrangement Plans

APFP Regulation 5(2)(o)

Planning Act 2008

Infrastructure Planning (Applications: Prescribed Forms and
Procedure) Regulations 2009

Volume 2

March 2025

Infrastructure Planning

Planning Act 2008

**The Infrastructure Planning
(Applications: Prescribed Forms and
Procedure) Regulations 2009**

A46 Newark Bypass

Development Consent Order 202[]

General Arrangement Plans

Regulation Number:	Regulation 5(2)(o)
Planning Inspectorate Scheme Reference	TR010065
Application Document Reference	TR010065/APP/2.5
Author:	A46 Newark Bypass Project Team, National Highways

Version	Date	Status of Version
Rev 1	March 2024	DCO Application
Rev 2	March 2025	Deadline 7 Submission

Table of Contents

1	Introduction	1
1.1	Purpose of this document	1
2	Schedule of Plans included in this Application Document	2


1 Introduction

1.1 Purpose of this document

- 1.1.1 These General Arrangement Plans (these “Plans”) relate to an application made by National Highways (the “Applicant”) to the Secretary of State for Transport via the Planning Inspectorate (the “Inspectorate”) under the Planning Act 2008 (the “2008 Act”) for a Development Consent Order (DCO). If made, the DCO would grant consent for the A46 Newark Bypass (the “Scheme”). A detailed description of the Scheme can be found in Chapter 2 (The Scheme) of the Environmental Statement (ES) [APP-046].
- 1.1.2 These Plans forms part of a suite of application documents and is included in the application in compliance with Regulation 5(2)(o) of the Infrastructure Planning (Prescribed Forms and Procedure) Regulations 2009 (the “2009 Regulations”) which requires:
- “.... any other plans, drawings and sections necessary to describe the proposals for which development consent is being sought, showing details of design, external appearance and the preferred layout of buildings or structures, drainage, surface water management, means of vehicular and pedestrian access, any car parking to be provided, and means of landscaping”.*
- 1.1.3 As these Plans are part of the application documentation they should be read alongside and are informed by the other application documents, in particular the draft DCO [REP6-004], the Works Plans [REP3-002] and the Engineering Drawings and Sections [AS-008 to AS-012 and APP-014].

2 Schedule of Plans included in this Application Document

Document Number	Drawing Title	Version
HE551478-SKAG-HGN_CONWI_CONW-DR-CH-25000	General Arrangement – Key Plan	C02
HE551478-SKAG-HGN_CONWI_CONW-DR-CH-25001	General Arrangement Plans – Sheet 1 of 7	C02
HE551478-SKAG-HGN_CONWI_CONW-DR-CH-25002	General Arrangement Plans – Sheet 2 of 7	C03
HE551478-SKAG-HGN_CONWI_CONW-DR-CH-25003	General Arrangement Plans – Sheet 3 of 7	C03
HE551478-SKAG-HGN_CONWI_CONW-DR-CH-25004	General Arrangement Plans – Sheet 4 of 7	C03
HE551478-SKAG-HGN_CONWI_CONW-DR-CH-25005	General Arrangement Plans – Sheet 5 of 7	C02
HE551478-SKAG-HGN_CONWI_CONW-DR-CH-25006	General Arrangement Plans – Sheet 6 of 7	C02
HE551478-SKAG-HGN_CONWI_CONW-DR-CH-25007	General Arrangement Plans – Sheet 7 of 7	C02


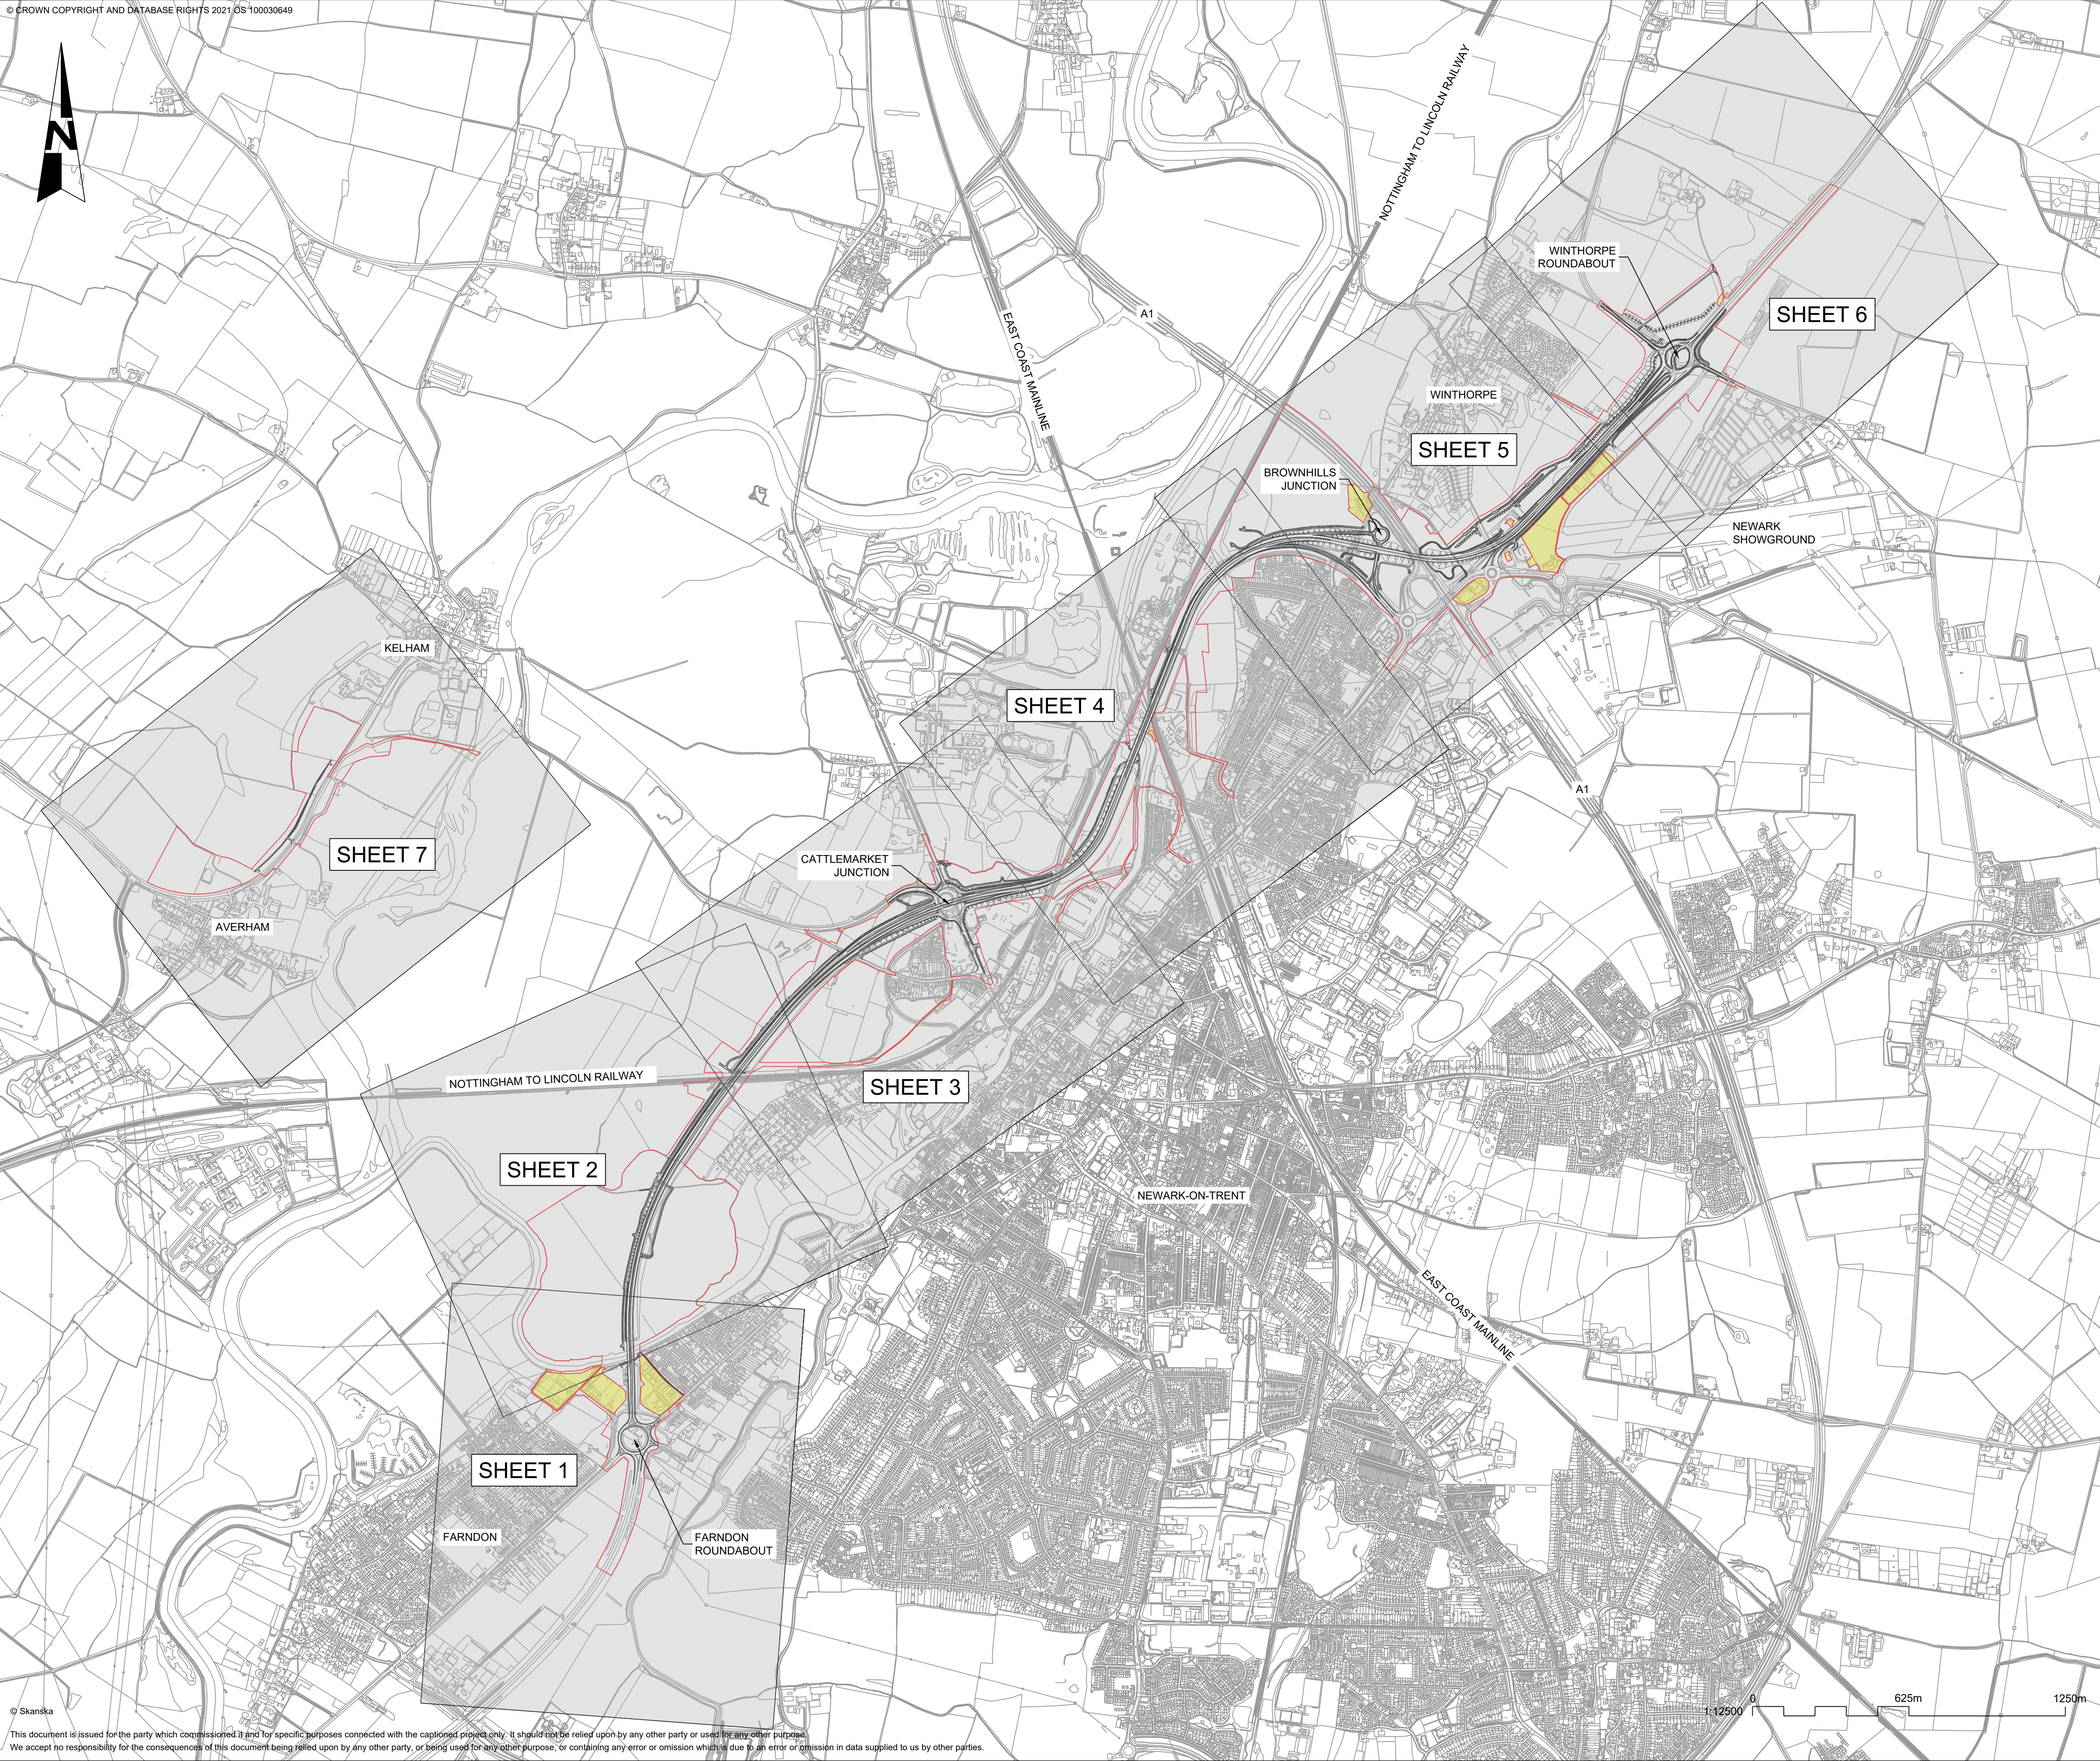


NOTES
1. THE PURPOSE OF THIS DRAWING IS TO SUPPORT THE A46 NEWARK BYPASS DEVELOPMENT CONSENT ORDER (DCO) AND ACCOMPANYING APPLICATION DOCUMENTATION. (TR010065/APP/3.1)

KEY:
ORDER LIMITS
DESIGN LAYOUT
LAND NOT INCLUDED IN ORDER LIMITS

C02	12/03/24	Revised for DCO Submission	JK	SC	TD
REV.	DATE	AMENDMENT DETAILS	ORIG	CHK'D	APP'D
CLIENT					
national highways					
PURPOSE OF ISSUE					
DCO APPLICATION					
DEVELOPMENT CONSENT ORDER NUMBER					
TR010065					
PROJECT TITLE					
A46 NEWARK BYPASS					
DRAWING TITLE					
GENERAL ARRANGEMENT PLANS REGULATION 5(2)(o), 5(2)(P) and 6(2) KEY PLAN					
ORIGINAL SIZE			SCALE		
A1			1:12500		
DRAWING NUMBER		ORIGINATOR	VOLUME	PROJECT REF NO.	
HE PIN		SKAG	HGN	HE551478	
HE551478		CONWI_CONW	DR CH	25000	
LOCATION		TYPE	ROLE	NUMBER	
				C02	

1. ALL DIMENSIONS ARE IN METRES UNLESS OTHERWISE STATED.
2. DO NOT SCALE FROM THIS DRAWING USE ONLY PRINTED DIMENSIONS.
3. THE DESIGN SHOWN WILL BE SUBJECT TO DETAILED DESIGN DEVELOPMENT IN ACCORDANCE WITH THE PROVISIONS OF THE DEVELOPMENT CONSENT ORDER (TR010065/APP/3, 1).
4. THIS PLAN SHOULD BE READ IN CONJUNCTION WITH THE OTHER APPLICATION DOCUMENTS.

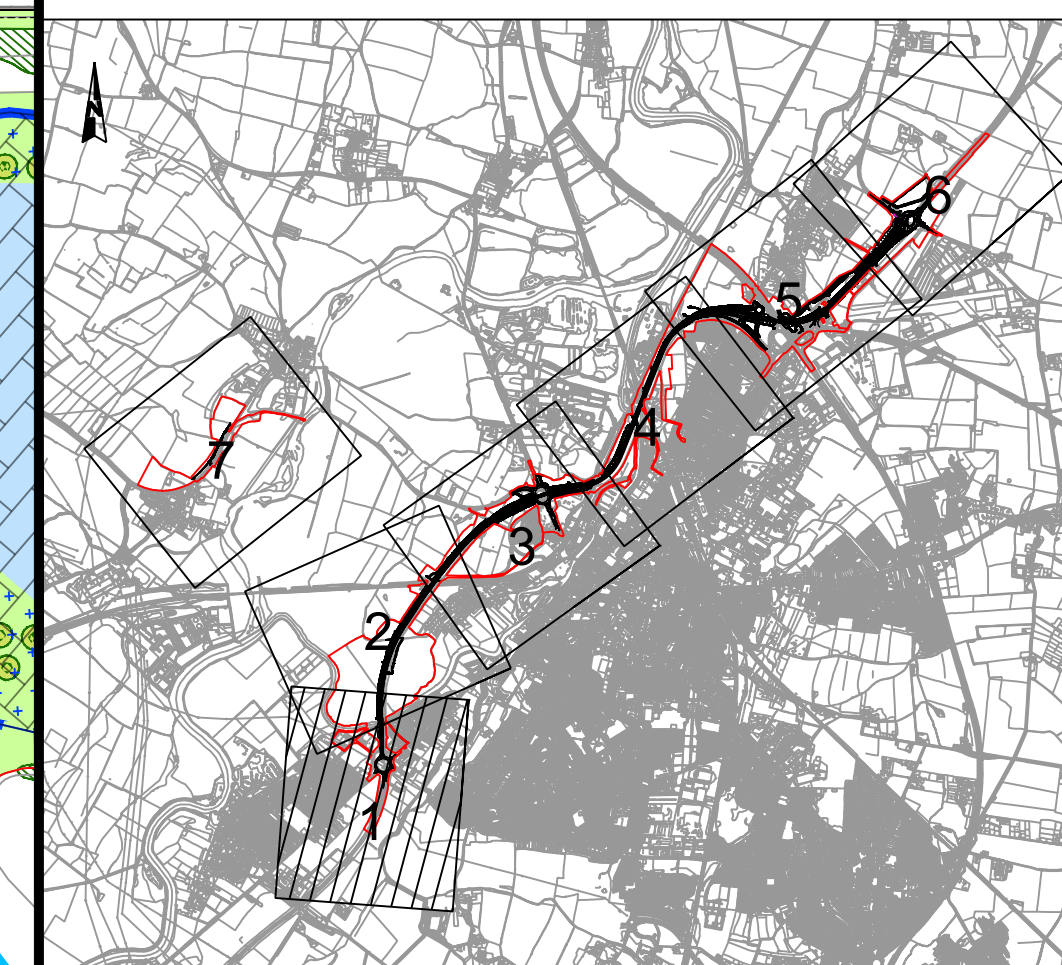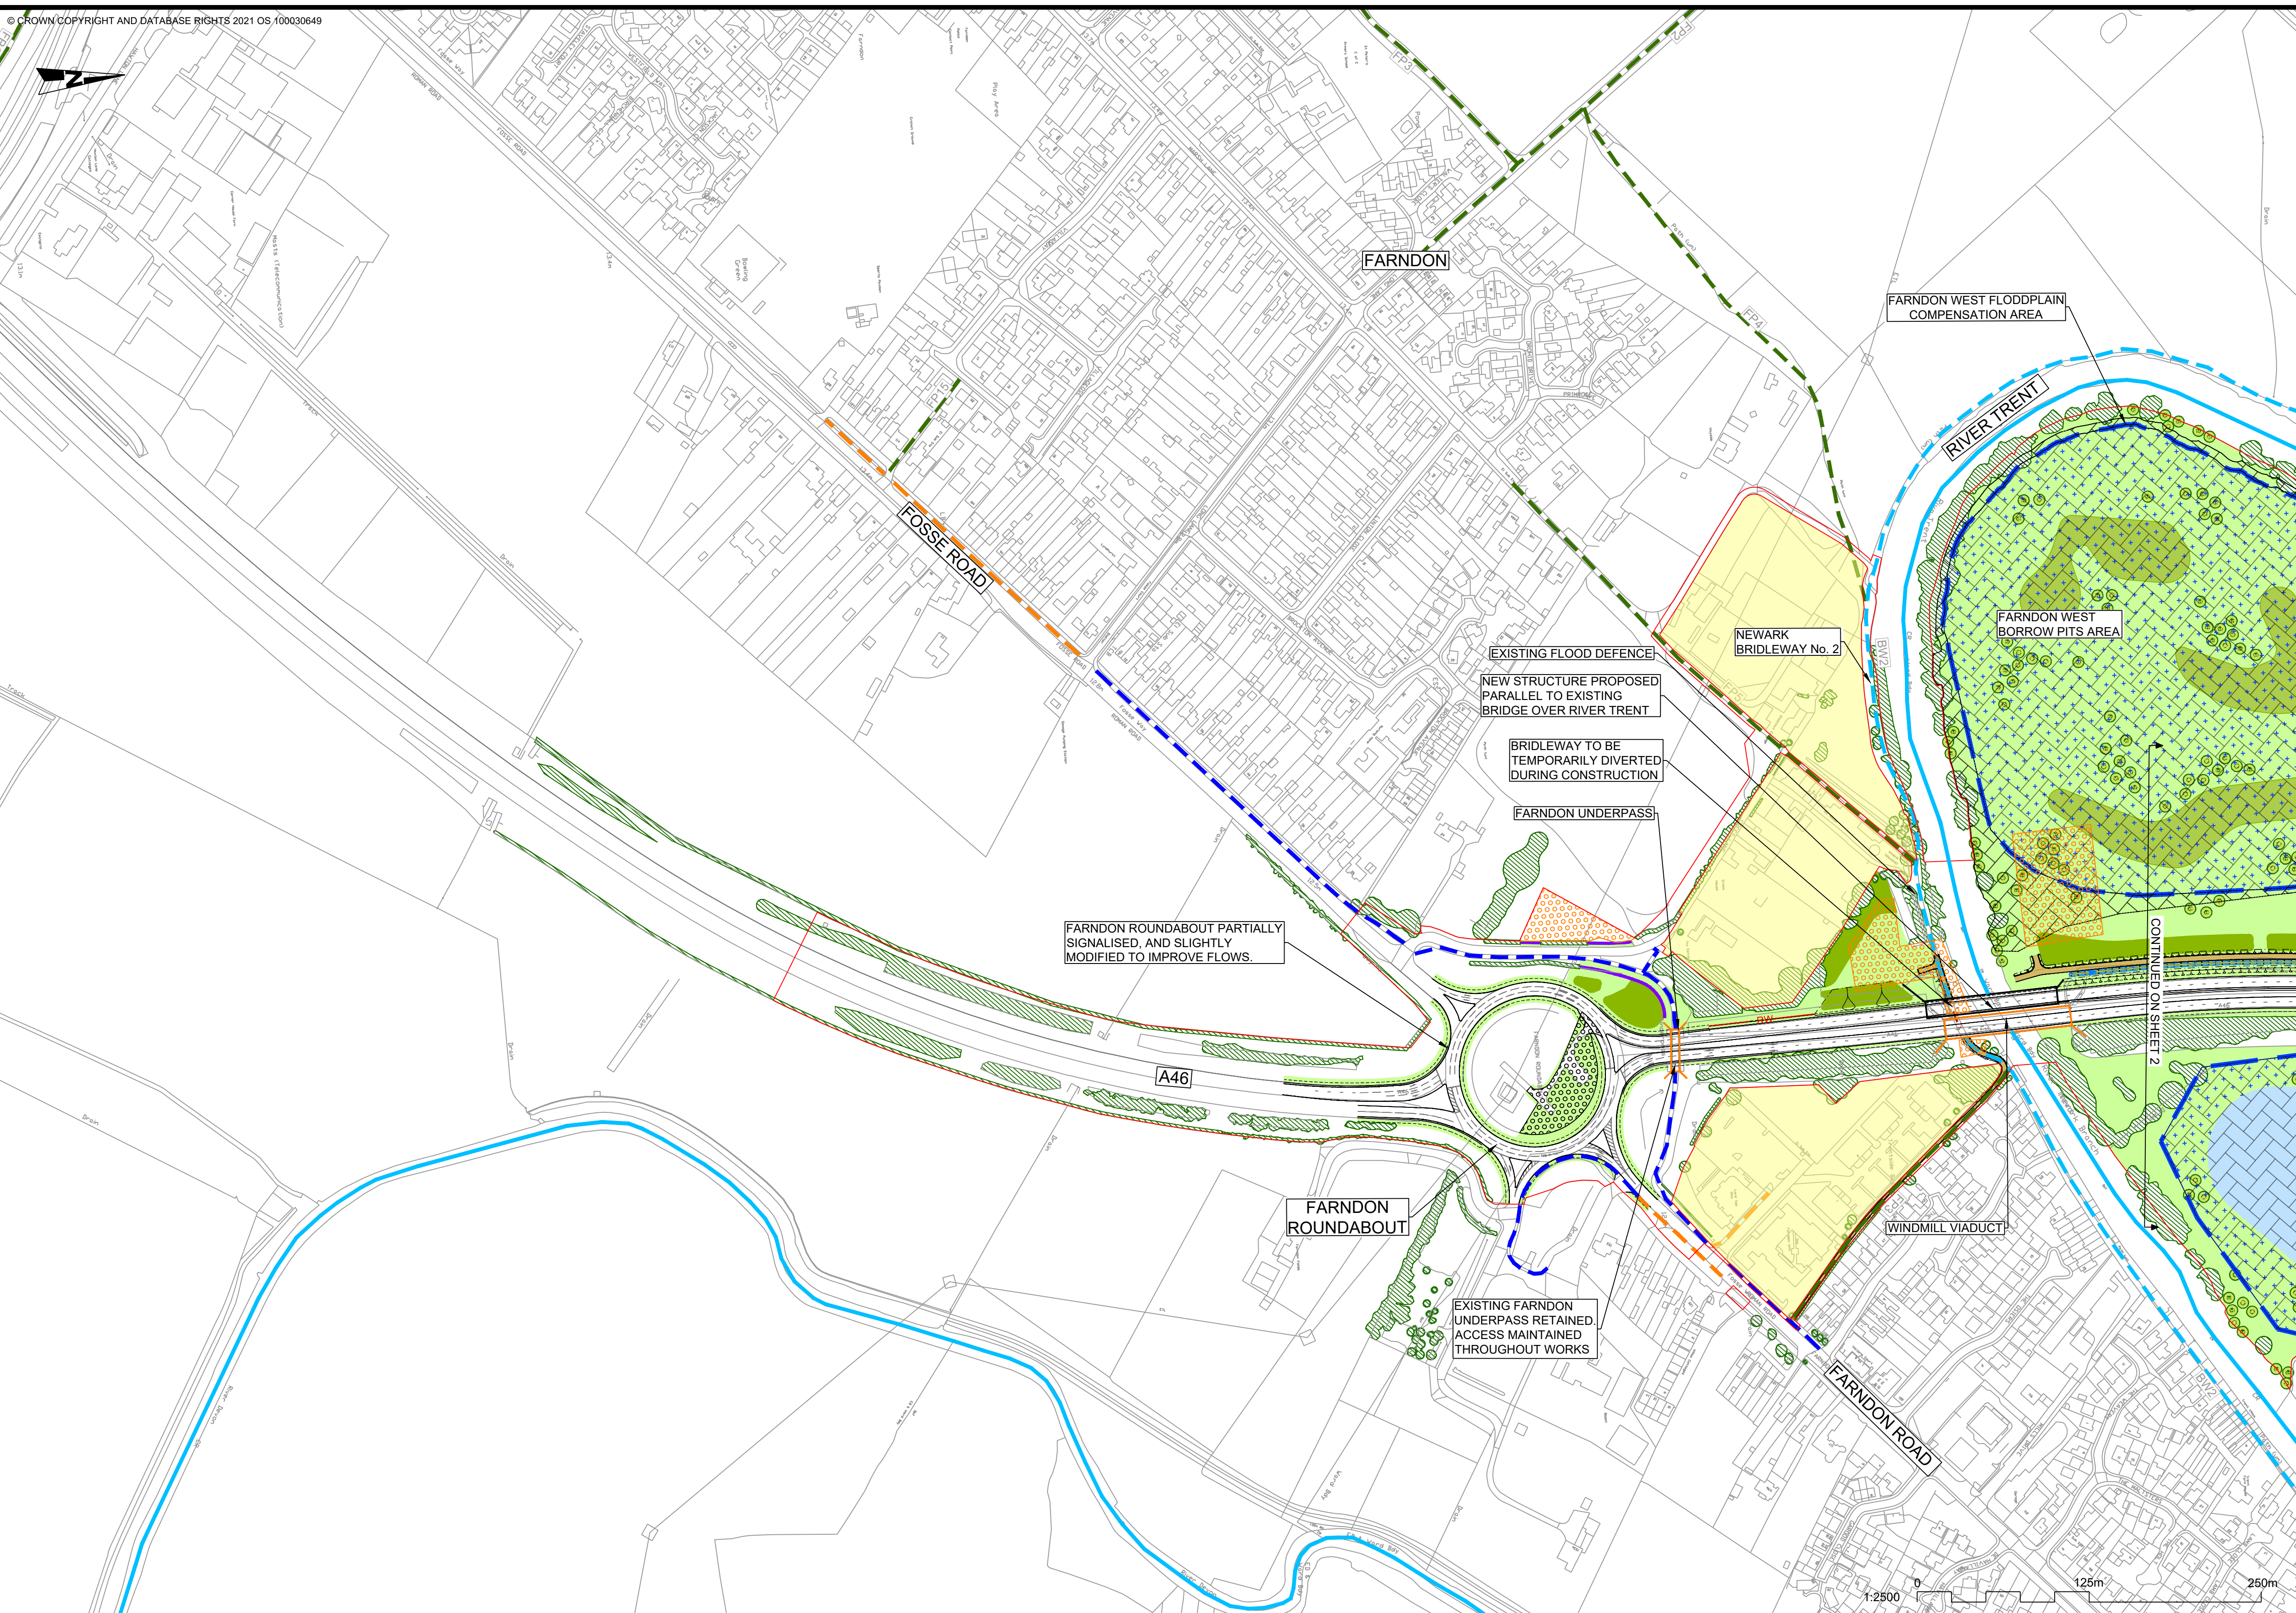

C02	12/03/24	Revised for DCO Submission	JK	SC	TD
REV.	DATE	AMENDMENT DETAILS	ORIG	CHK'D	APP'

CLIENT



	PURPOSE OF ISSUE
--	------------------

DCO APPLICATION

DEVELOPMENT CONSENT ORDER NUMBER

TR010065

PROJECT TITLE

A46 NEWARK BYPASS

DRAWING TITLE


DRAWING TITLE
GENERAL ARRANGEMENT PLANS
REGULATION 5(2)(o), 5(2)(P) and 6(2)
SHEET 1 OF 7

ORIGINAL SIZE		SCALE	
A1		1:2500	
DRAWING NUMBER			PROJECT REF NO.
HE PIN	ORIGINATOR	VOLUME	HE551478
HE551478 SKAG HGN			
CONWI_CONW			REVISION
LOCATION	DR	CH	
	TYPE	ORIF	
		NUMBER	
		25001	
			C02


KEY:

- | | | | | | | | | | |
|--|-----------------------------|--|---|--|--|--|--------------------------------|--|------------------------------------|
| | EXISTING FOOTWAY | | ORDER LIMITS | | EXISTING PUBLIC RIGHT OF WAY | | POTENTIAL TEMPORARY WORKS AREA | | FLOODPLAIN COMPENSATION AREA |
| | EXISTING FOOTPATH / TRAIL | | LAND NOT INCLUDED IN ORDER LIMITS | | EMBANKMENT | | ROAD MARKINGS | | EXISTING VEGETATION TO BE RETAINED |
| | EXISTING BRIDLEWAY | | POTENTIAL BORROW PITS AREA | | CUTTING | | PORTAL GANTRY LOCATION | | GRASSLAND |
| | EXISTING FOOTWAY / CYCLEWAY | | POTENTIAL COMPOUND AREA | | FOOTWAY / CYCLEWAY | | CANTILEVER GANTRY LOCATION | | PLANTING |
| | EXISTING PROW STOPPED UP | | EXISTING STRUCTURE | | PEDESTRIAN CROSSING POINTS | | INDICATIVE ATTENUATION BASINS | | LAKE |
| | MAIN RIVER | | NEW STRUCTURE | | PRIVATE MEANS OF ACCESS | | EXISTING DITCH TO REMAIN | | HEDGEROWS |
| | RAILWAY LINE | | DESIGN ALIGNMENT | | COMBINED ACCESS TRACK / FOOTWAY / CYCLEWAY | | DITCH | | INDIVIDUAL TREES |
| | RETAINING WALL | | TEMPORARY BRIDGE FOR CONSTRUCTION TRAFFIC | | UNDERGROUND STORM WATER ATTENUATION | | | | |



This document is issued for the party which commissioned it and for specific purposes connected with the captioned project only. It should not be relied upon by any other party or used for any other purpose. We accept no responsibility for the consequences of this document being relied upon by any other party, or being used for any other purpose, or containing any error or omission which is due to an error or omission in data supplied to us by other parties.

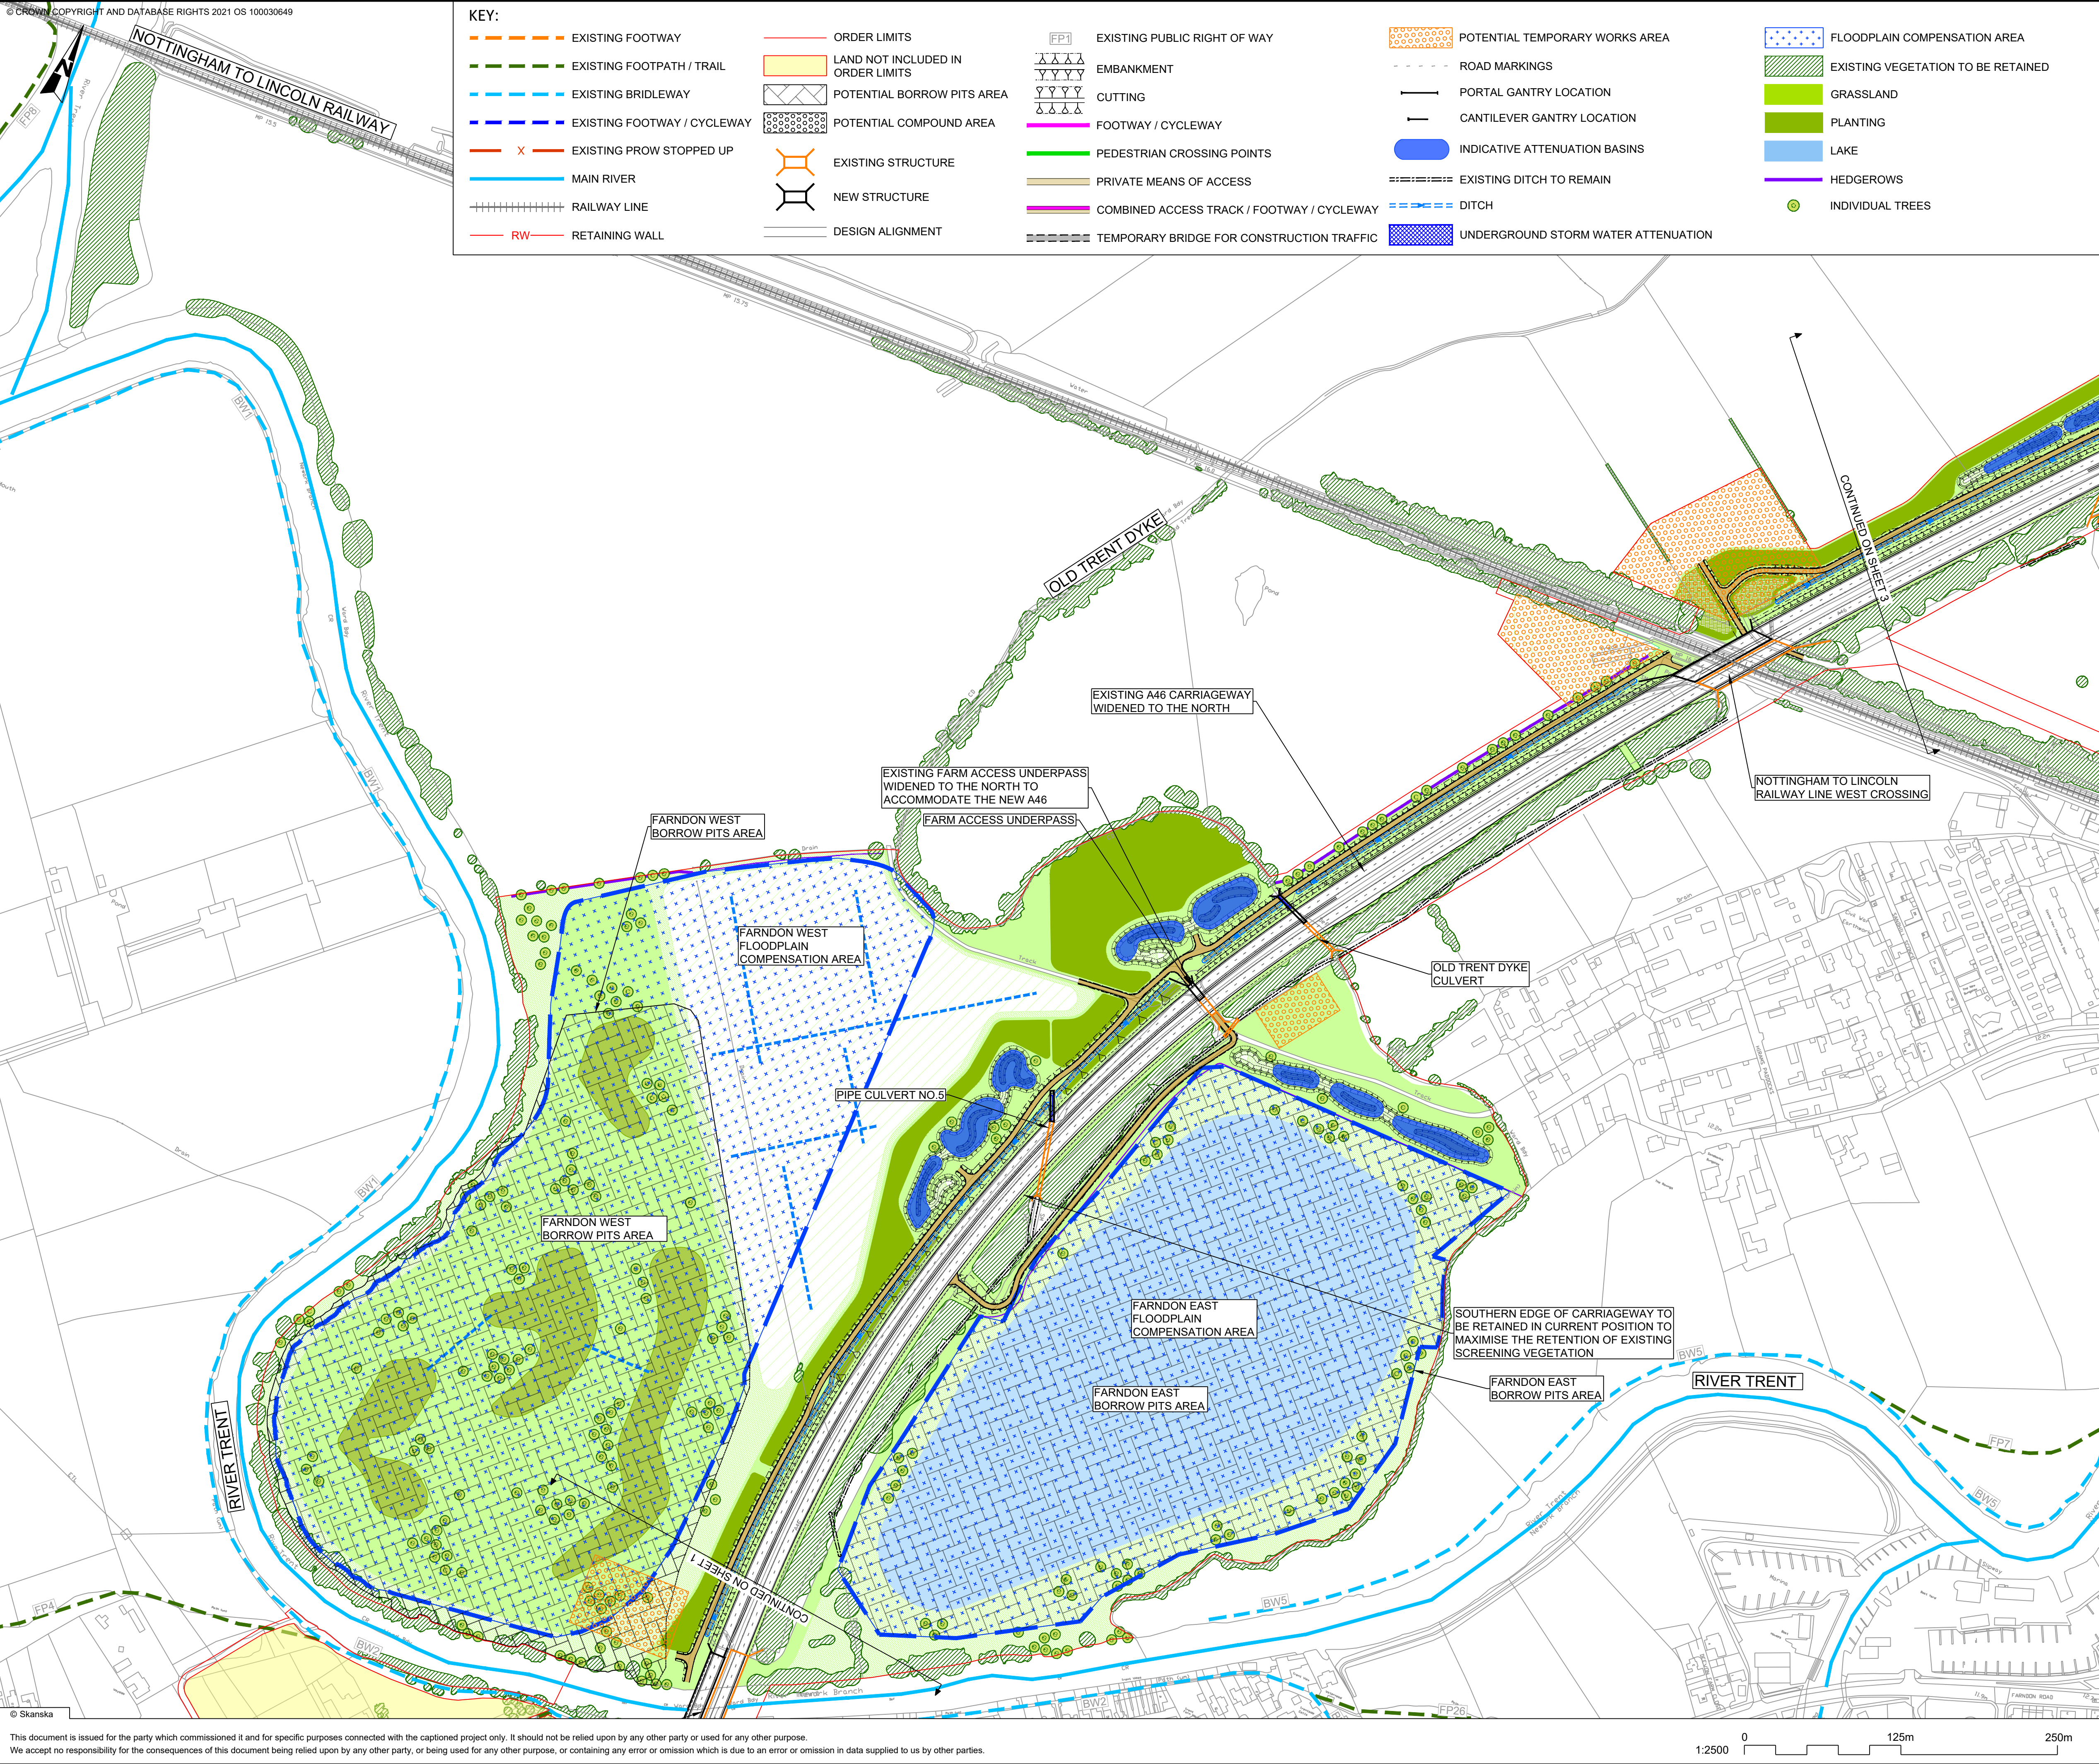


- NOTES
1. ALL DIMENSIONS ARE IN METRES UNLESS OTHERWISE STATED.
 2. DO NOT SCALE FROM THIS DRAWING USE ONLY PRINTED DIMENSIONS.
 3. THE DESIGN SHOWN WILL BE SUBJECT TO DETAILED DESIGN DEVELOPMENT IN ACCORDANCE WITH THE PROVISIONS OF THE DEVELOPMENT CONSENT ORDER (TR010065/APP/3.1).
 4. THIS PLAN SHOULD BE READ IN CONJUNCTION WITH THE OTHER APPLICATION DOCUMENTS.

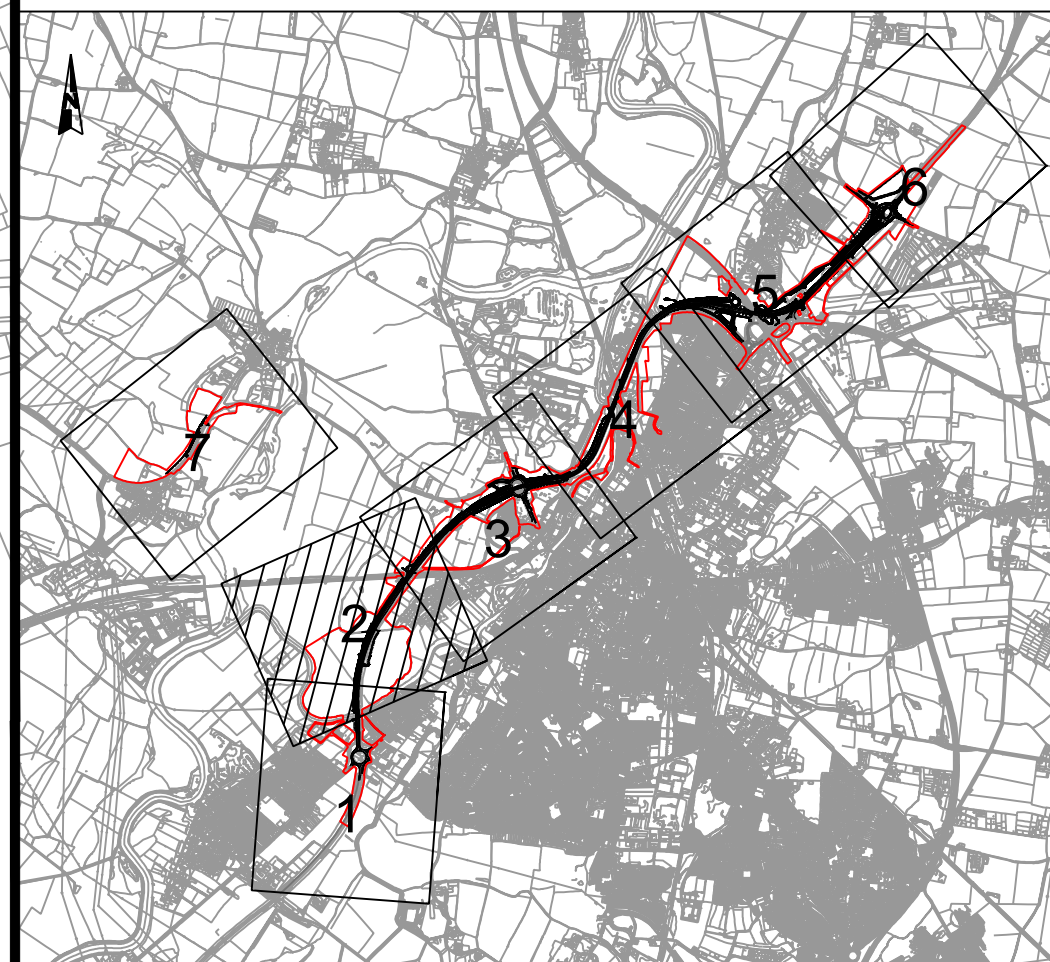



C03	05/03/25	Updated for Network Rail Land Boundary	JK	SC	TD
REV.	DATE	AMENDMENT DETAILS	ORIG	CHK'D	APP'D
CLIENT					
					
PURPOSE OF ISSUE					
DCO APPLICATION					
DEVELOPMENT CONSENT ORDER NUMBER					
TR010065					
PROJECT TITLE					
A46 NEWARK BYPASS					
DRAWING TITLE					
GENERAL ARRANGEMENT PLANS REGULATION 5(2)(o), 5(2)(P) and 6(2) SHEET 2 OF 7					
ORIGINAL SIZE			SCALE		
A1			1:2500		
DRAWING NUMBER		1 ORIGINATOR	1 VOLUME	PROJECT REF NO.	
HE PIN		SKAG	HGN	HE551478	
CONWI_CONW		DR	CH	REVISION	
LOCATION		TYPE	ROLE	NUMBER	
				C03	

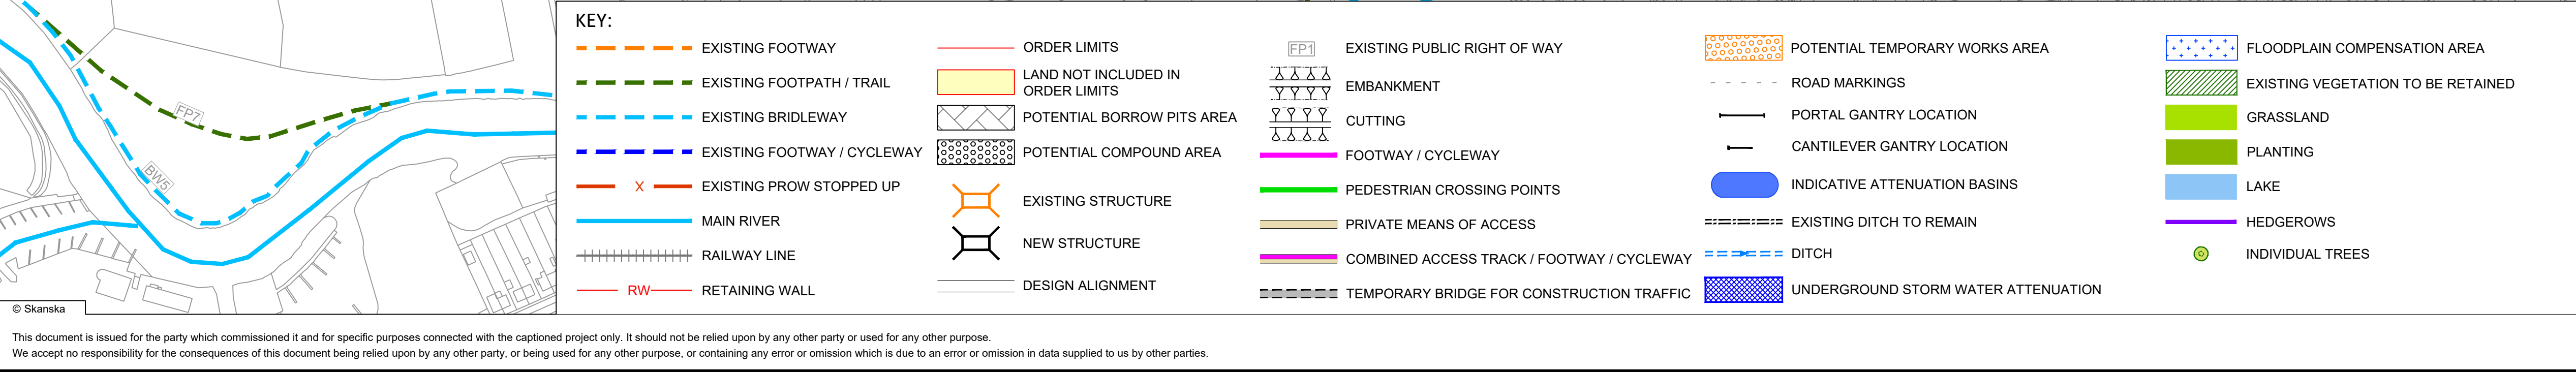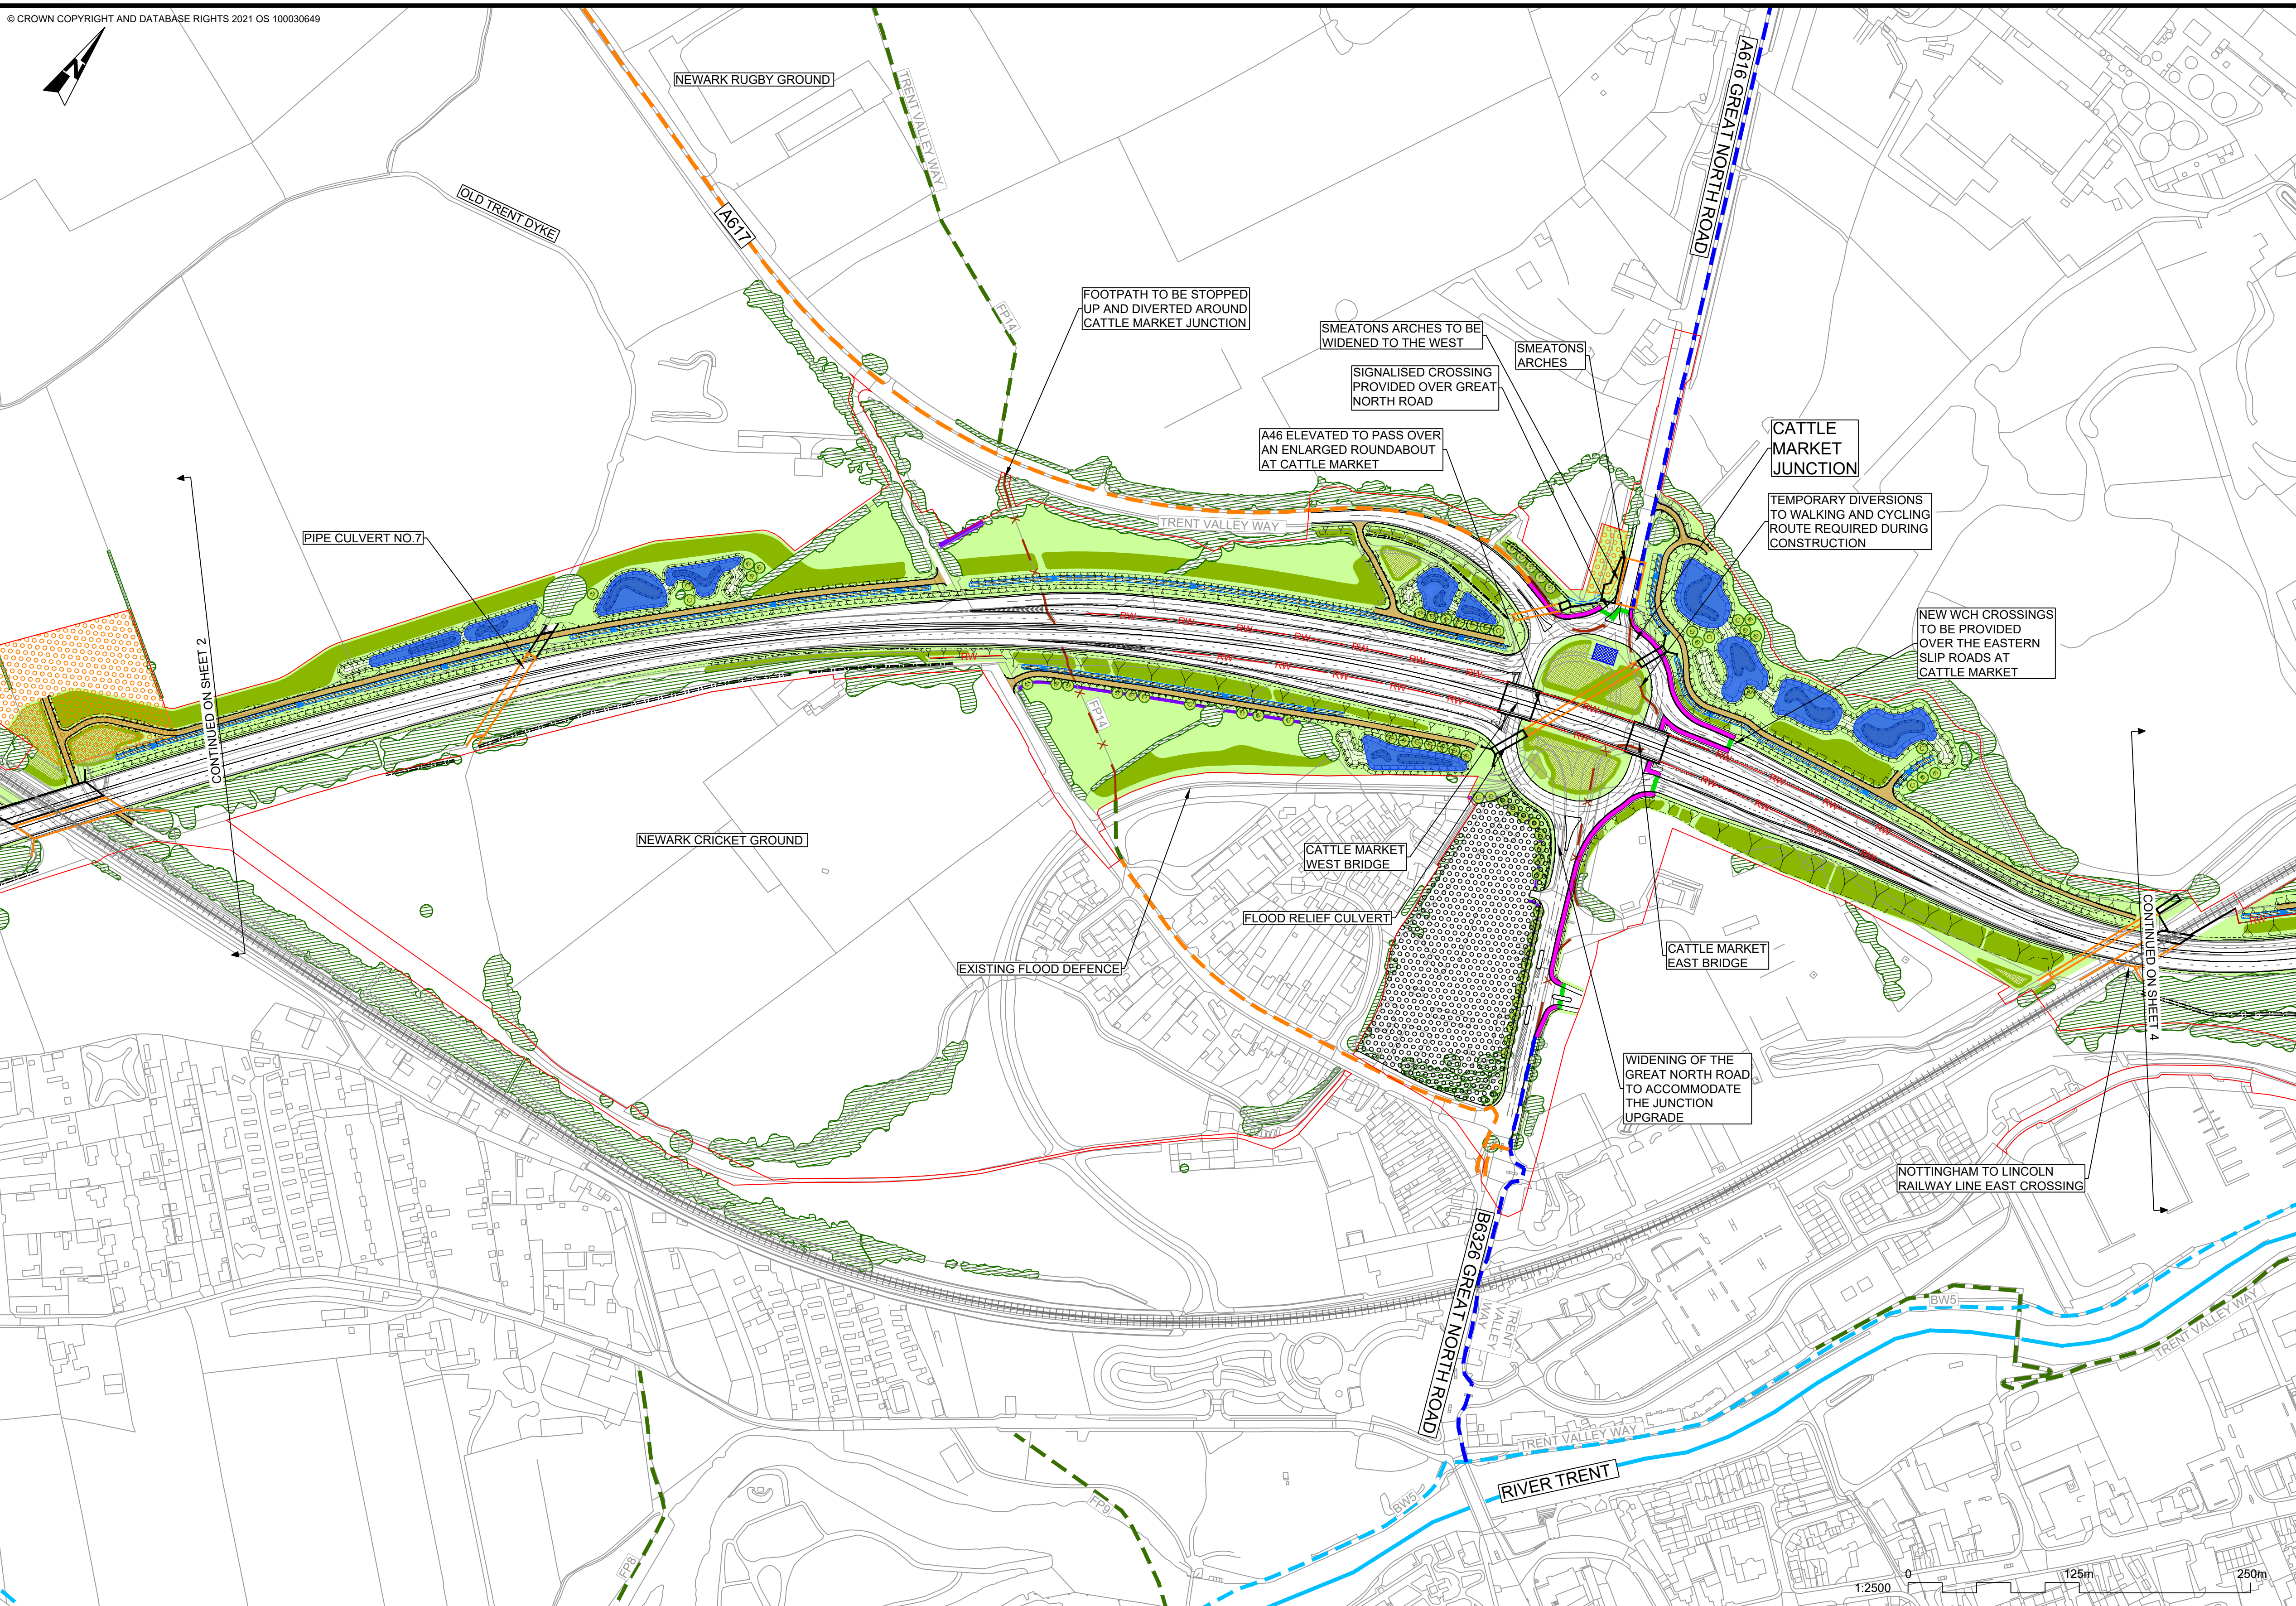

- NOTES**
1. ALL DIMENSIONS ARE IN METRES UNLESS OTHERWISE STATED.
 2. DO NOT SCALE FROM THIS DRAWING USE ONLY PRINTED DIMENSIONS.
 3. THE DESIGN SHOWN WILL BE SUBJECT TO DETAILED DESIGN DEVELOPMENT IN ACCORDANCE WITH THE PROVISIONS OF THE DEVELOPMENT CONSENT ORDER (TR010065/APP/3.1).
 4. THIS PLAN SHOULD BE READ IN CONJUNCTION WITH THE OTHER APPLICATION DOCUMENTS.

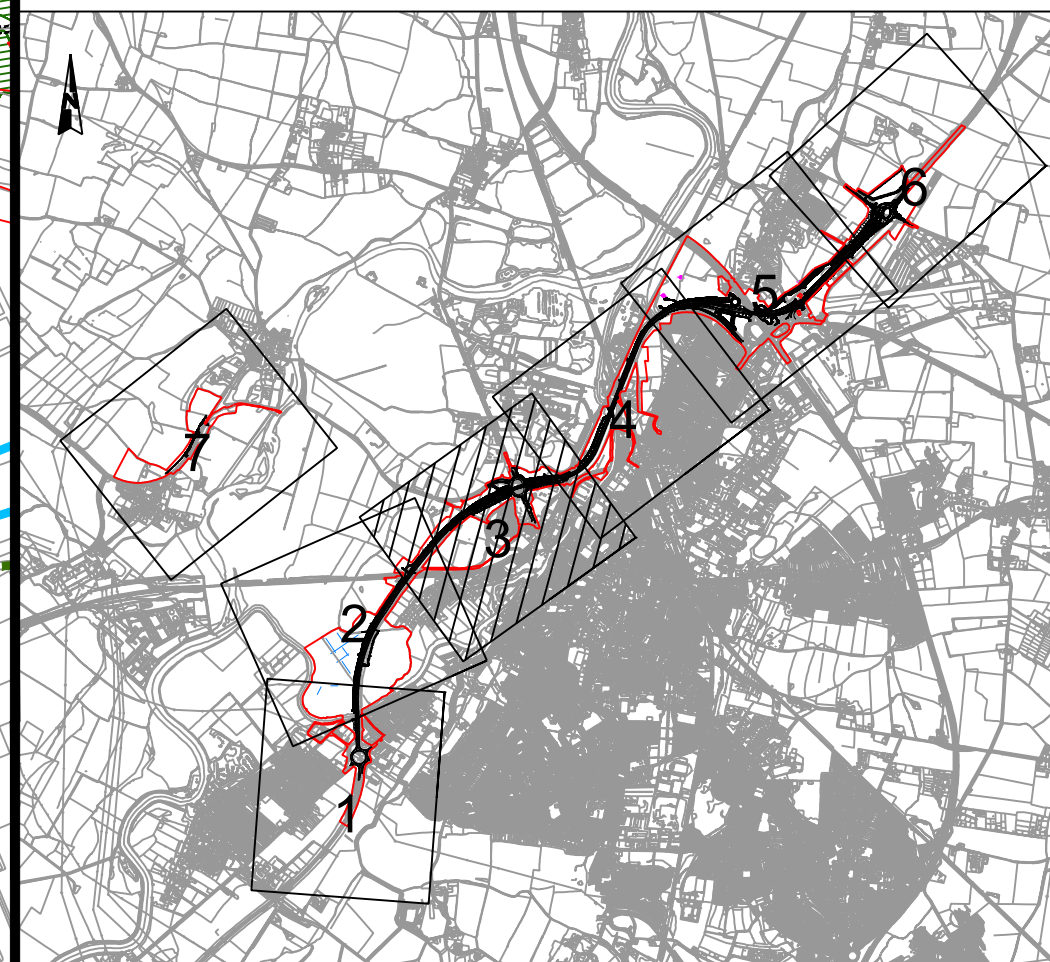


C03	05/03/25	Updated for Network Rail Land Boundary	JK	SC	TD
REV.	DATE	AMENDMENT DETAILS	ORIG	CHK'D	APP'D
CLIENT					
national highways					
PURPOSE OF ISSUE					
DCO APPLICATION					
DEVELOPMENT CONSENT ORDER NUMBER					
TR010065					
PROJECT TITLE					
A46 NEWARK BYPASS					
DRAWING TITLE					
GENERAL ARRANGEMENT PLANS					
REGULATION 5(2)(o), 5(2)(P) and 6(2)					
SHEET 3 OF 7					
ORIGINAL SIZE			SCALE		
A1			1:2500		
DRAWING NUMBER		ORIGINATOR	VOLUME	PROJECT REF NO.	
HE551478		SKAG	HGN	HE551478	
CONWI_CONW		DR	CH	REVISION	
LOCATION		TYPE	ROLE	C03	
		NUMBER			


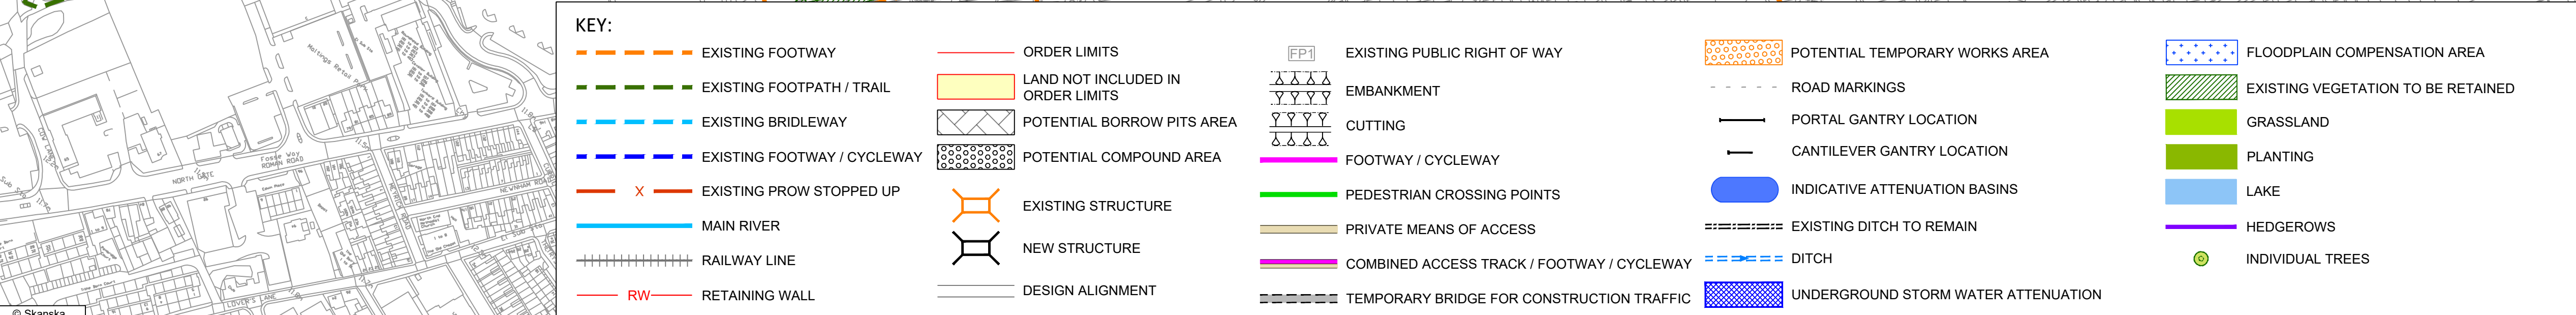
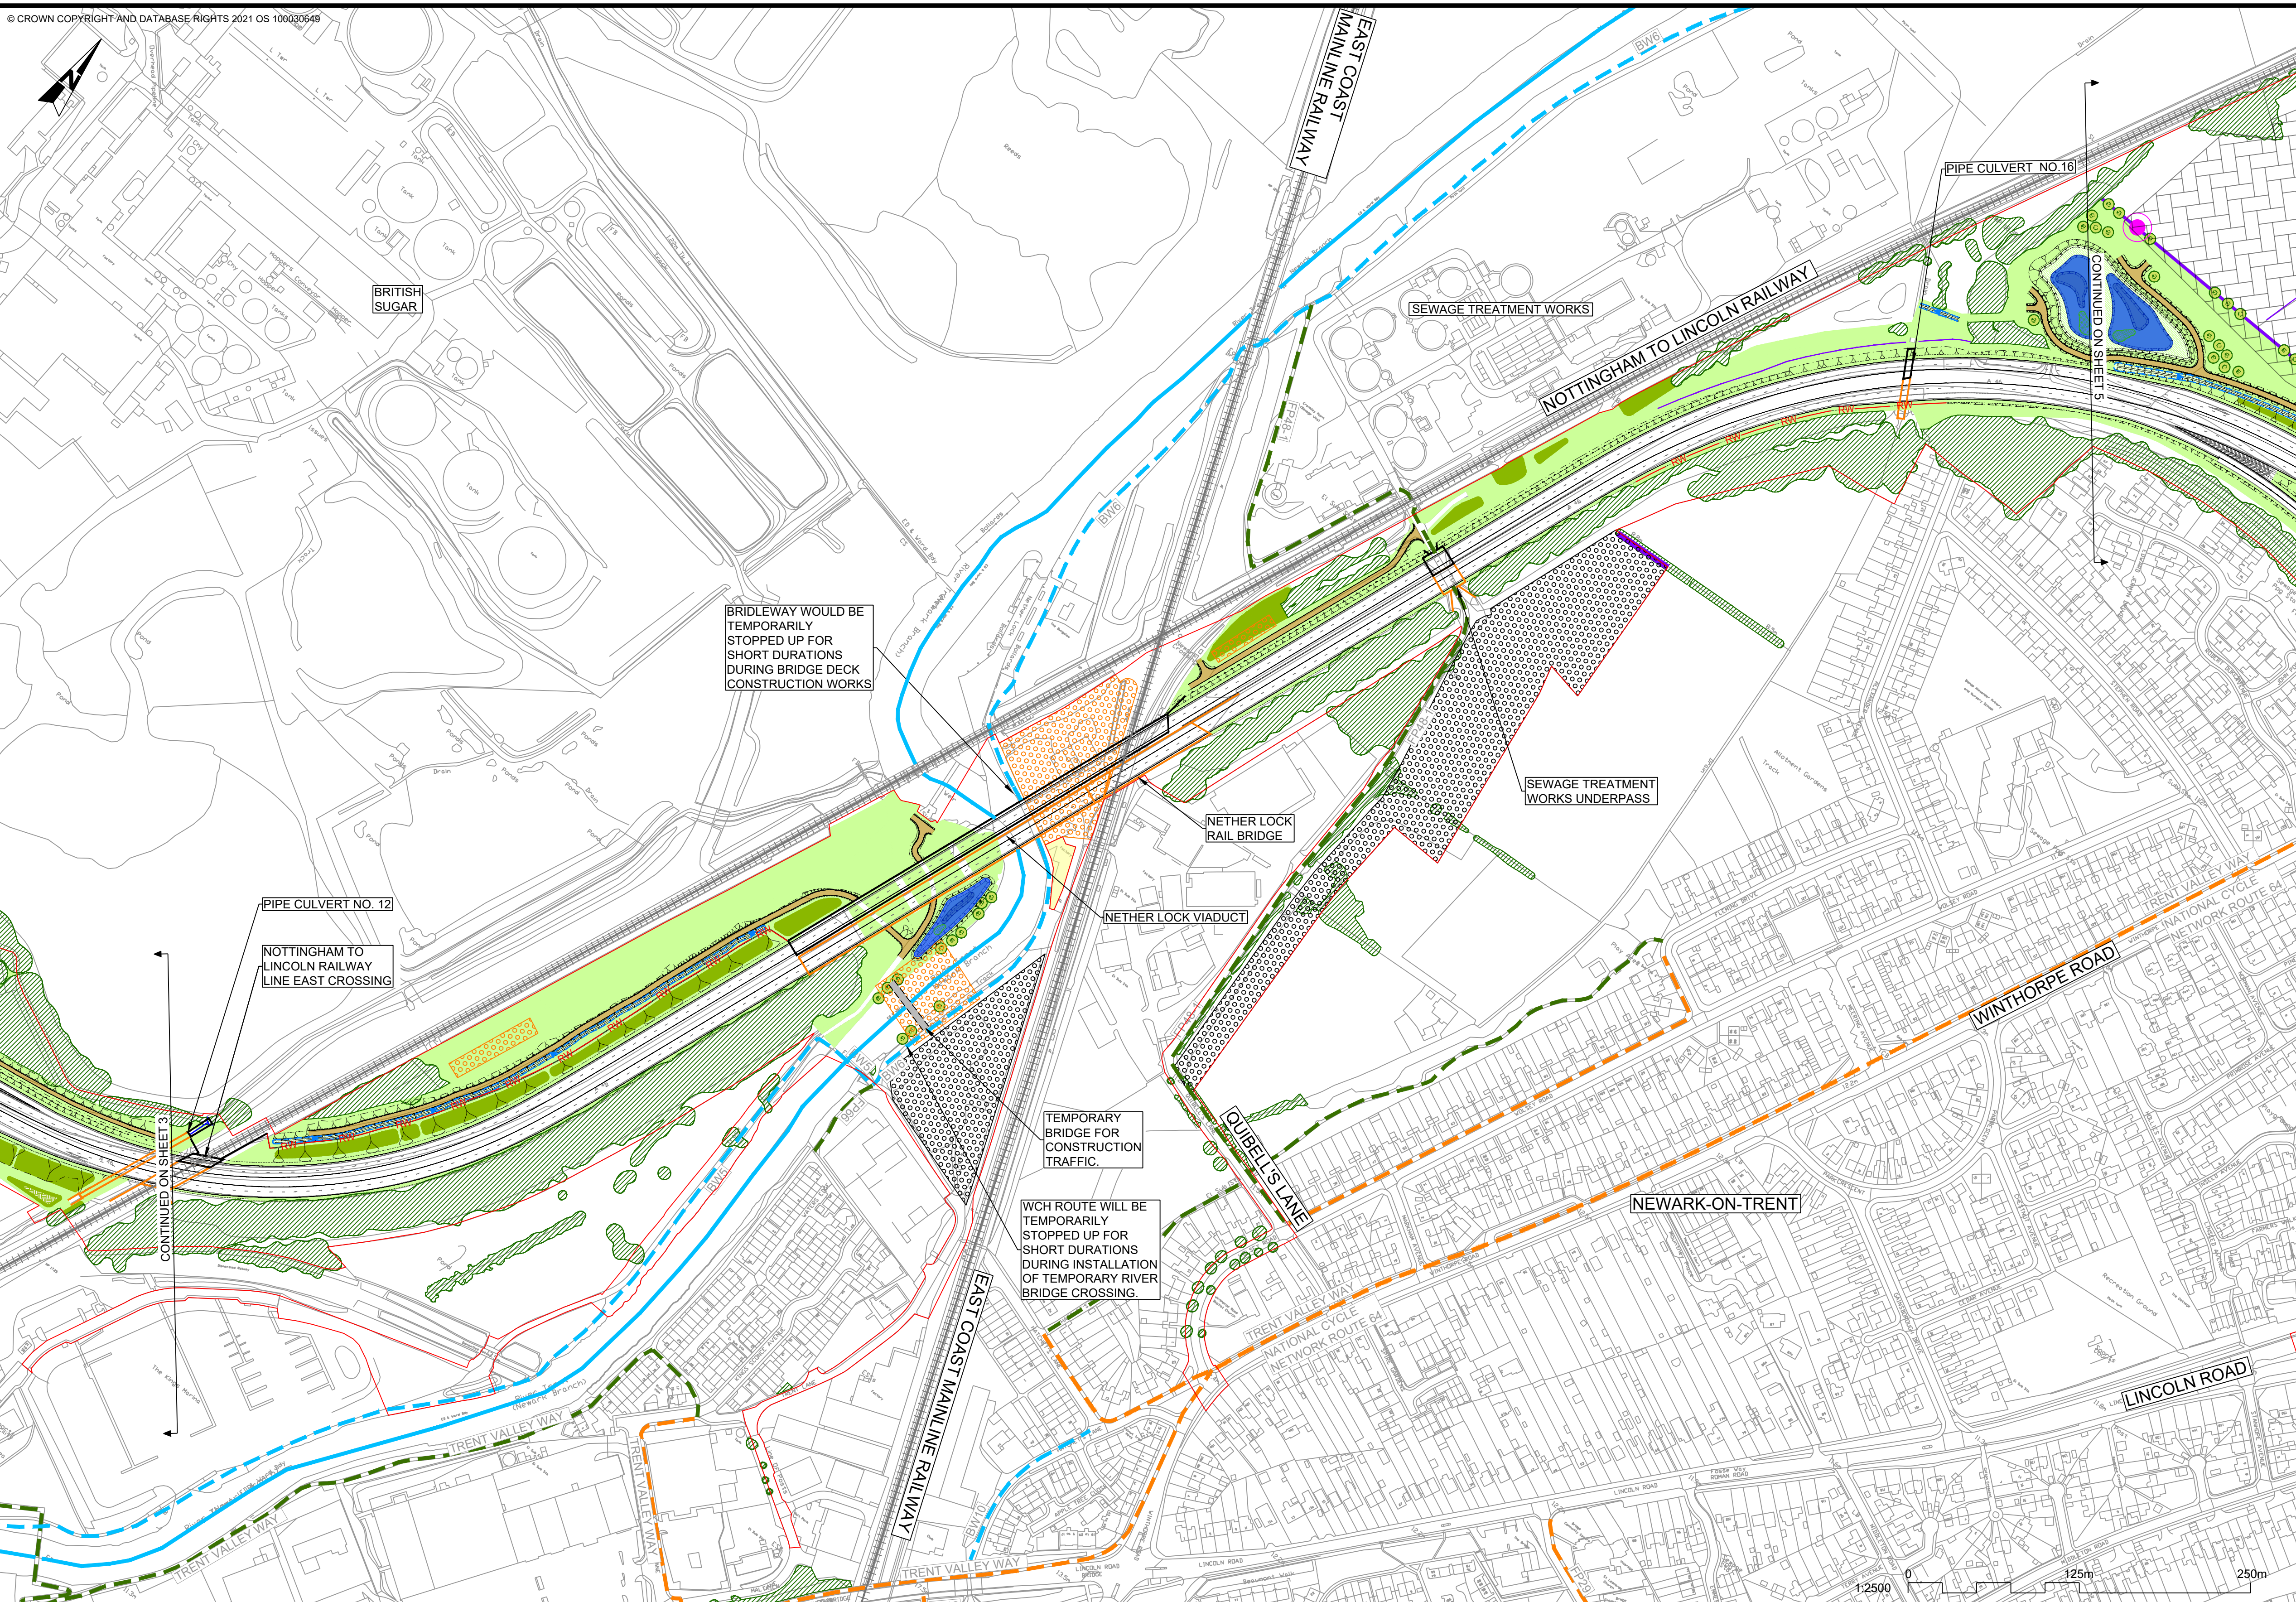


This document is issued for the party which commissioned it and for specific purposes connected with the captioned project only. It should not be relied upon by any other party or used for any other purpose.
We accept no responsibility for the consequences of this document being relied upon by any other party, or being used for any other purpose, or containing any error or omission which is due to an error or omission in data supplied to us by other parties.

- NOTES**
1. ALL DIMENSIONS ARE IN METRES UNLESS OTHERWISE STATED.
 2. DO NOT SCALE FROM THIS DRAWING USE ONLY PRINTED DIMENSIONS.
 3. THE DESIGN SHOWN WILL BE SUBJECT TO DETAILED DESIGN DEVELOPMENT IN ACCORDANCE WITH THE PROVISIONS OF THE DEVELOPMENT CONSENT ORDER (TR010065/APP/3.1).
 4. THIS PLAN SHOULD BE READ IN CONJUNCTION WITH THE OTHER APPLICATION DOCUMENTS.

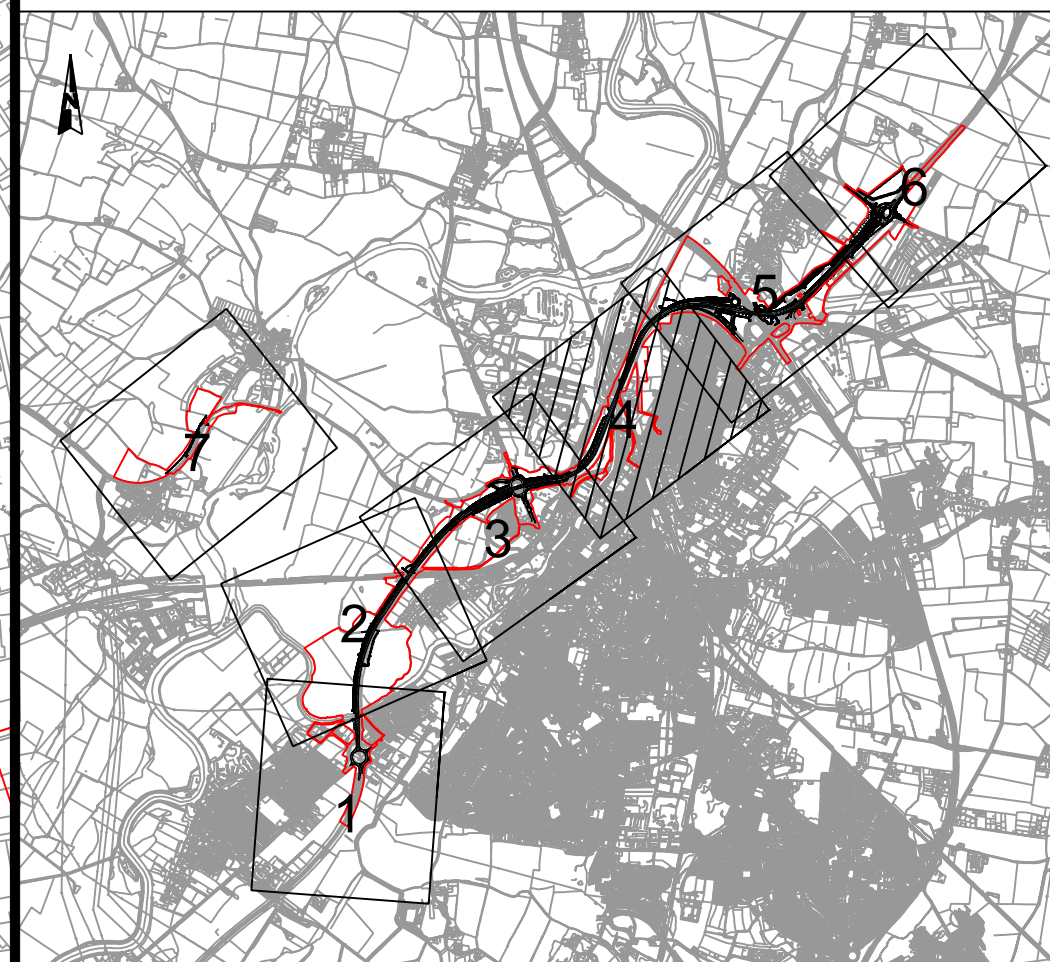

C03	05/03/25	Updated for Network Rail Land Boundary	JK	SC	TD
REV.	DATE	AMENDMENT DETAILS	ORIG	CHK'D	APP'D
CLIENT					
national highways					
PURPOSE OF ISSUE					
DCO APPLICATION					
DEVELOPMENT CONSENT ORDER NUMBER					
TR010065					
PROJECT TITLE					
A46 NEWARK BYPASS					
DRAWING TITLE					
GENERAL ARRANGEMENT PLANS REGULATION 5(2)(o), 5(2)(P) and 6(2) SHEET 4 OF 7					
ORIGINAL SIZE			SCALE		
A1			1:2500		
DRAWING NUMBER		ORIGINATOR	VOLUME	PROJECT REF NO.	
HE PIN		SKAG	HGN	HE551478	
CONWI_CONW		DR	CH	REVISION	
LOCATION		TYPE	ROLE	NUMBER	
				25004	
				C03	

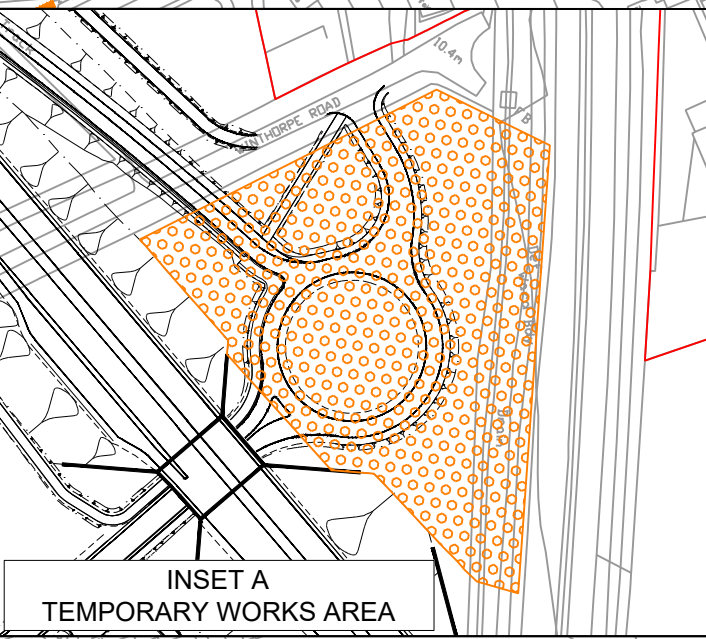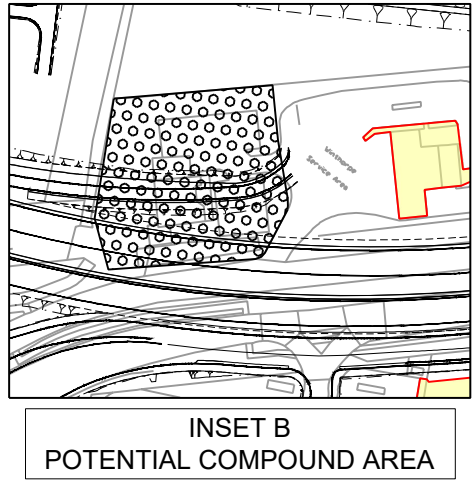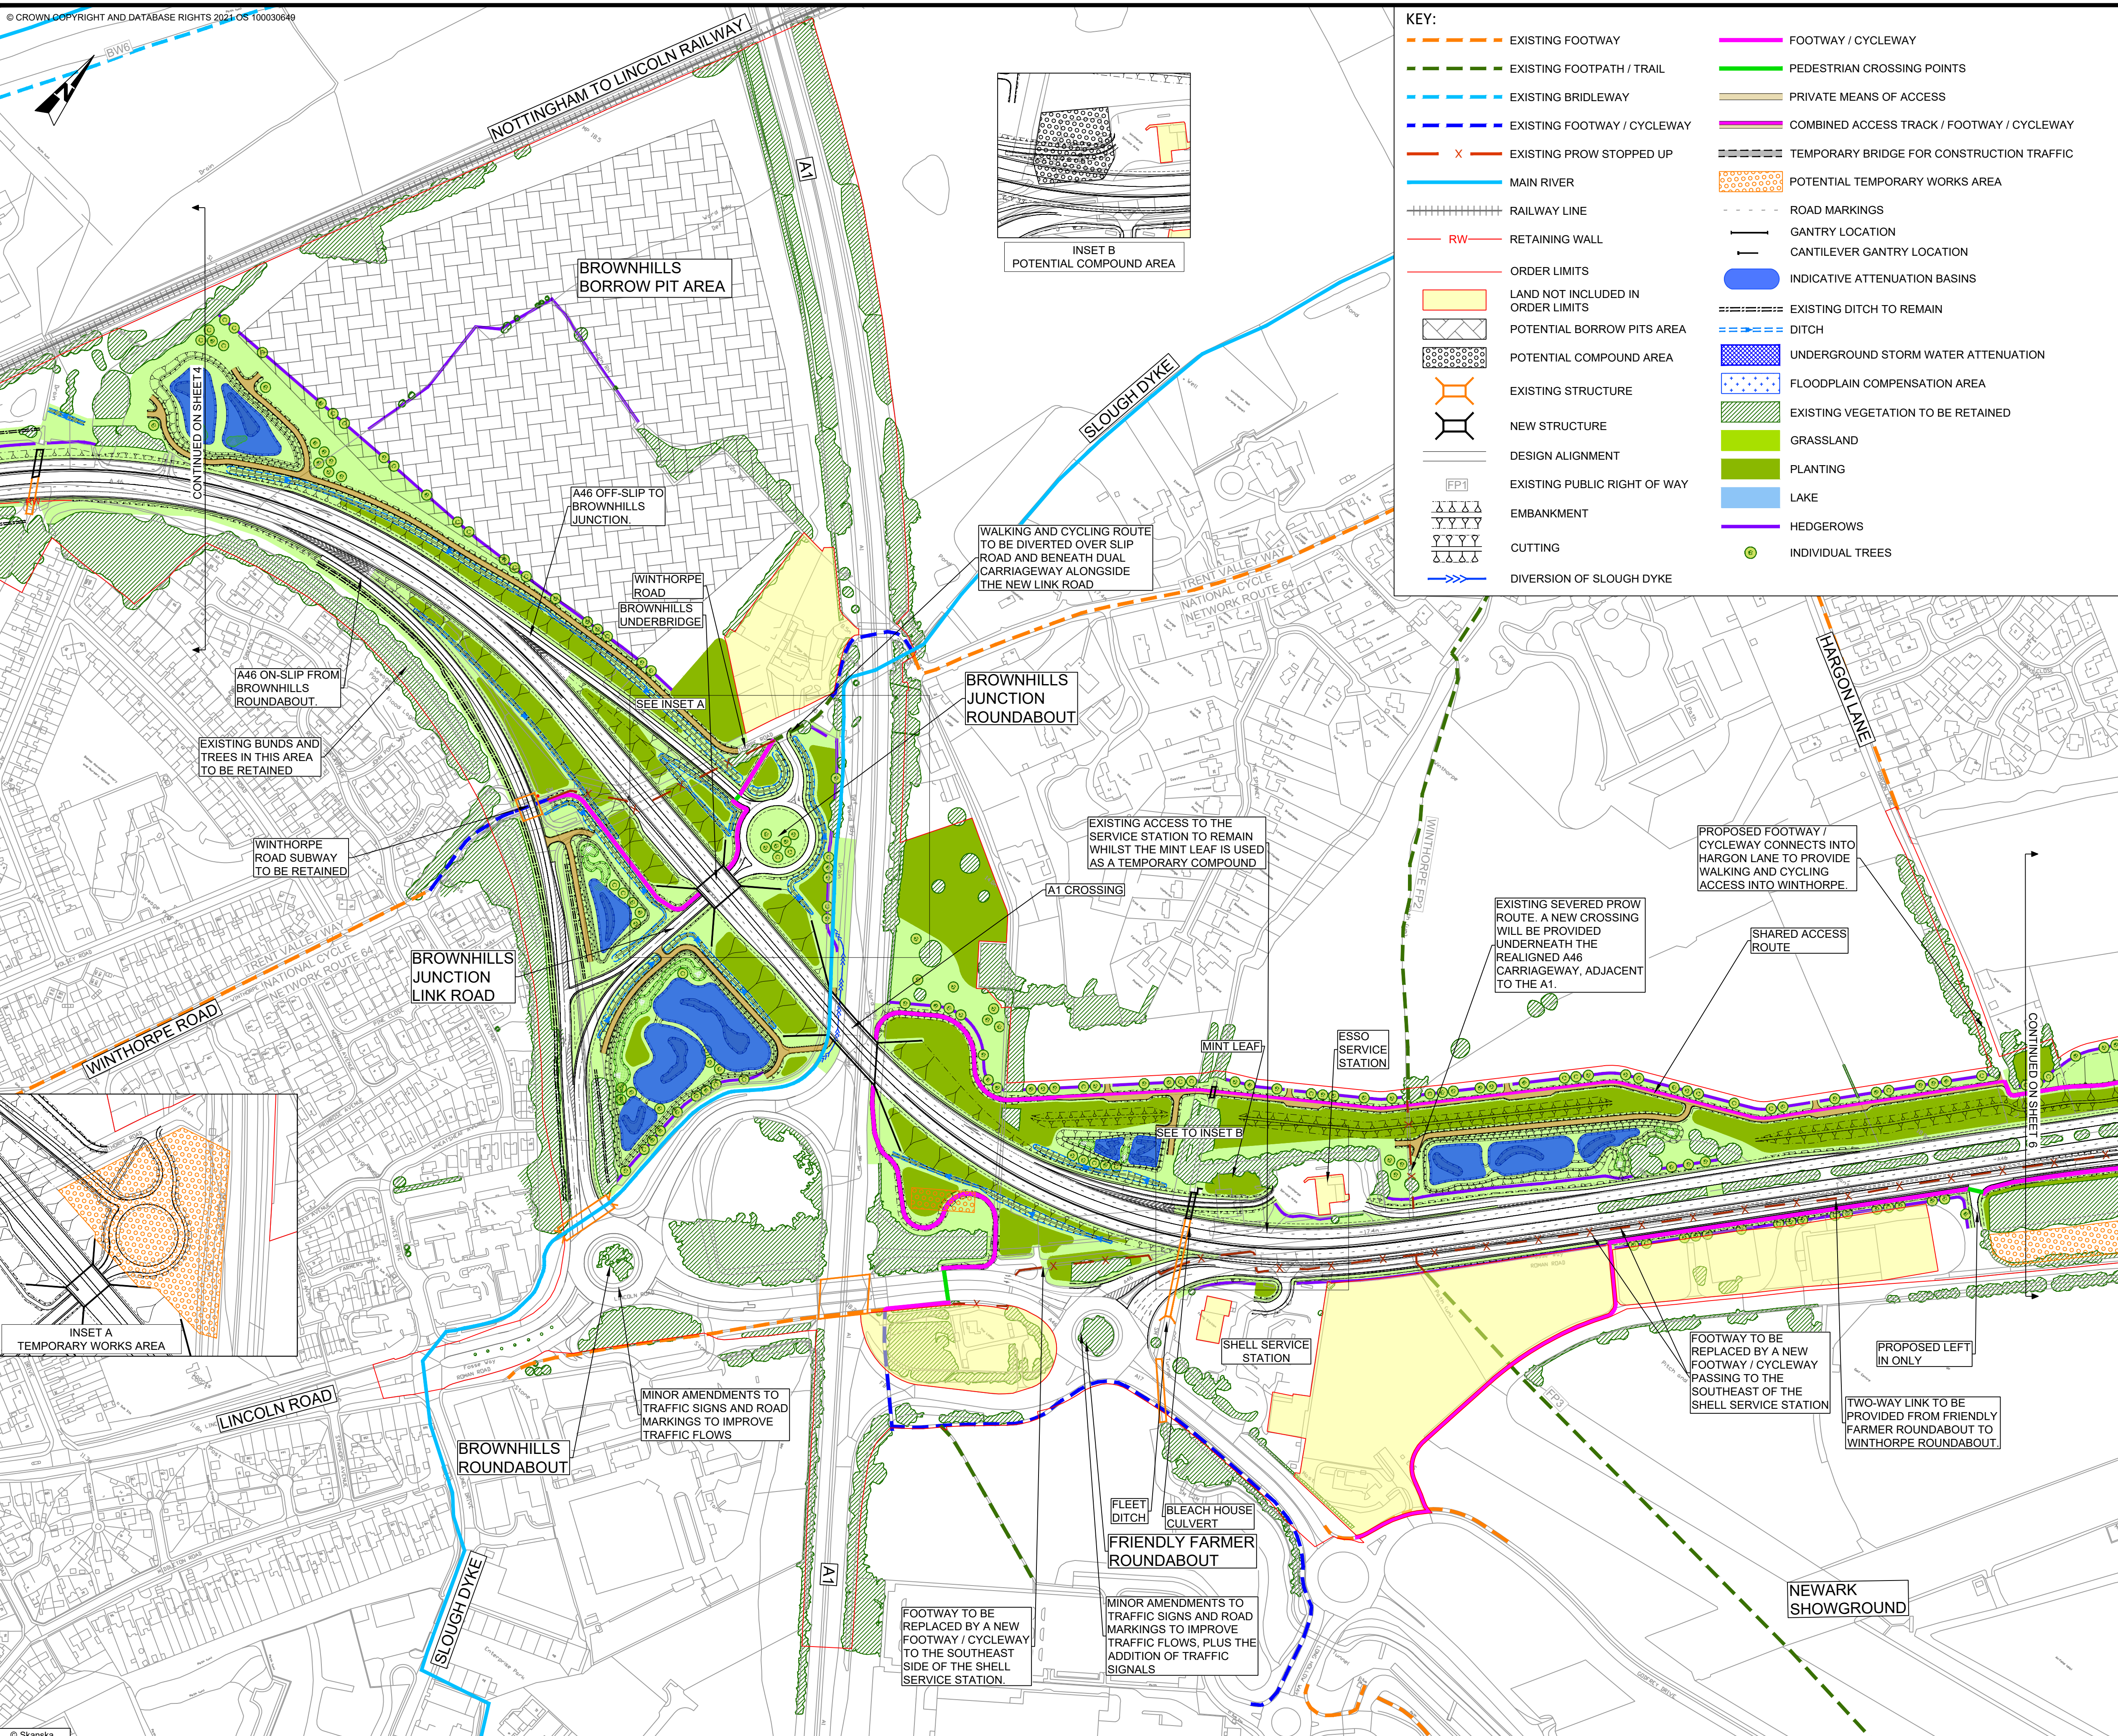

KEY:

- EXISTING FOOTWAY
- EXISTING FOOTPATH / TRAIL
- EXISTING BRIDLEWAY
- EXISTING FOOTWAY / CYCLEWAY
- EXISTING PROW STOPPED UP
- MAIN RIVER
- RAILWAY LINE
- RETAINING WALL
- ORDER LIMITS
- LAND NOT INCLUDED IN ORDER LIMITS
- POTENTIAL BORROW PITS AREA
- POTENTIAL COMPOUND AREA
- EXISTING STRUCTURE
- NEW STRUCTURE
- DESIGN ALIGNMENT
- EXISTING PUBLIC RIGHT OF WAY
- EMBANKMENT
- CUTTING
- DIVERSION OF SLOUGH DYKE
- FOOTWAY / CYCLEWAY
- PEDESTRIAN CROSSING POINTS
- PRIVATE MEANS OF ACCESS
- COMBINED ACCESS TRACK / FOOTWAY / CYCLEWAY
- TEMPORARY BRIDGE FOR CONSTRUCTION TRAFFIC
- POTENTIAL TEMPORARY WORKS AREA
- ROAD MARKINGS
- GANTRY LOCATION
- CANTILEVER GANTRY LOCATION
- INDICATIVE ATTENUATION BASINS
- EXISTING DITCH TO REMAIN
- DITCH
- UNDERGROUND STORM WATER ATTENUATION
- FLOODPLAIN COMPENSATION AREA
- EXISTING VEGETATION TO BE RETAINED
- GRASSLAND
- PLANTING
- LAKE
- HEDGEROWS
- INDIVIDUAL TREES

NOTES


- ALL DIMENSIONS ARE IN METRES UNLESS OTHERWISE STATED.
- DO NOT SCALE FROM THIS DRAWING USE ONLY PRINTED DIMENSIONS.
- THE DESIGN SHOWN WILL BE SUBJECT TO DETAILED DESIGN DEVELOPMENT IN ACCORDANCE WITH THE PROVISIONS OF THE DEVELOPMENT CONSENT ORDER (TR010065/APP/3.1).
- THIS PLAN SHOULD BE READ IN CONJUNCTION WITH THE OTHER APPLICATION DOCUMENTS.

C02	12/03/24	Revised for DCO Submission	JK	SC	TD
REV.	DATE	AMENDMENT DETAILS	ORIG	CHK'D	APP'D
CLIENT					
PURPOSE OF ISSUE					
DCO APPLICATION					
DEVELOPMENT CONSENT ORDER NUMBER					
TR010065					
PROJECT TITLE					
A46 NEWARK BYPASS					
DRAWING TITLE					
GENERAL ARRANGEMENT PLANS REGULATION 5(2)(o), 5(2)(P) and 6(2) SHEET 5 OF 7					
ORIGINAL SIZE		A1	SCALE		1:2500
DRAWING NUMBER		HE PIN	ORIGINATOR	VOLUME	PROJECT REF NO.
HE551478		SKAG	HGN		HE551478
CONWI_CONW		DR	CH	25005	REVISION
LOCATION		TYPE	ROLE	NUMBER	C02




KEY:					
--- EXISTING FOOTWAY	--- ORDER LIMITS	FP1 EXISTING PUBLIC RIGHT OF WAY	POTENTIAL TEMPORARY WORKS AREA	FLOODPLAIN COMPENSATION AREA	
--- EXISTING FOOTPATH / TRAIL	LAND NOT INCLUDED IN ORDER LIMITS	EMBANKMENT	ROAD MARKINGS	EXISTING VEGETATION TO BE RETAINED	
--- EXISTING BRIDLEWAY	POTENTIAL BORROW PITS AREA	CUTTING	PORTAL GANTRY LOCATION	GRASSLAND	
--- EXISTING FOOTWAY / CYCLEWAY	POTENTIAL COMPOUND AREA	FOOTWAY / CYCLEWAY	CANTILEVER GANTRY LOCATION	PLANTING	
X EXISTING PROW STOPPED UP	EXISTING STRUCTURE	PEDESTRIAN CROSSING POINTS	INDICATIVE ATTENUATION BASINS	LAKE	
MAIN RIVER	NEW STRUCTURE	PRIVATE MEANS OF ACCESS	EXISTING DITCH TO REMAIN	HEDGEROWS	
RAILWAY LINE	DESIGN ALIGNMENT	COMBINED ACCESS TRACK / FOOTWAY / CYCLEWAY	DITCH	INDIVIDUAL TREES	
RW RETAINING WALL		TEMPORARY BRIDGE FOR CONSTRUCTION TRAFFIC	UNDERGROUND STORM WATER ATTENUATION		

- NOTES
- ALL DIMENSIONS ARE IN METRES UNLESS OTHERWISE STATED.
 - DO NOT SCALE FROM THIS DRAWING USE ONLY PRINTED DIMENSIONS.
 - THE DESIGN SHOWN WILL BE SUBJECT TO DETAILED DESIGN DEVELOPMENT IN ACCORDANCE WITH THE PROVISIONS OF THE DEVELOPMENT CONSENT ORDER (TR010065/APP/3.1).
 - THIS PLAN SHOULD BE READ IN CONJUNCTION WITH THE OTHER APPLICATION DOCUMENTS.

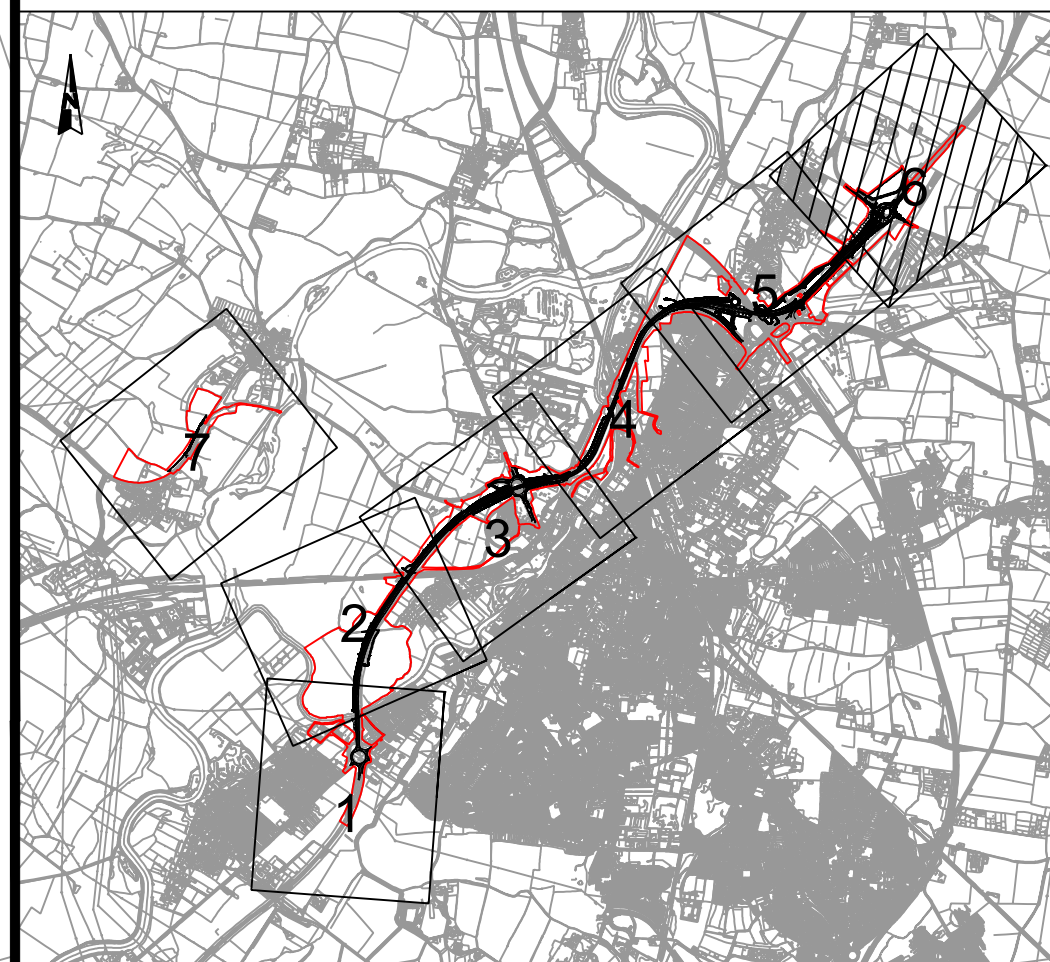


C02	12/03/24	Revised for DCO Submission	JK	SC	TD
REV.	DATE	AMENDMENT DETAILS	ORIG	CHK'D	APP'D
CLIENT					
national highways					
PURPOSE OF ISSUE					
DCO APPLICATION					
DEVELOPMENT CONSENT ORDER NUMBER					
TR010065					
PROJECT TITLE					
A46 NEWARK BYPASS					
DRAWING TITLE					
GENERAL ARRANGEMENT PLANS REGULATION 5(2)(o), 5(2)(P) and 6(2) SHEET 6 OF 7					
ORIGINAL SIZE			SCALE		
A1			1:2500		
DRAWING NUMBER	ORIGINATOR	VOLUME	PROJECT REF NO.		
HE PIN			HE551478		
HE551478	SKAG	HGN	REVISION		
CONWI_CONW	DR	CH	C02		
LOCATION	TYPE	ROLE	NUMBER		
			25006		

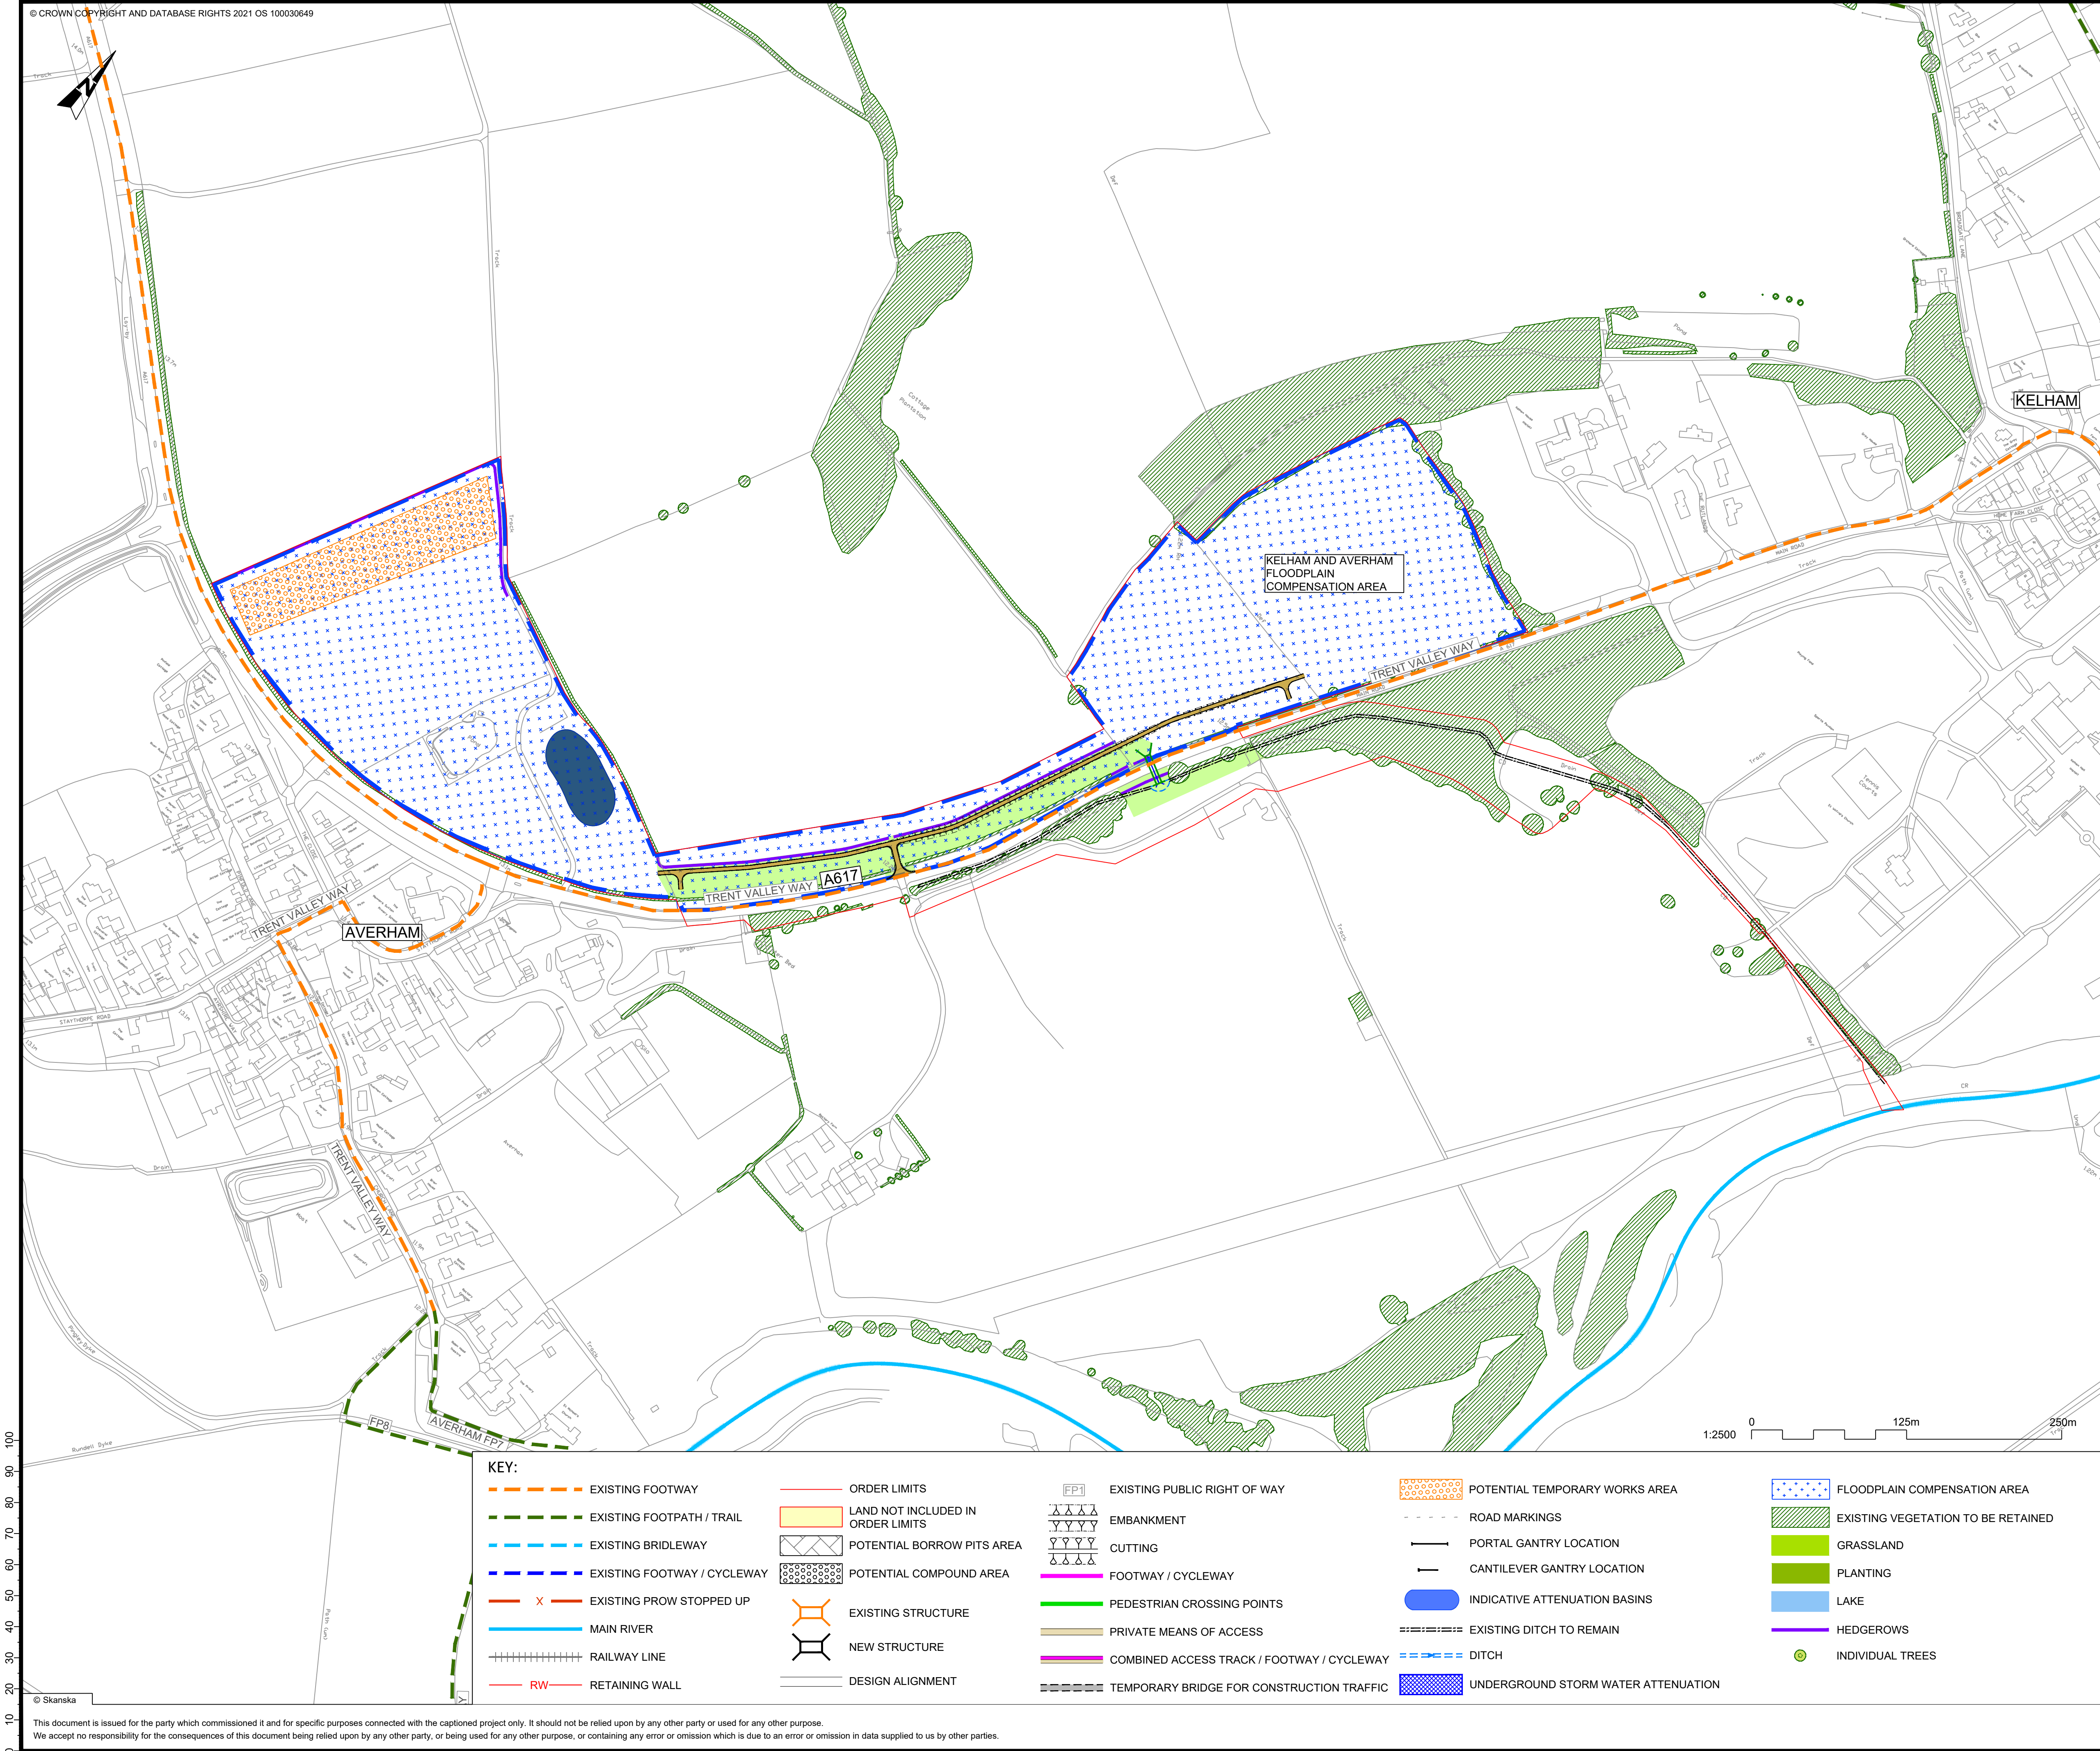

KEY:

- EXISTING FOOTWAY
- EXISTING FOOTPATH / TRAIL
- EXISTING BRIDLEWAY
- EXISTING FOOTWAY / CYCLEWAY
- EXISTING PROW STOPPED UP
- MAIN RIVER
- RAILWAY LINE
- RETAINING WALL
- ORDER LIMITS
- LAND NOT INCLUDED IN ORDER LIMITS
- POTENTIAL BORROW PITS AREA
- POTENTIAL COMPOUND AREA
- EXISTING STRUCTURE
- NEW STRUCTURE
- DESIGN ALIGNMENT
- EXISTING PUBLIC RIGHT OF WAY
- EMBANKMENT
- CUTTING
- FOOTWAY / CYCLEWAY
- PEDESTRIAN CROSSING POINTS
- PRIVATE MEANS OF ACCESS
- COMBINED ACCESS TRACK / FOOTWAY / CYCLEWAY
- TEMPORARY BRIDGE FOR CONSTRUCTION TRAFFIC
- POTENTIAL TEMPORARY WORKS AREA
- ROAD MARKINGS
- PORTAL GANTRY LOCATION
- CANTILEVER GANTRY LOCATION
- INDICATIVE ATTENUATION BASINS
- EXISTING DITCH TO REMAIN
- DITCH
- UNDERGROUND STORM WATER ATTENUATION
- FLOODPLAIN COMPENSATION AREA
- EXISTING VEGETATION TO BE RETAINED
- GRASSLAND
- PLANTING
- LAKE
- HEDGEROWS
- INDIVIDUAL TREES

- NOTES
- ALL DIMENSIONS ARE IN METRES UNLESS OTHERWISE STATED.
 - DO NOT SCALE FROM THIS DRAWING USE ONLY PRINTED DIMENSIONS.
 - THE DESIGN SHOWN WILL BE SUBJECT TO DETAILED DESIGN DEVELOPMENT IN ACCORDANCE WITH THE PROVISIONS OF THE DEVELOPMENT CONSENT ORDER (TR010065/APP/3.1).
 - THIS PLAN SHOULD BE READ IN CONJUNCTION WITH THE OTHER APPLICATION DOCUMENTS.

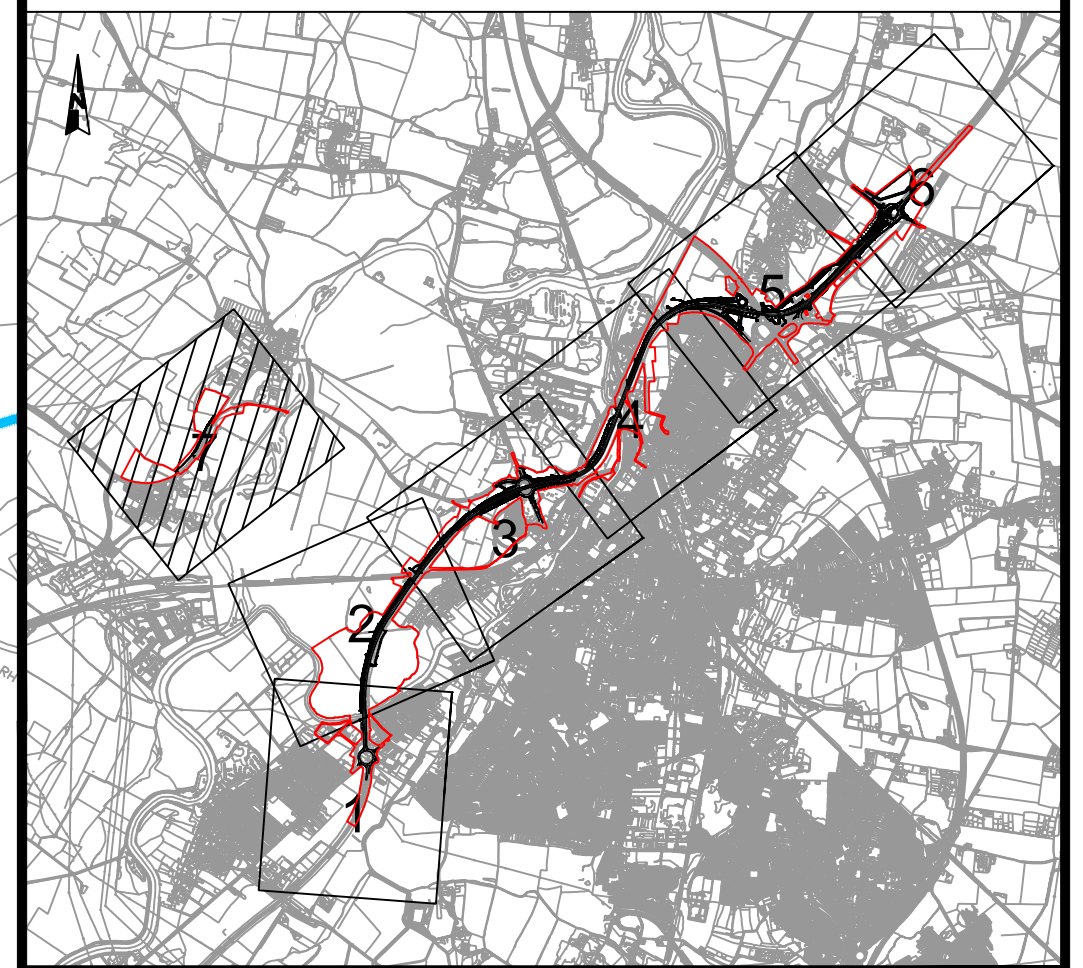

C02	12/03/24	Revised for DCO Submission	JK	SC	TD
REV.	DATE	AMENDMENT DETAILS	ORIG	CHK'D	APP'D
CLIENT					
national highways					
PURPOSE OF ISSUE					
DCO APPLICATION					
DEVELOPMENT CONSENT ORDER NUMBER					
TR010065					
PROJECT TITLE					
A46 NEWARK BYPASS					
DRAWING TITLE					
GENERAL ARRANGEMENT PLANS					
REGULATION 5(2)(o), 5(2)(P) and 6(2)					
SHEET 7 OF 7					
ORIGINAL SIZE			SCALE		
A1			1:2500		
DRAWING NUMBER		ORIGINATOR	VOLUME	PROJECT REF. NO.	
HE551478		SKAG	HGN	HE551478	
CONWI_CONW		DR	CH	REVISION	
LOCATION		TYPE	ROLE	NUMBER	
				25007	
				C02	