

A46 Coventry Junctions (Walsgrave) Scheme number: TR010066

6.3 Environmental Statement

Appendices

Appendix 7.4B Arboricultural Impact Assessment

Appendix B - Tree Constraints Plans and Tree Protection Plans

APFP Regulations 5(2)(a)

Planning Act 2008

Infrastructure Planning (Applications: Prescribed Forms and
Procedure) Regulations 2009

Volume 6

November 2024

Infrastructure Planning

Planning Act 2008

**The Infrastructure Planning
(Applications: Prescribed
Forms and Procedure)
Regulations 2009**

**A46 Coventry Junctions (Walsgrave)
Development Consent Order 2024**

**ENVIRONMENTAL STATEMENT APPENDICES
Appendix 7.4B Arboricultural Impact Assessment
Appendix B - Tree Constraints Plans and Tree
Protection Plans**


Regulation Number	Regulation 5(2)(a)
Planning Inspectorate Scheme Reference	TR010066
Application Document Reference	TR010066/APP/6.3
Author	A46 Coventry Junctions (Walsgrave), Project Team & National Highways

Version	Date	Status of Version
Rev 0	November 2024	Application issue

Annex B: Arboricultural Plans

Tree Constraints Plans

Tree Protection Plans

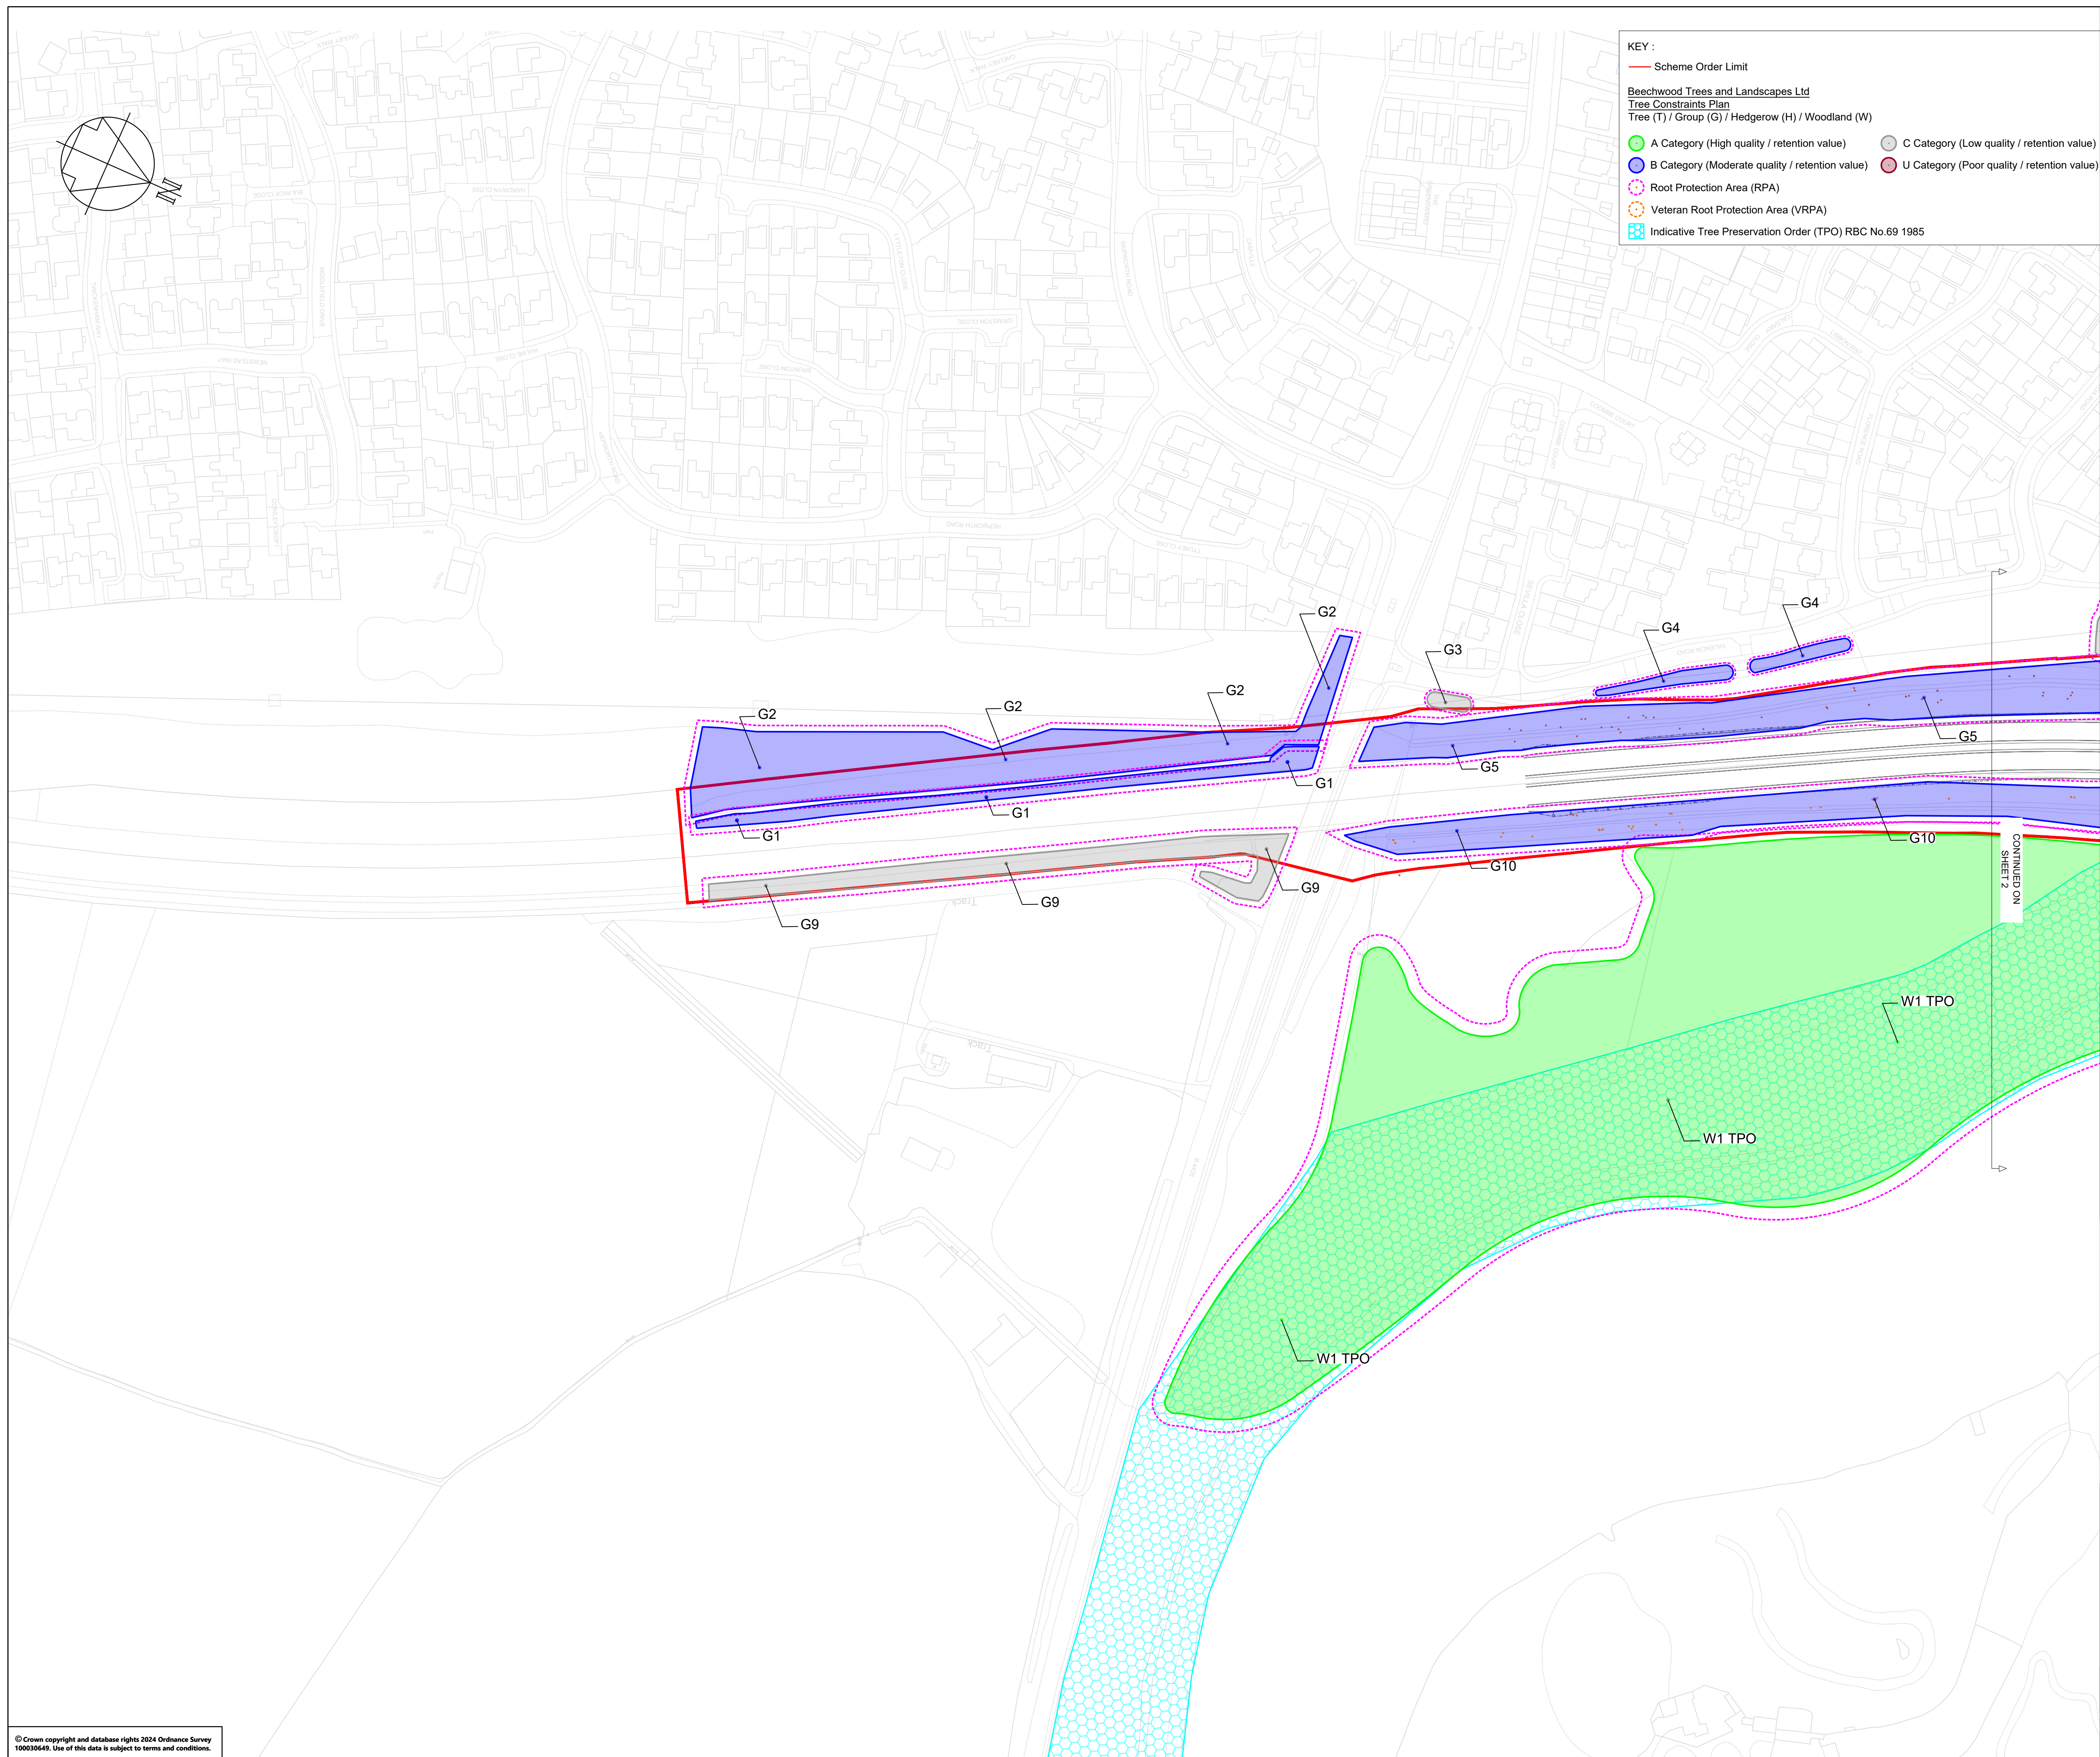

KEY :

Beechwood Trees and Landscapes Ltd

Tree Constraints Plan

Tree (T) / Group (G) / Hedgerow (H) / Woodland (W)

● A Category (High quality / retention value)

- B Category (Moderate quality / retention value)

● B Category (Moderate quality / retention value)

 Root Protection Area (RPA)

 Veteran Root Protection Area (VRPA)

 Veteran Root Protection Area (VRPA)

 Indicative Tree Preservation Order (TPO) RBC No.69 1985

NOTES

KEY PLAN


P01	21/10/24	DCO SUBMISSION	EBa	JLas	CF
REV	DATE	REVISION NOTE	ORG	CHKD	APPD



PROJECT STAGE
DCO APPLICATION

DEVELOPMENT CONSENT ORDER (DCO) - APPLICATION NUMBER
TR010066/APP/ 6.3

SHEET SIZE A1	SCALE 1:1250	STATUS S2	REVISION P01
------------------	-----------------	--------------	-----------------

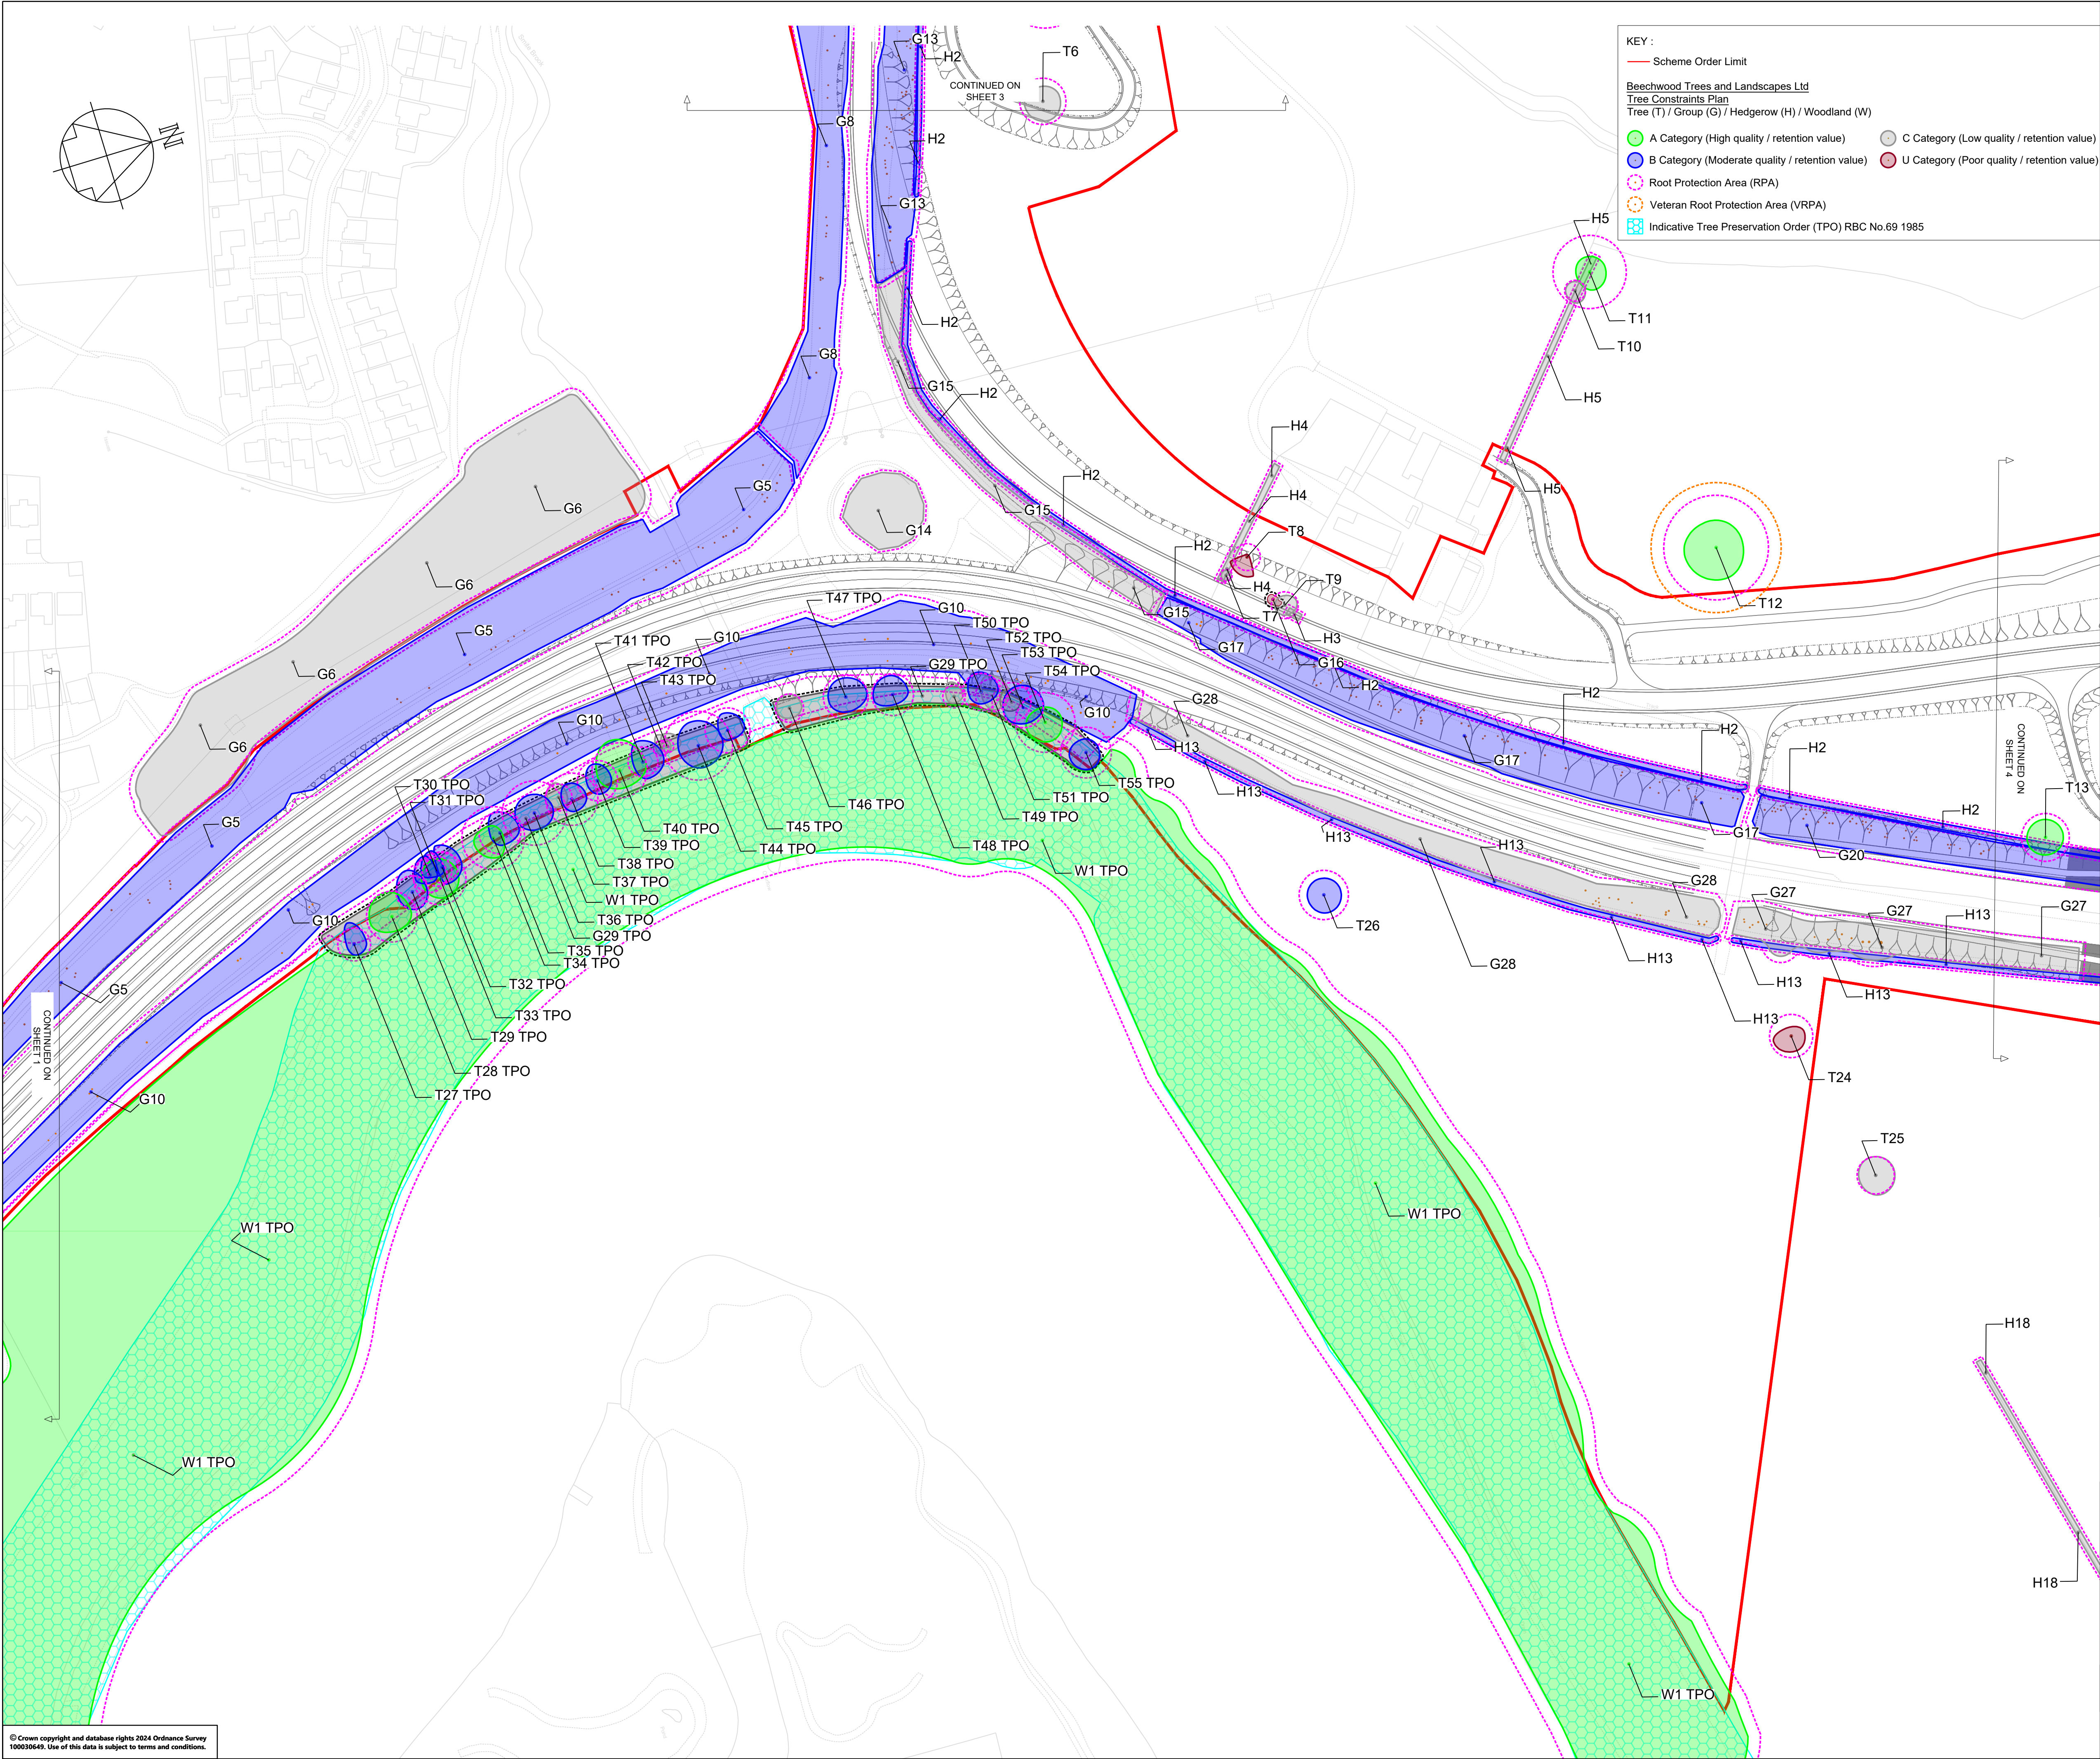

KEY :


Scheme Order Limit

Beechwood Trees and Landscapes Ltd
Tree Constraints Plan
Tree (T) / Group (G) / Hedgerow (H) / Woodland (W)


A Category (High quality / retention value) C Category (Low quality / retention value)
B Category (Moderate quality / retention value) U Category (Poor quality / retention value)

Root Protection Area (RPA)
Veteran Root Protection Area (VRPA)
Indicative Tree Preservation Order (TPO) RBC No.69 1985

- NOTES
1. THIS DRAWING SHALL BE USED FOR THE PURPOSE SHOWN IN THE TITLE BOX ONLY.
 2. PART OF ENVIRONMENTAL STATEMENT APPENDIX 7.4 ARBORICULTURAL IMPACT ASSESSMENT (TR010066/APP/6.3)
 - TREE PROTECTION PLAN - SHEETS 1 TO 5
 - TREE CONSTRAINTS PLAN - SHEETS 1 TO 5
 3. DO NOT SCALE FROM THIS DRAWING.
 4. ROAD ALIGNMENT SHOWN FOR REFERENCE ONLY

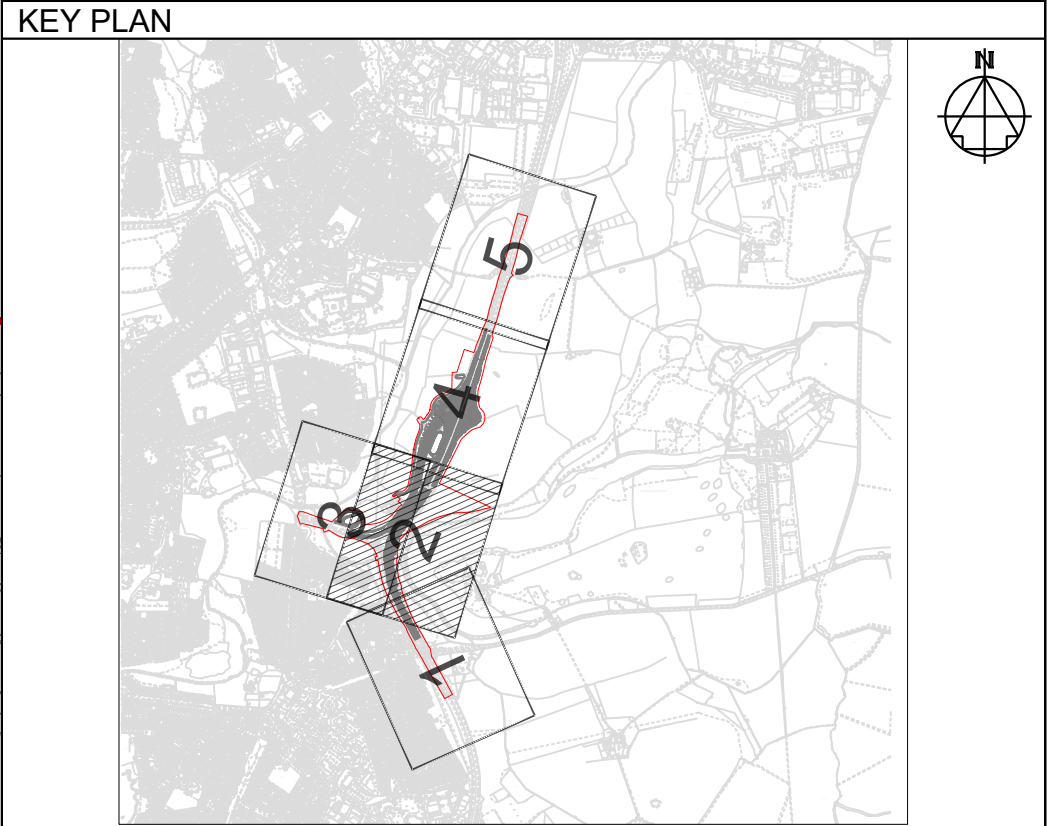


P01	21/10/24	DCO SUBMISSION	EBa	JLas	CF
REV	DATE	REVISION NOTE	ORG	CHKD	APPD
CLIENT					
					
PROJECT TITLE					
A46 COVENTRY JUNCTIONS (WALSGRAVE)					
PROJECT STAGE					
DCO APPLICATION					
DRAWING TITLE					
TREE CONSTRAINTS PLAN SHEET 2 OF 5					
DEVELOPMENT CONSENT ORDER (DCO) - APPLICATION NUMBER					
TR010066/APP/6.3					
SUITABILITY					
FOR INFORMATION					
SHEET SIZE		SCALE	STATUS	REVISION	
A1		1:1250	S2	P01	
DRAWING NUMBER					
HE604820-OIL-EGN-00-DR-LV-31002					

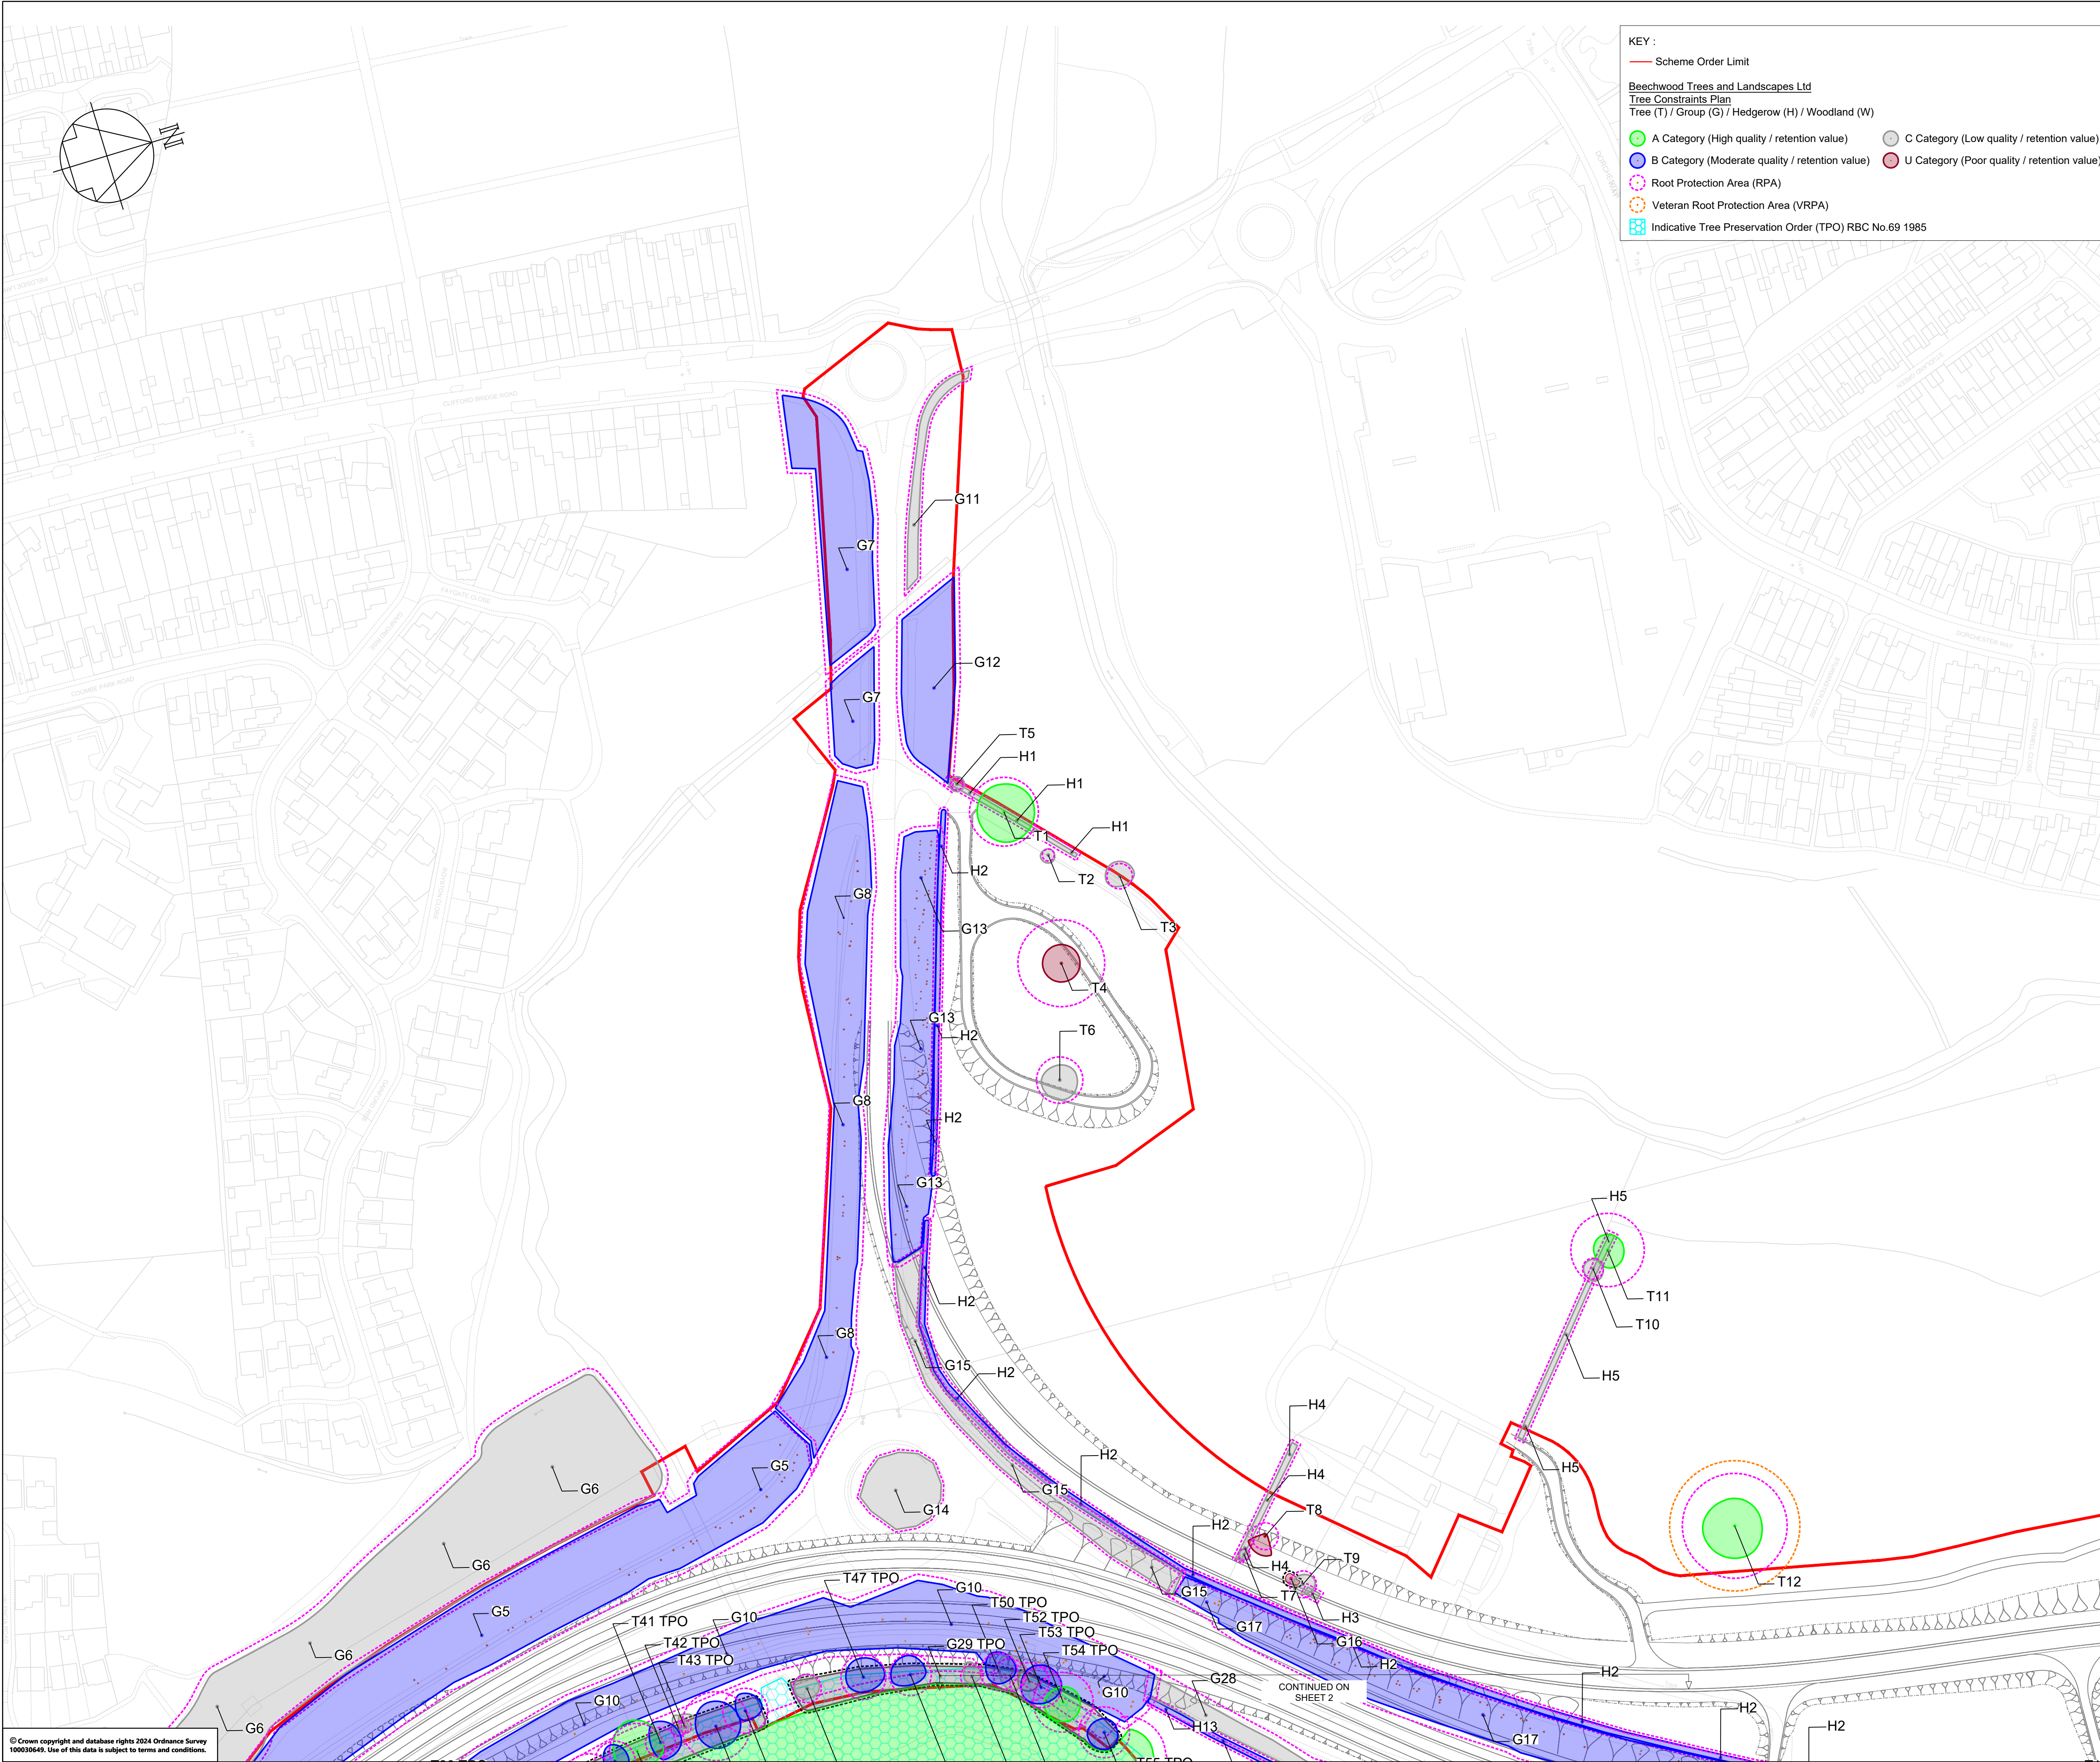

- KEY :
- Scheme Order Limit
- Beechwood Trees and Landscapes Ltd**
Tree Constraints Plan
Tree (T) / Group (G) / Hedgerow (H) / Woodland (W)
- A Category (High quality / retention value) ● C Category (Low quality / retention value)
● B Category (Moderate quality / retention value) ● U Category (Poor quality / retention value)
- Root Protection Area (RPA)
○ Veteran Root Protection Area (VRPA)
■ Indicative Tree Preservation Order (TPO) RBC No.69 1985


- NOTES
1. THIS DRAWING SHALL BE USED FOR THE PURPOSE SHOWN IN THE TITLE BOX ONLY.
 2. PART OF ENVIRONMENTAL STATEMENT APPENDIX 7.4 ARBORICULTURAL IMPACT ASSESSMENT (TR010066/APP/6.3)
 - TREE PROTECTION PLAN - SHEETS 1 TO 5
 - TREE CONSTRAINTS PLAN - SHEETS 1 TO 5
 3. DO NOT SCALE FROM THIS DRAWING.
 4. ROAD ALIGNMENT SHOWN FOR REFERENCE ONLY

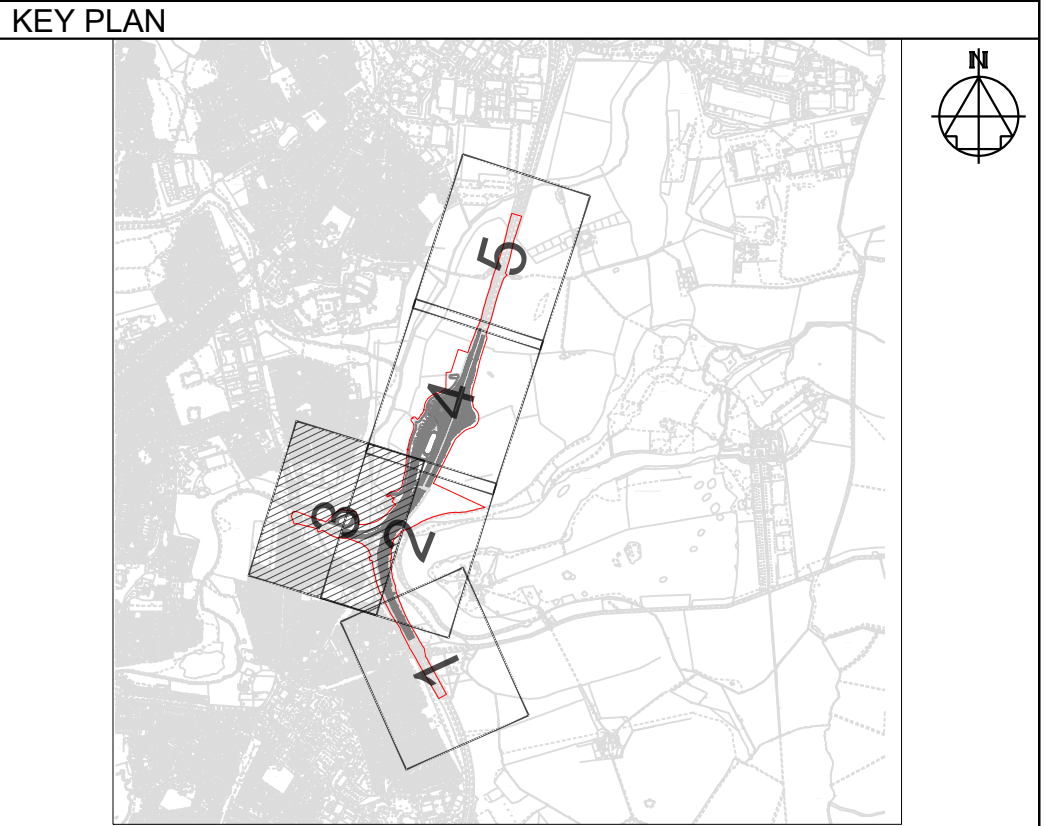

P01	21/10/24	DCO SUBMISSION	EBa	JLas	CF
REV	DATE	REVISION NOTE	ORG	CHK'D	APP'D
CLIENT					
					
PROJECT TITLE					
A46 COVENTRY JUNCTIONS (WALSgrave)					
PROJECT STAGE					
DCO APPLICATION					
DRAWING TITLE					
TREE CONSTRAINTS PLAN					
SHEET 3 OF 5					
DEVELOPMENT CONSENT ORDER (DCO) - APPLICATION NUMBER					
TR010066/APP/6.3					
SUITABILITY					
FOR INFORMATION					
SHEET SIZE	SCALE	STATUS	REVISION		
A1	1:1250	S2	P01		
DRAWING NUMBER					
HE604820-OIL-EGN-00-DR-LV-31003					



NOTES					
1. THIS DRAWING SHALL BE USED FOR THE PURPOSE SHOWN IN THE TITLE BOX ONLY.					
2. PART OF ENVIRONMENTAL STATEMENT APPENDIX 7.4 ARBORICULTURAL IMPACT ASSESSMENT (TR010066/APP/6.3)					
• TREE PROTECTION PLAN - SHEETS 1 TO 5					
• TREE CONSTRAINTS PLAN - SHEETS 1 TO 5					
3. DO NOT SCALE FROM THIS DRAWING.					
4. ROAD ALIGNMENT SHOWN FOR REFERENCE ONLY					
KEY PLAN					
					
P01	21/10/24	DCO SUBMISSION	EBa	JLas	CF
REV	DATE	REVISION NOTE	ORG	CHK'D	APPD
CLIENT					
					
PROJECT TITLE					
A46 COVENTRY JUNCTIONS (WALSgrave)					
PROJECT STAGE					
DCO APPLICATION					
DRAWING TITLE					
TREE CONSTRAINTS PLAN SHEET 5 OF 5					
DEVELOPMENT CONSENT ORDER (DCO) - APPLICATION NUMBER					
TR010066/APP/6.3					
SUITABILITY					
FOR INFORMATION					
SHEET SIZE	SCALE	STATUS	REVISION		
A1	1:1250	S2	P01		
DRAWING NUMBER					
HE604820-OIL-EGN-00-DR-LV-31005					

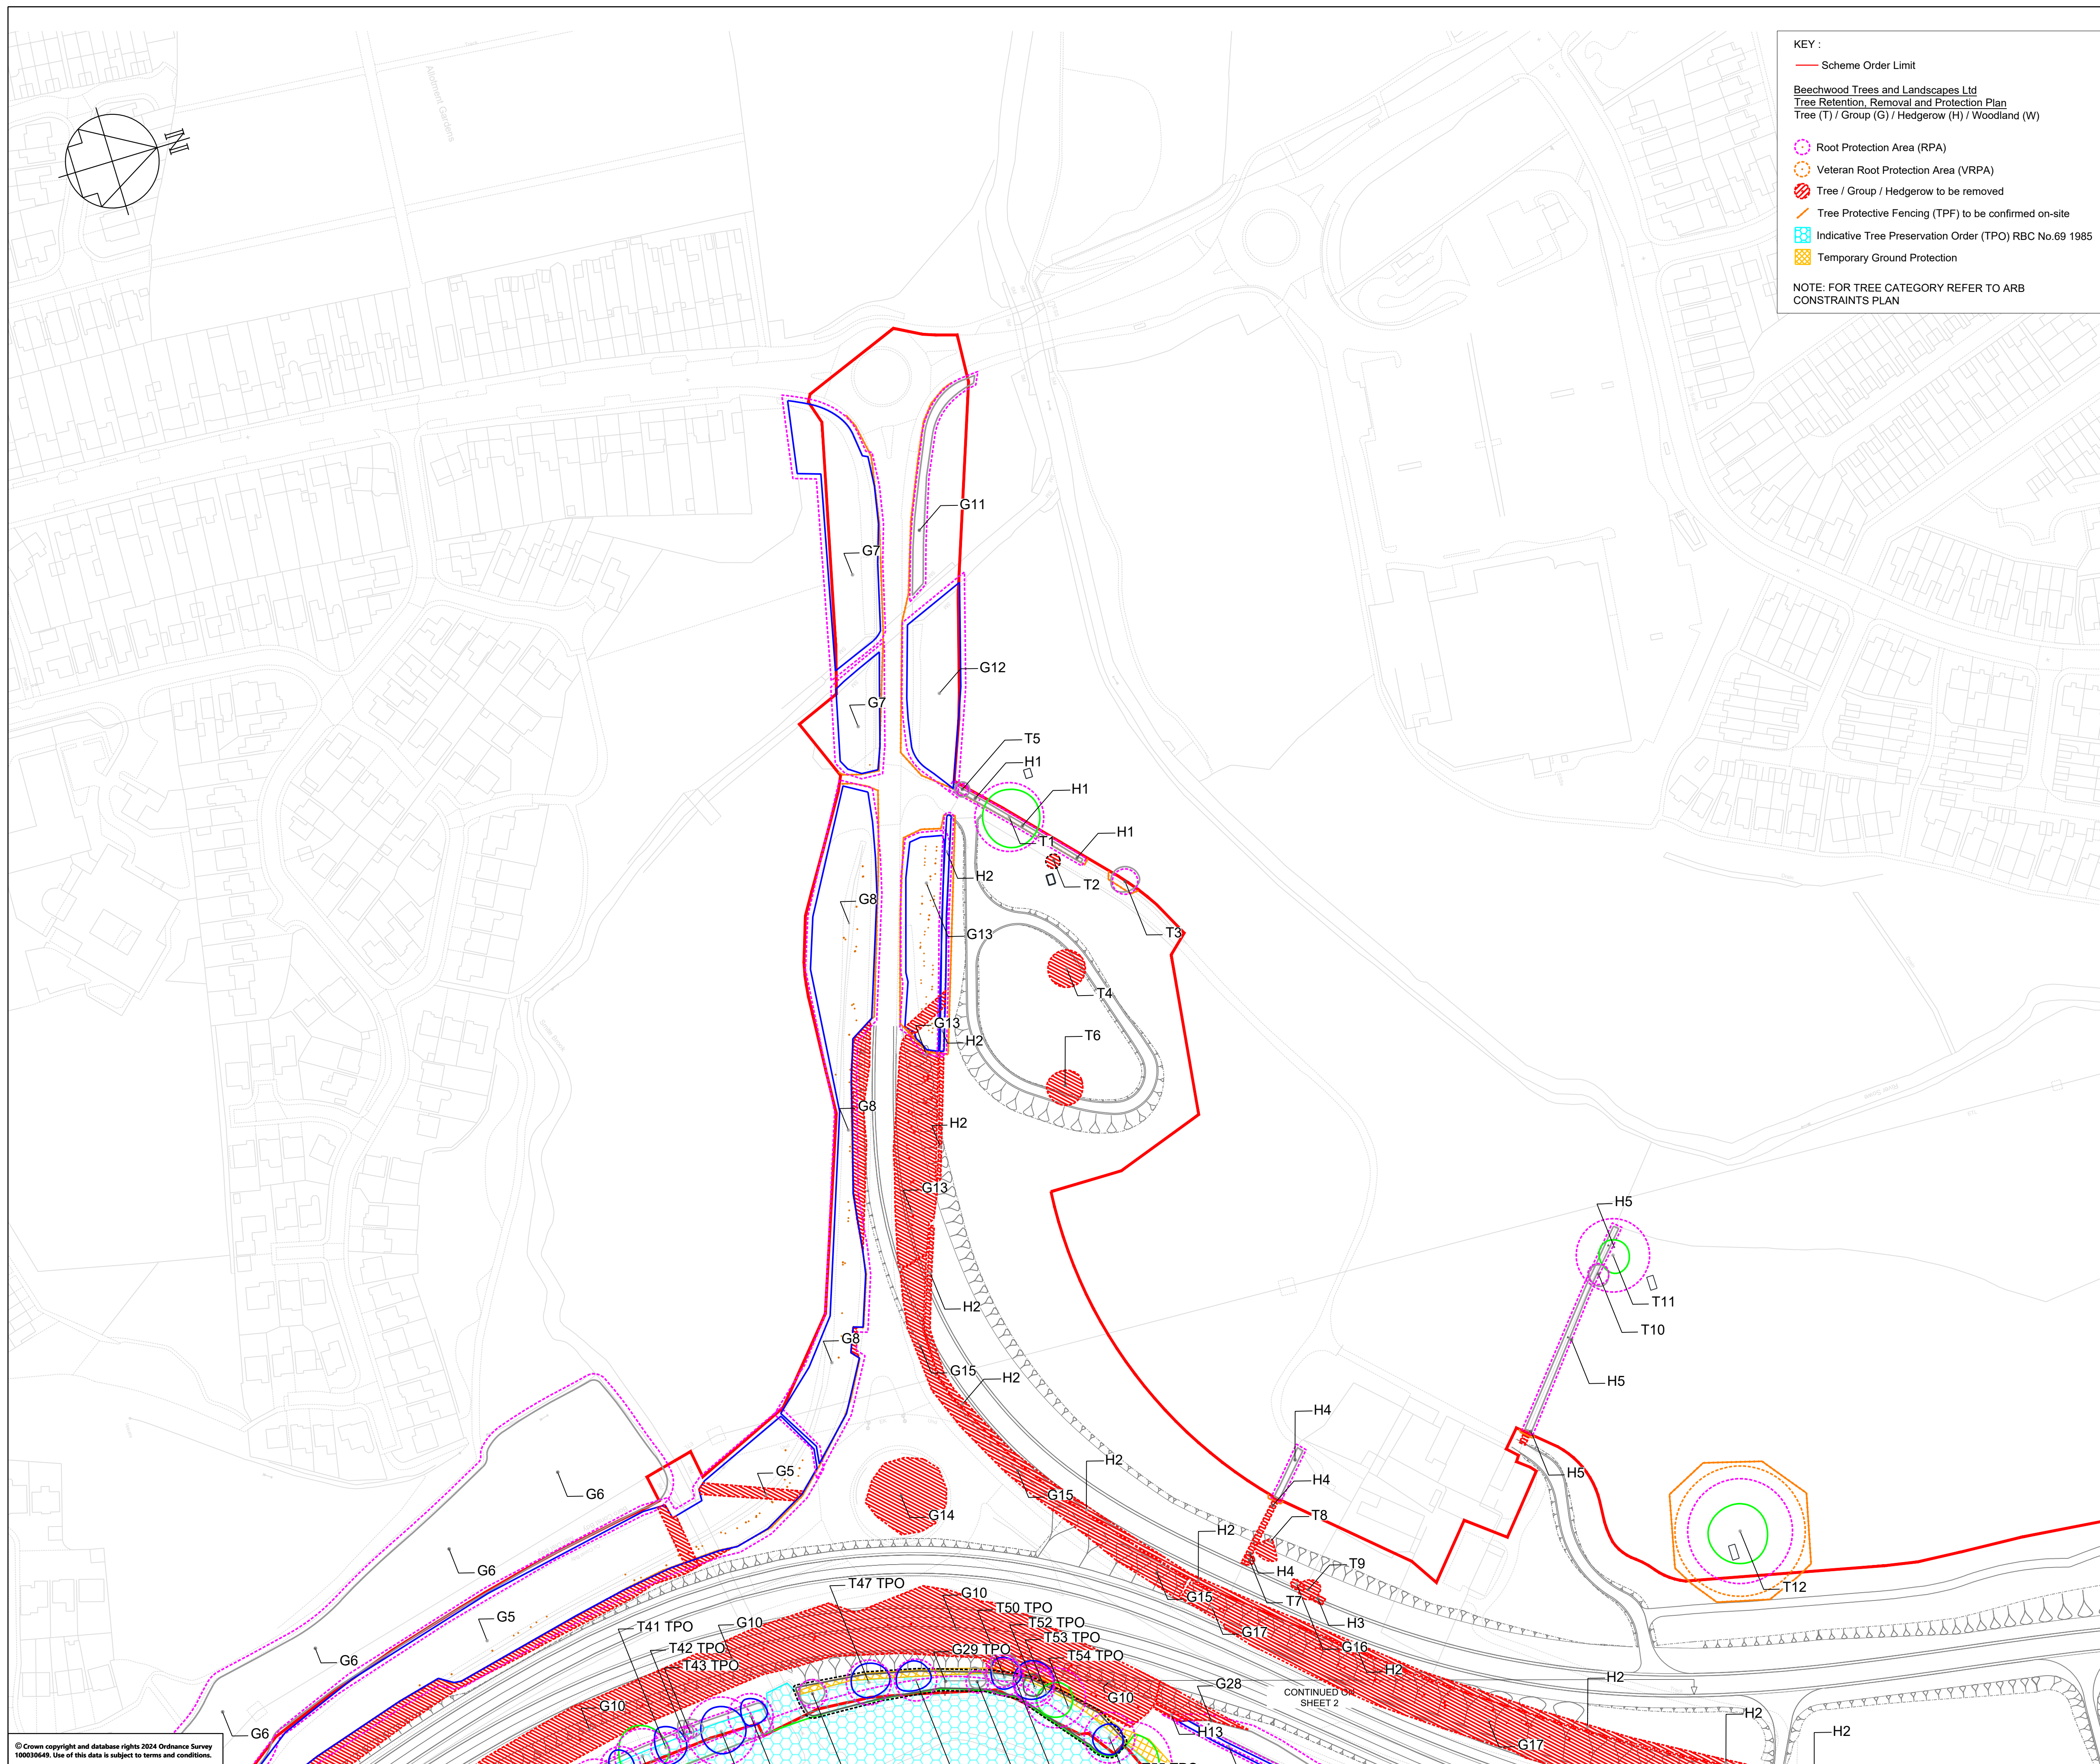

KEY :
 Scheme Order Limit

