



MetroWest+

Portishead Branch Line (MetroWest Phase 1)

TR040011

Applicant: North Somerset District Council

2.3 - Works Plan

**The Infrastructure Planning (Applications: Prescribed Forms and Procedure) Regulations 2009, regulation 5(2)(j)
Planning Act 2008**



Author: CH2M

Date: November 2019



Document Index

2.3	Works Plan	The Infrastructure Planning (Applications: Prescribed Forms and Procedure) Regulations 2009, regulation 5(2)(j)	674946.BQ.42.01-300 to 324 Rev L
-----	------------	---	----------------------------------

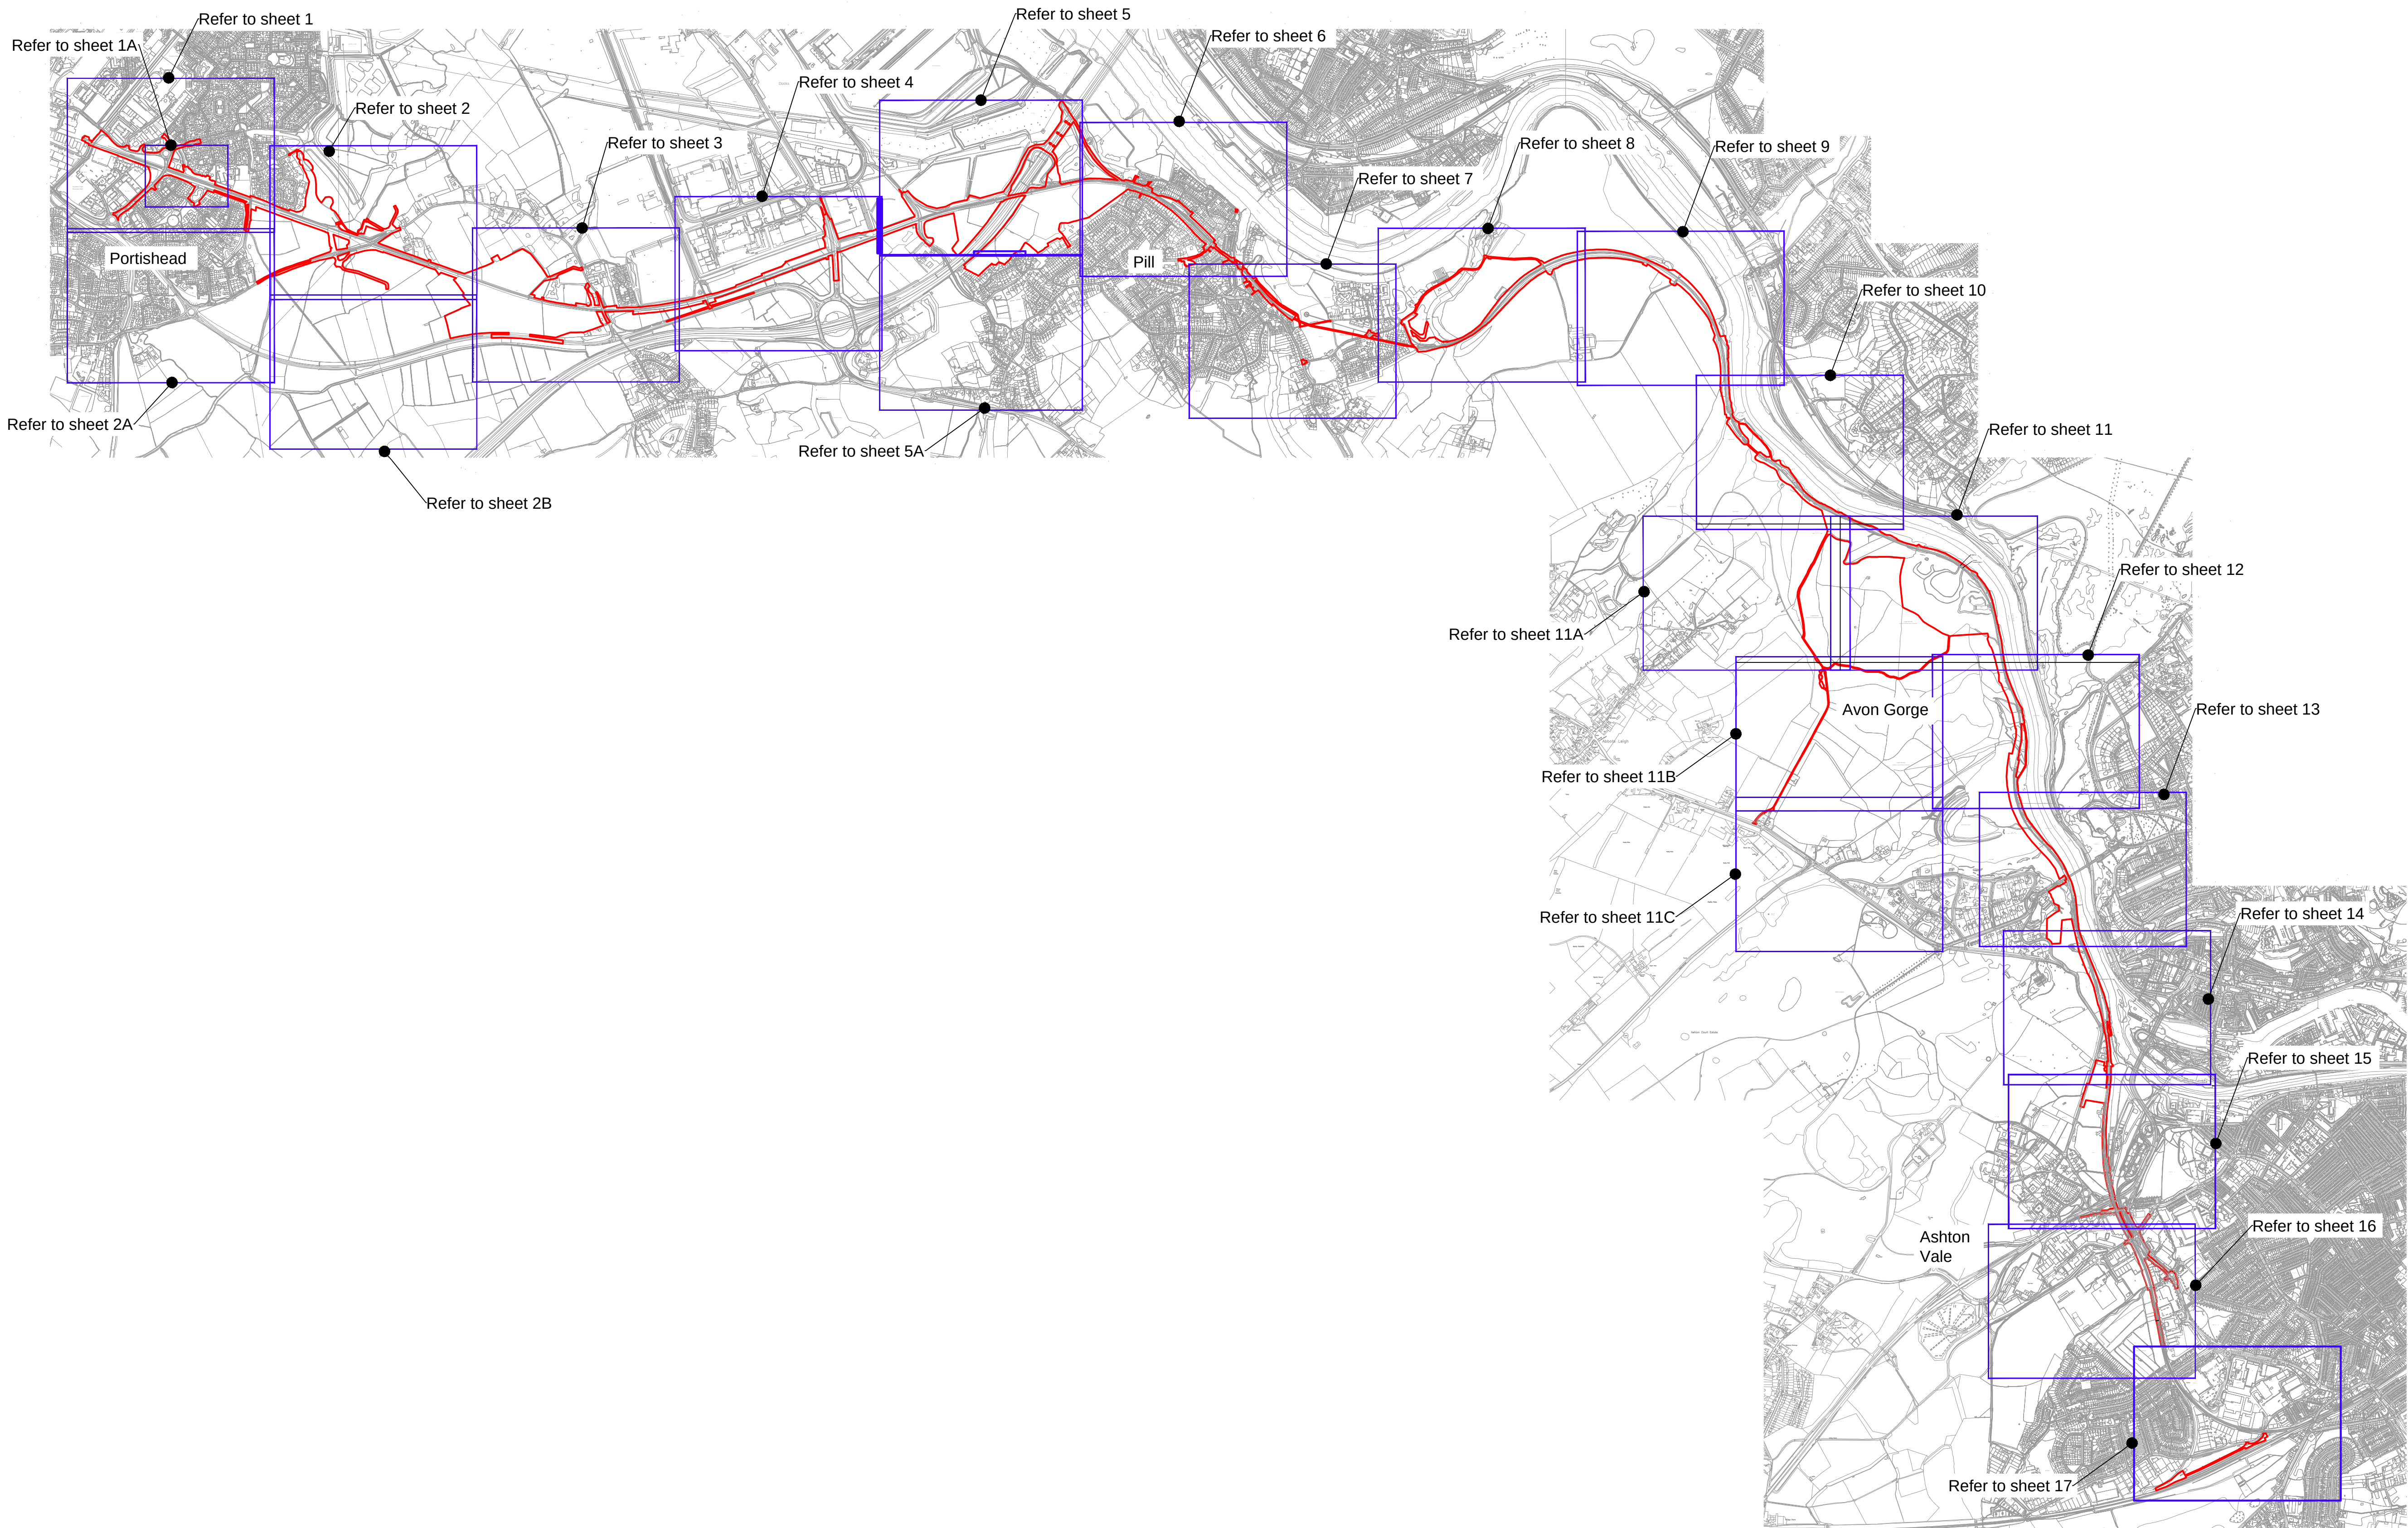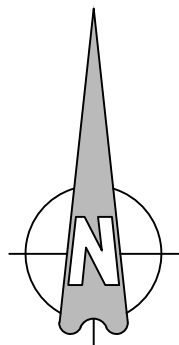

Key:
Order Limits

L	FG	ADL	ADL	11/10/2019
Works and Red Line Updated				
K	OHP	ADL	ADL	06/08/2019
Works Updated				
J	FG	KS	ADL	31/07/2019
Coffins Updated				
I	FG	KS	ADL	30/04/2019
Works and Red Line Updated				
H	FG	KS	ADL	17/04/2019
Works Updated				
G	FG	KS	ADL	22/02/2019
Works and Red Line Updated				
F	FG	KS	ADL	09/01/2019
Works Updated				
E	FG	KS	ADL	29/12/2018
Red Line and Works Updated				
D	FG	KS	ADL	28/04/2018
Works, Title Block & Order Limits Updated				
C	FG	KS	ADL	14/05/2018
Works Updated				
B	FG	KS	ADL	23/04/2018
Order Limits Updated				
A	FG	KS	ADL	23/02/2018
First Issue				
Rev	By	Chkd	Appr'd	Date
Description				



100% British Owned and Manufactured
Guaranteeing the highest quality and reliability

CH2M HILL
1 The Square Temple Quay Bristol
BS1 6DC
Tel +44 (0)117 910 2580
Fax +44 (0)117 910 2581
www.ch2m.com



Project
**THE PORTISHEAD BRANCH LINE
(METROWEST PHASE 1)
ORDER**

Drawing
**WORKS PLAN
SHEET 0
KEY PLAN**

Drawn by: FG	Date: 23/02/2018
Checked by: KS	Date: 23/02/2018
Approved by: ADL	Date: 23/02/2018


674946.BQ.42.01-300 L

Drawing Scale: 1:32000 @ A3

LIST OF WORKS SHOWN
ON THIS DRAWING:

- Work No. 1 - Railway
Work No. 2 - Diversion of Highway
Work No. 2A - Drain
Work No. 3 - New Foot & Cycle track
Work No. 4 - Car Park & New Highway
Access
Work No. 5 - Railway Station
Work No. 6 - Car Park
Work No. 7 - Foot & Cycle Bridge
Work No. 7A - Foot & Cycle track
Work No. 7B - Foot & Cycle track
Work No. 7C - Foot & Cycle track
Work No. 7D - Temporary Construction
Compound
Work No. 7E - Electrical Supply Cables
Work No. 8 - Temporary Construction Haul
Road

- Key:
- Order Limits
 - Centreline of Work
 - Limits of Deviation
 - Extents of Work
 - Commencement of Work
 - Work No. 5
 - Work No. 7
 - Work No. 7A
 - Work No. 7C
 - Work No. 7D
 - Work No. 7E

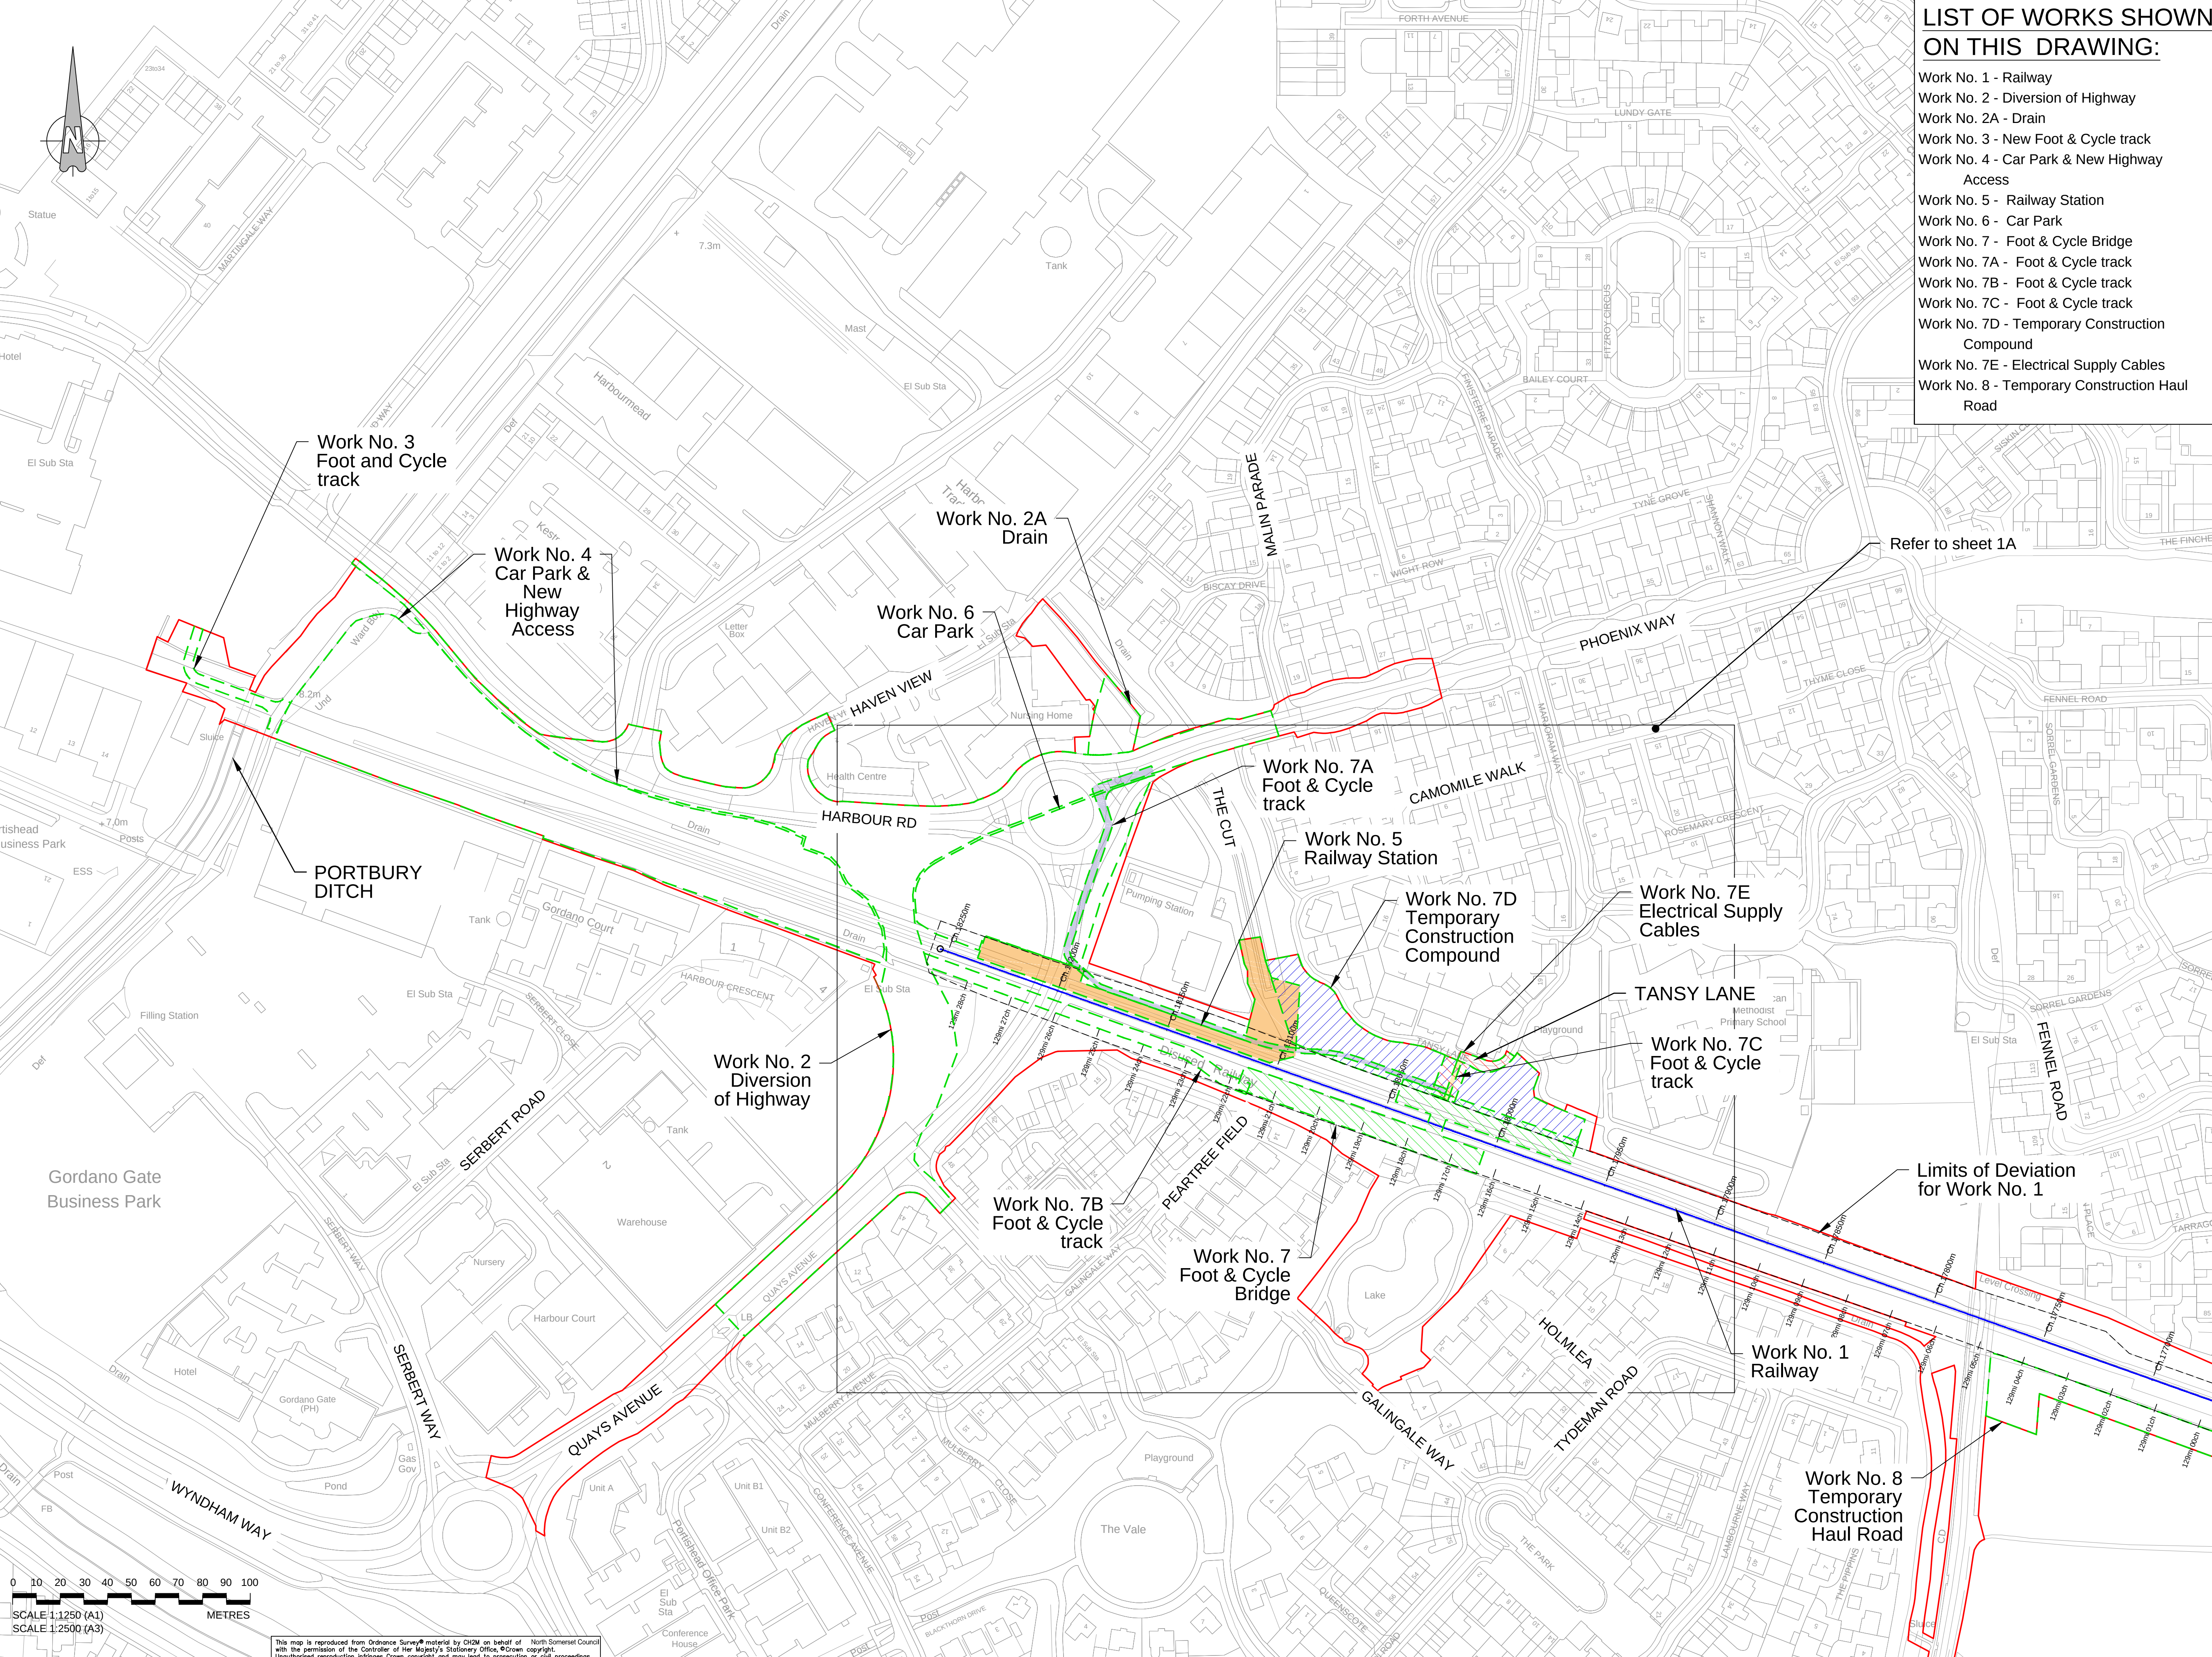

Refer to sheet 1A

Limits of Deviation
for Work No. 1

Cut Line For Continuation See Sheet 2

0 10 20 30 40 50 60 70 80 90 100
SCALE 1:1250 (A1)
SCALE 1:2500 (A3)
METRES

This map is reproduced from Ordnance Survey material by CH2M on behalf of North Somerset Council with the permission of the Controller of Her Majesty's Stationery Office. © Crown copyright. Unauthorised reproduction infringes Crown copyright and may lead to prosecution or civil proceedings. Licence Number: 10002339

L	FG	ADL	ADL	11/10/2019
Works and Red Line Updated				
K	OMP	ADL	ADL	06/08/2019
Works Updated				
J	FG	KS	ADL	31/07/2019
Cables Updated				
I	FG	KS	ADL	30/04/2019
Works and Red Line Updated				
H	FG	KS	ADL	17/04/2019
Works Updated				
G	FG	KS	ADL	22/02/2019
Works and Red Line Updated				
F	FG	KS	ADL	09/01/2019
Works Updated				
E	FG	KS	ADL	29/12/2018
Red Line and Works Updated				
D	FG	KS	ADL	28/04/2018
Works, Title Block & Order Limits Updated				
C	FG	KS	ADL	14/05/2018
Works Updated				
B	FG	KS	ADL	23/04/2018
Order Limits Updated				
A	FG	KS	ADL	23/02/2018
First Issue				
Rev	By	Chkd	Appr'd	Date
Description				

travelwest+

CH2M HILL
1 The Square Temple Quay Bristol
BS1 6DC
Tel +44 (0)117 910 2580
Fax +44 (0)117 910 2581
www.ch2m.com

ch2m.

Project
THE PORTISHEAD BRANCH LINE
(METROWEST PHASE 1)
ORDER

Drawn
WORKS PLAN
SHEET 1
PORTISHEAD

Drawn	FG	Drawn	23/02/2018
Checked	KS	Checked	23/02/2018
Approved	ADL	Approved	23/02/2018

674946.BQ.42.01-301 L

Drawing Scale: 1:2500 @ A3

LIST OF WORKS SHOWN
ON THIS DRAWING:

- Work No. 1 - Railway
- Work No. 2 - Diversion of Highway
- Work No. 2A - Drain
- Work No. 4 - Car Park & New Highway Access
- Work No. 5 - Railway Station
- Work No. 6 - Car Park
- Work No. 7 - Foot & Cycle Bridge
- Work No. 7A - Foot & Cycle track
- Work No. 7B - Foot & Cycle track
- Work No. 7C - Foot & Cycle track
- Work No. 7D - Temporary Construction Compound
- Work No. 7E - Electrical Supply Cables

- Key:
- Order Limits
 - Centreline of Work
 - Limits of Deviation
 - Extents of Work
 - Commencement of Work
 - Work No. 5
 - Work No. 7
 - Work No. 7A
 - Work No. 7C
 - Work No. 7D
 - Work No. 7E

L	FG	ADL	ADL	11/10/2019
Works and Red Line Updated				
K	OHP	ADL	ADL	06/08/2019
Works Updated				
J	FG	KS	ADL	31/07/2019
Curves Updated				
I	FG	KS	ADL	30/04/2019
Works and Red Line Updated				
H	FG	KS	ADL	17/04/2019
Works Updated				
G	FG	KS	ADL	22/02/2019
Works and Red Line Updated				
F	FG	KS	ADL	08/01/2019
Works Updated				
E	FG	KS	ADL	28/11/2018
Red Line and Works Updated				
D	FG	KS	ADL	28/04/2018
Works, Title Block & Order Limits Updated				
C	FG	KS	ADL	14/05/2018
Works Updated				
B	FG	KS	ADL	23/04/2018
Order Limits Updated				
A	FG	KS	ADL	28/02/2018
First Issue				
Rev	By	Chkd	Apprd	Date
Description				

travelwest+
1 The Square Temple Quay Bristol
BS1 6DC
Tel +44 (0)117 910 2580
Fax +44 (0)117 910 2581
www.ch2m.com

ch2m.

Project
THE PORTISHEAD BRANCH LINE
(METROWEST PHASE 1)
ORDER

Drawn
WORKS PLAN
SHEET 1A
PORTISHEAD

Drawn by: FG	Date: 23/02/2018
Checked by: KS	Date: 23/02/2018
Approved by: ADL	Date: 23/02/2018

674946.BQ.42.01-318 L

Drawing Scale: 1:1000 @ A3

LIST OF WORKS SHOWN
ON THIS DRAWING:

- Work No. 1 - Railway
Work No. 8 - Temporary Construction Haul Road
Work No. 9 - Vehicle Compound & Road/ Rail Access
Work No. 10 - Temporary Diversion of Cycle Path
Work No. 10A - Temporary Construction Compound
Work No. 10B - Temporary Construction Haul Road
Work No. 10C - Pond
Work No. 11 - Improvements to Agricultural Access
Work No. 11A - Temporary Construction Haul Road
Work No. 11B - Temporary Construction Haul Road
Work No. 12A - Temporary Construction Compound

Key:

- Order Limits
- Centrelines of Work
- Limits of Deviation
- Extents of Work

L	FG	ADL	ADL	11/10/2019
Works and Red Line Updated				
K	OHP	ADL	ADL	06/08/2019
Works Updated				
J	FG	KS	ADL	31/07/2019
Curves Updated				
I	FG	KS	ADL	30/04/2019
Works and Red Line Updated				
H	FG	KS	ADL	17/04/2019
Works Updated				
G	FG	KS	ADL	22/02/2019
Works and Red Line Updated				
F	FG	KS	ADL	08/01/2019
Works Updated				
E	FG	KS	ADL	28/11/2018
Red Line and Works Updated				
D	FG	KS	ADL	28/04/2018
Works, Title Block & Order Limits Updated				
C	FG	KS	ADL	14/05/2018
Works Updated				
B	FG	KS	ADL	23/04/2018
Order Limits Updated				
A	FG	KS	ADL	28/02/2018
First Issue				
Rev	By	Chkd	Appr'd	Date

travelwest+

CH2M HILL

1 The Square Temple Quay Bristol

BS1 6DC

Tel +44 (0)117 910 2580

Fax +44 (0)117 910 2581

www.ch2m.com

Project

THE PORTISHEAD BRANCH LINE (METROWEST PHASE 1) ORDER

Drawn

WORKS PLAN


SHEET 2

SHEEPWAY

Drawn by: FG	Drawn on: 23/02/2018
Checked by: KS	Checked on: 23/02/2018
Approved by: ADL	Approved on: 23/02/2018

674946.BQ.42.01-302 L

Drawing Scale: 1:2500 @ A3

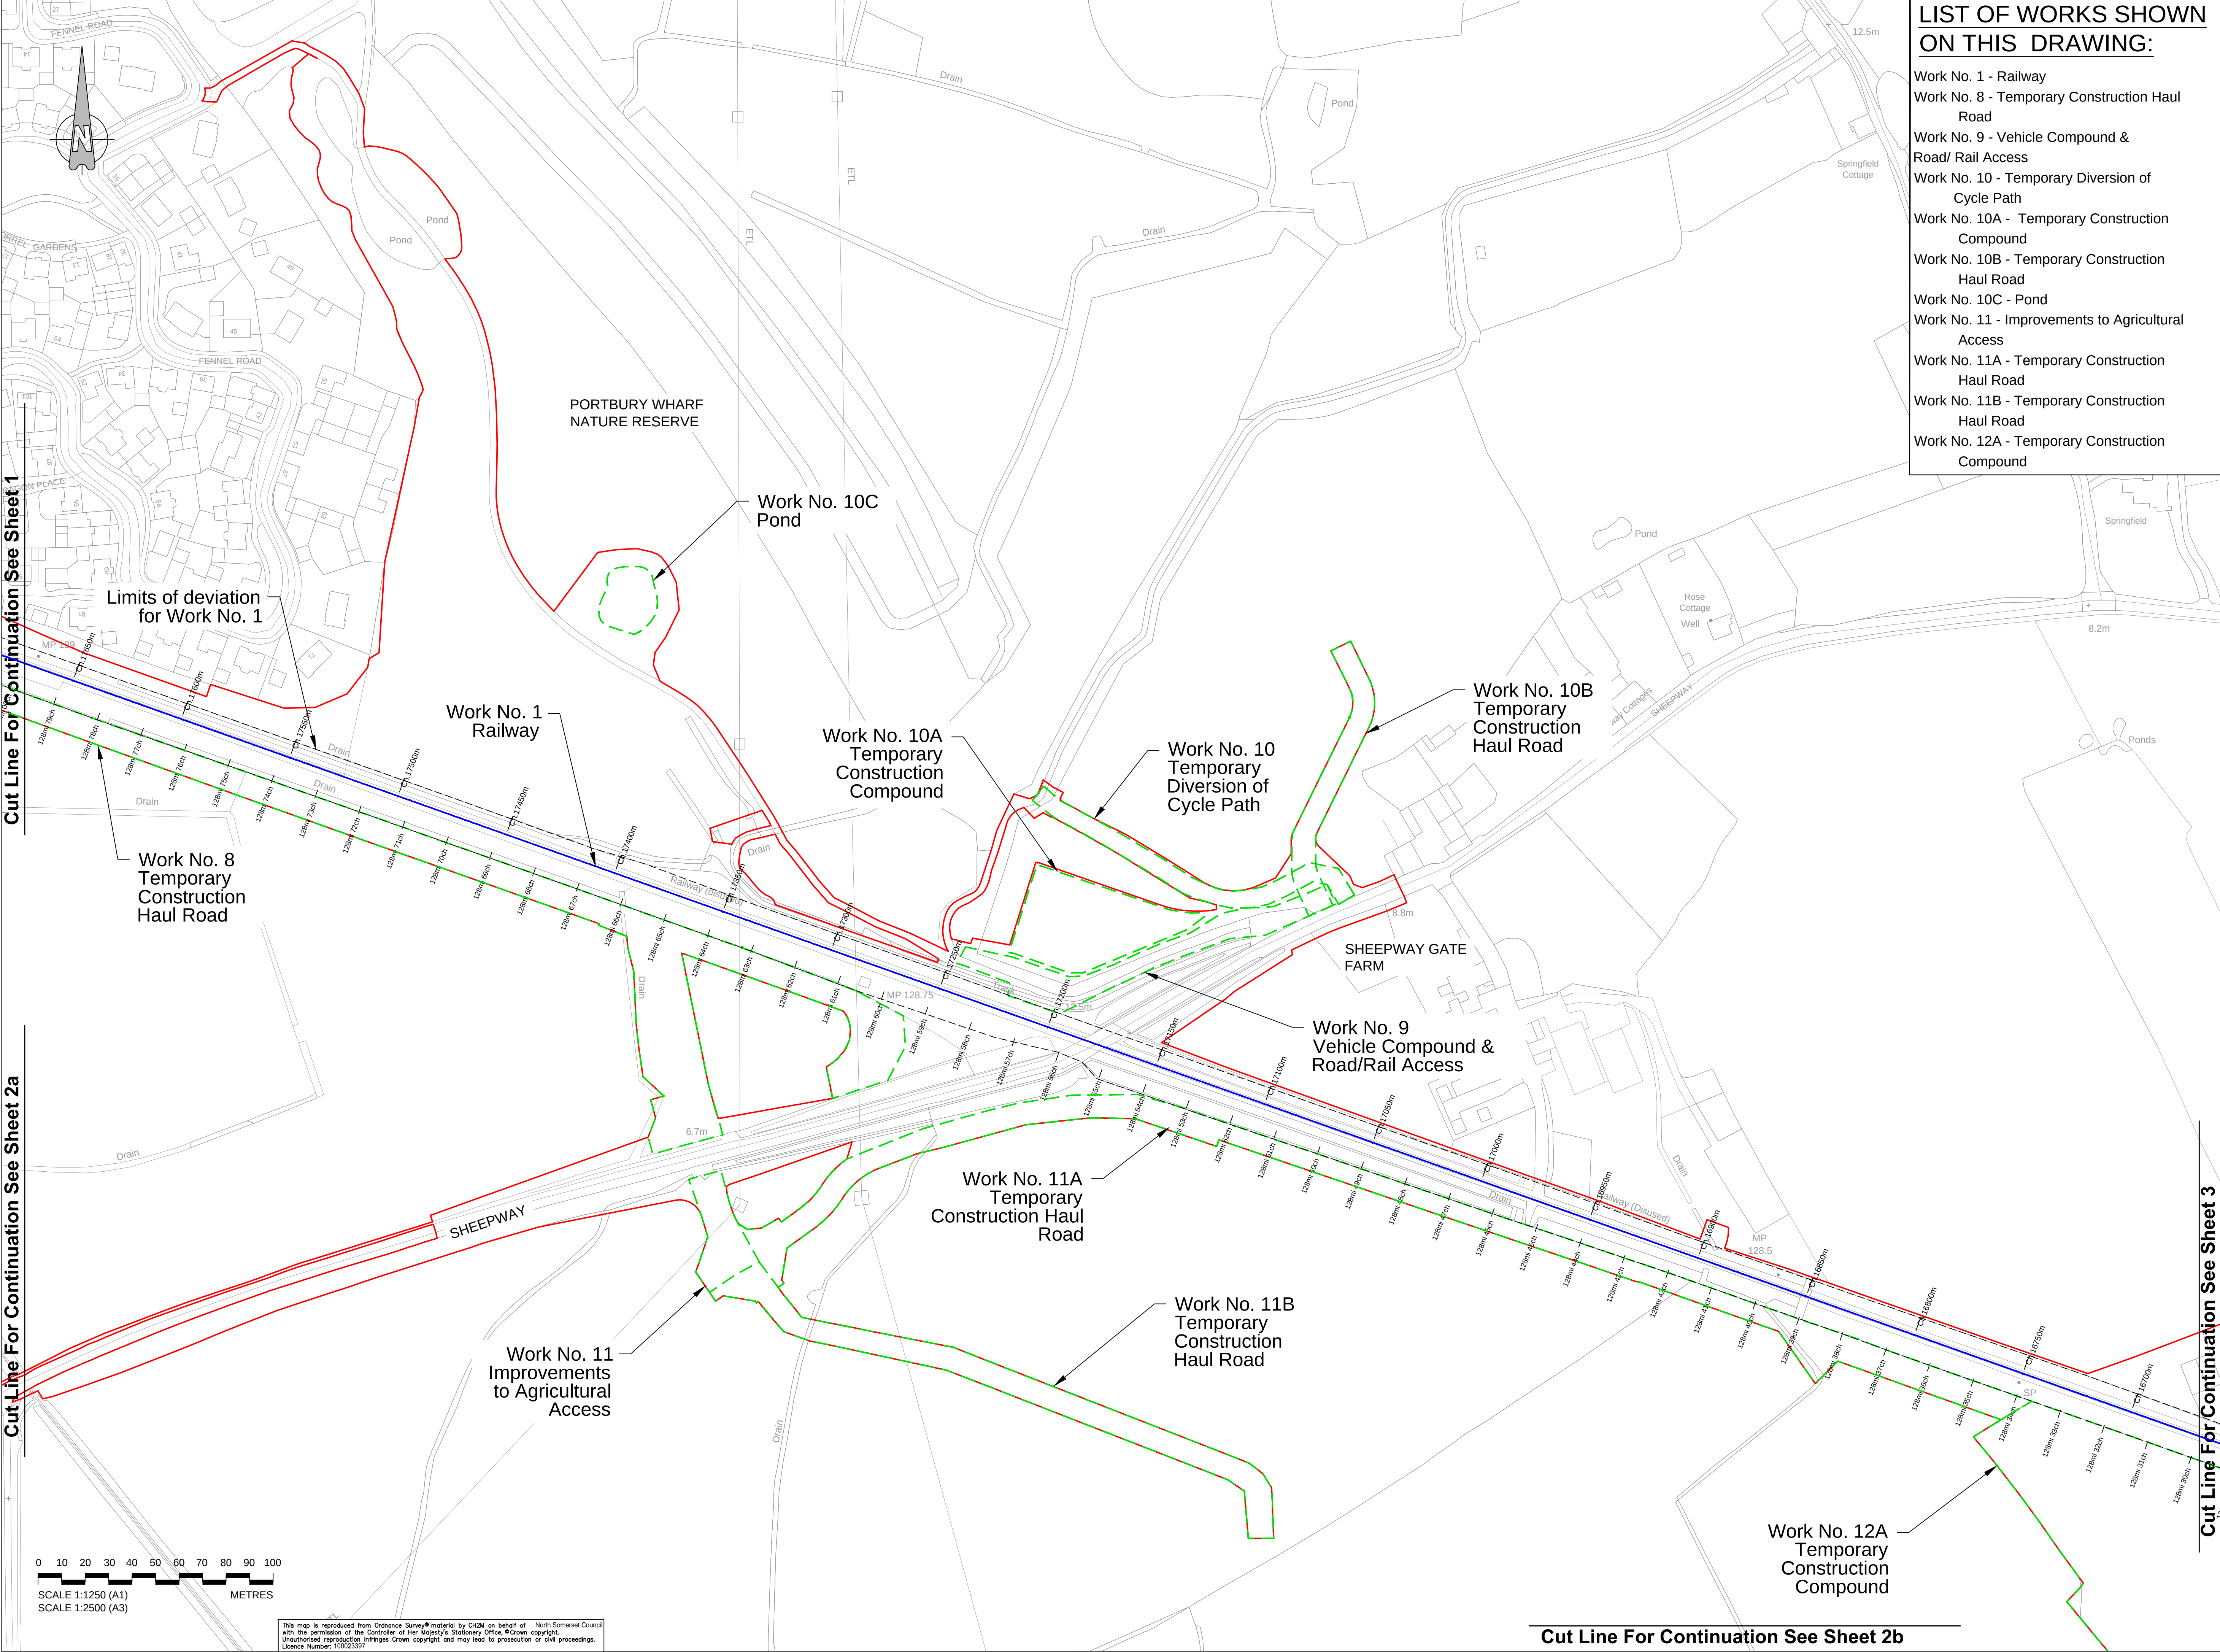


Cut Line For Continuation See Sheet 1

Cut Line For Continuation See Sheet 2a

Cut Line For Continuation See Sheet 3

Cut Line For Continuation See Sheet 2b

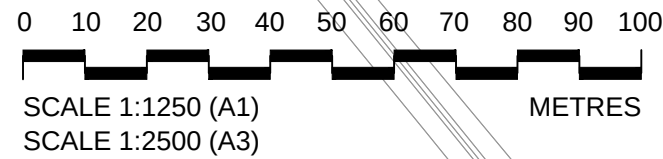

This map is reproduced from Ordnance Survey material by CH2M on behalf of North Somerset Council with the permission of the Controller of Her Majesty's Stationery Office. © Crown copyright. Unauthorised reproduction infringes Crown copyright and may lead to prosecution or civil proceedings. Licence Number: 10002339

Key:

Order Limits

Cut Line For Continuation See Sheet 2

L	FG	ADL	ADL	11/10/2019
Works and Red Line Updated				
K	OMP	ADL	ADL	06/08/2019
Works Updated				
J	FG	KS	ADL	31/07/2019
Culverts Updated				
I	FG	KS	ADL	30/04/2019
Works and Red Line Updated				
H	FG	KS	ADL	17/04/2019
Works Updated				
G	FG	KS	ADL	22/02/2019
Works and Red Line Updated				
F	FG	KS	ADL	09/01/2019
Works Updated				
E	FG	KS	ADL	29/11/2018
Red Line and Works Updated				
D	FG	KS	ADL	28/04/2018
Works, Title Block & Order Limits Updated				
C	FG	KS	ADL	14/05/2018
Works Updated				
B	FG	KS	ADL	23/04/2018
Order Limits Updated				
A	FG	KS	ADL	28/02/2018
First Issue				
Rev	By	Chkd	Appr'd	Date
Description				
travelwest				
CH2M HILL				
1 The Square Temple Quay Bristol				
BS1 6DG				
Tel +44 (0)117 910 2580				
Fax +44 (0)117 910 2581				
www.ch2m.com				
ch2m				
Project				
THE PORTISHEAD BRANCH LINE				
(METROWEST PHASE 1)				
ORDER				
Drawn				
WORKS PLAN				
SHEET 2A				
PORTISHEAD 2				
Drawn By				
FG				
Date				
23/02/2018				
Checked By				
KS				
Date				
23/02/2018				
Approved By				
ADL				
Date				
23/02/2018				
Drawing Number				
674946.BQ.42.01-319				
Drawing Scale				
1:2500 @ A3				



This map is reproduced from Ordnance Survey material by CH2M on behalf of North Somerset Council with the permission of the Controller of Her Majesty's Stationery Office. © Crown copyright. Unauthorised reproduction infringes Crown copyright and may lead to prosecution or civil proceedings. Licence Number: 10002339

Cut Line For Continuation See Sheet 2

Key:
Order Limits
Extents of Work

Cut Line For Continuation See Sheet 3

Work No. 12A
Temporary
Construction
Compound

L	FG	ADL	ADL	11/10/2019
Works and Red Line Updated				
K	OKP	ADL	ADL	06/08/2019
Works Updated				
J	FG	KS	ADL	31/07/2019
Curves Updated				
I	FG	KS	ADL	30/04/2019
Works and Red Line Updated				
H	FG	KS	ADL	17/04/2019
Works Updated				
G	FG	KS	ADL	22/02/2019
Works and Red Line Updated				
F	FG	KS	ADL	09/01/2019
Works Updated				
E	FG	KS	ADL	29/11/2018
Red Line and Works Updated				
D	FG	KS	ADL	26/04/2018
Works, Title Block & Order Limits Updated				
C	FG	KS	ADL	14/05/2018
Works Updated				
B	FG	KS	ADL	23/04/2018
Order Limits Updated				
A	FG	KS	ADL	29/02/2018
First Issue				
Rev	By	Chkd	Appr'd	Date
Description				



CH2M HILL
1 The Square Temple Quay Bristol
BS1 6DG
Tel +44 (0)117 910 2580
Fax +44 (0)117 910 2581
www.ch2m.com



Project
**THE PORTISHEAD BRANCH LINE
(METROWEST PHASE 1)
ORDER**

Drawing
**WORKS PLAN
SHEET 2B
SHEEPWAY 2**

Drawn by: FG	Date: 23/02/2018
Checked by: KS	Date: 23/02/2018
Approved by: ADL	Date: 23/02/2018

674946.BQ.42.01-320 L

Drawing Scale: 1:2500 @ A3

LIST OF WORKS SHOWN
ON THIS DRAWING:

Work No. 12A - Temporary Construction
Compound

0 10 20 30 40 50 60 70 80 90 100
SCALE 1:1250 (A1)
SCALE 1:2500 (A3)
METRES

This map is reproduced from Ordnance Survey material by CH2M on behalf of North Somerset Council with the permission of the Controller of Her Majesty's Stationery Office. © Crown copyright. Unauthorised reproduction infringes Crown copyright and may lead to prosecution or civil proceedings. Licence Number: 100022389

LIST OF WORKS SHOWN
ON THIS DRAWING:

Work No. 1 - Railway
Work No. 1A - Railway
Work No. 12 - Highway Access
Work No. 12A - Temporary Construction Compound
Work No. 12B - Pond & Associated Ecological Works

- Key:
- Order Limits
 - Centreline of Work
 - Limits of Deviation
 - Extents of Work
 - Commencement of Work
 - Termination of Work

Cut Line For Continuation See Sheet 2

Cut Line For Continuation See Sheet 4

THE PORTBURY HUNDRED
CONSTRUCTION COMPOUND

Work No. 12
Highway Access

Work No. 12B
Pond &
Associated
Ecological Works

Work No. 1
Railway

Limits of
Deviation for
Work No. 1

Limits of
Deviation for
Work No. 1A

Work No.1A
Railway

Work No. 12A
Temporary
Construction
Compound

0 10 20 30 40 50 60 70 80 90 100
SCALE 1:1250 (A1)
SCALE 1:2500 (A3)
METRES

This map is reproduced from Ordnance Survey material by CH2M on behalf of North Somerset Council with the permission of the Controller of Her Majesty's Stationery Office. © Crown copyright. Unauthorised reproduction infringes Crown copyright and may lead to prosecution or civil proceedings. Licence Number: 10002339

L	FG	ADL	ADL	11/10/2019
Works and Red Line Updated				
K	OHP	ADL	ADL	06/08/2019
Works Updated				
J	FG	KS	ADL	31/07/2019
Curves Updated				
I	FG	KS	ADL	30/04/2019
Works and Red Line Updated				
H	FG	KS	ADL	17/04/2019
Works Updated				
G	FG	KS	ADL	22/02/2019
Works and Red Line Updated				
F	FG	KS	ADL	08/01/2019
Works Updated				
E	FG	KS	ADL	28/11/2018
Red Line and Works Updated				
D	FG	KS	ADL	28/04/2018
Works, Title Block & Order Limits Updated				
C	FG	KS	ADL	14/05/2018
Works Updated				
B	FG	KS	ADL	23/04/2018
Order Limits Updated				
A	FG	KS	ADL	28/02/2018
First Issue				
Rev	By	Chkd	Appr'd	Date
Description				

travelwest+

CH2M HILL
1 The Square Temple Quay Bristol
BS1 6DC
Tel +44 (0)117 910 2580
Fax +44 (0)117 910 2581
www.ch2m.com

ch2m.

Project
THE PORTISHEAD BRANCH LINE
(METROWEST PHASE 1)
ORDER

Drawn
WORKS PLAN
SHEET 3
OLD PORTBURY STATION

Drawn by	FG	Date	23/02/2018
Checked by	KS	Date	23/02/2018
Approved by	ADL	Date	23/02/2018

674946.BQ.42.01-303 L
Drawing Scale: 1:2500 @ A3

- Key:
- Order Limits
 - Centreline of Work
 - Limits of Deviation
 - Extents of Work

Cut Line For Continuation See Sheet 5

L	FG	ADL	ADL	11/10/2019
Works and Red Line Updated				
K	OHP	ADL	ADL	09/08/2019
Works Updated				
J	FG	KS	ADL	31/07/2019
Culverts Updated				
I	FG	KS	ADL	30/04/2019
Works and Red Line Updated				
H	FG	KS	ADL	17/04/2019
Works Updated				
G	FG	KS	ADL	22/02/2019
Works and Red Line Updated				
F	FG	KS	ADL	09/01/2019
Works Updated				
E	FG	KS	ADL	29/11/2018
Red Line and Works Updated				
D	FG	KS	ADL	28/04/2018
Works, Title Block & Order Limits Updated				
C	FG	KS	ADL	14/05/2018
Works Updated				
B	FG	KS	ADL	23/04/2018
Order Limits Updated				
A	FG	KS	ADL	23/02/2018
First Issue				
Rev	By	Chkd	Appr'd	Date
Description				

travelwest+
Sustainable Travel Solutions for the South West
South West Region Strategic Transport Planning Unit

CH2M HILL
1 The Square Temple Quay Bristol
BS1 6DC
Tel +44 (0)117 910 2580
Fax +44 (0)117 910 2581
www.ch2m.com

Project
**THE PORTISHEAD BRANCH LINE
(METROWEST PHASE 1)
ORDER**

Drawings
**WORKS PLAN
SHEET 4
JUNCTION 19**

Drawn by: FG	Drawn on: 23/02/2018
Checked by: KS	Checked on: 23/02/2018
Approved by: ADL	Approved on: 23/02/2018

674946.BQ.42.01-304 L

Drawing Scale: 1:2500 @ A3

**LIST OF WORKS SHOWN
ON THIS DRAWING:**

- Work No. 1A - Railway
Work No. 13 - Improvement of Existing Access
and Parking Area
Work No. 13A - Temporary Turning Circle
Work No. 14 - Improvement of Bridleway
Work No. 14A - Improvement of Bridleway
Work No. 14B - Realignment of Cycle Path


Cut Line For Continuation See Sheet 3

0 10 20 30 40 50 60 70 80 90 100
SCALE 1:1250 (A1)
SCALE 1:2500 (A3)
METRES

This map is reproduced from Ordnance Survey material by CH2M on behalf of North Somerset Council with the permission of the Controller of Her Majesty's Stationery Office. © Crown copyright. Unauthorised reproduction infringes Crown copyright and may lead to prosecution or civil proceedings. Licence Number: 10002339


LIST OF WORKS SHOWN
ON THIS DRAWING:

- Work No. 1A - Railway
Work No. 15 - Temporary Path
Work No. 16 - Re-alignment of Cycle
Route
Work No. 16A - Temporary Construction
Compound
Work No. 16B - Pond & Associated
Ecological Works
Work No. 16C - Road Rail Access Point
Work No. 16D - Eastern-in-Gordano Stream
Compensation
Work No. 17 - Temporary Construction
Compound
Work No. 18 - Bridleway
Work No. 19 - Installation of Railway
Signaling Equipment

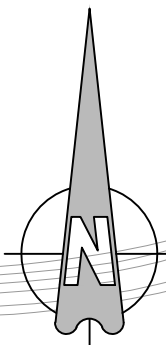

Key:


- Order Limits
Centreline of Work
Limits of Deviation
Extents of Work

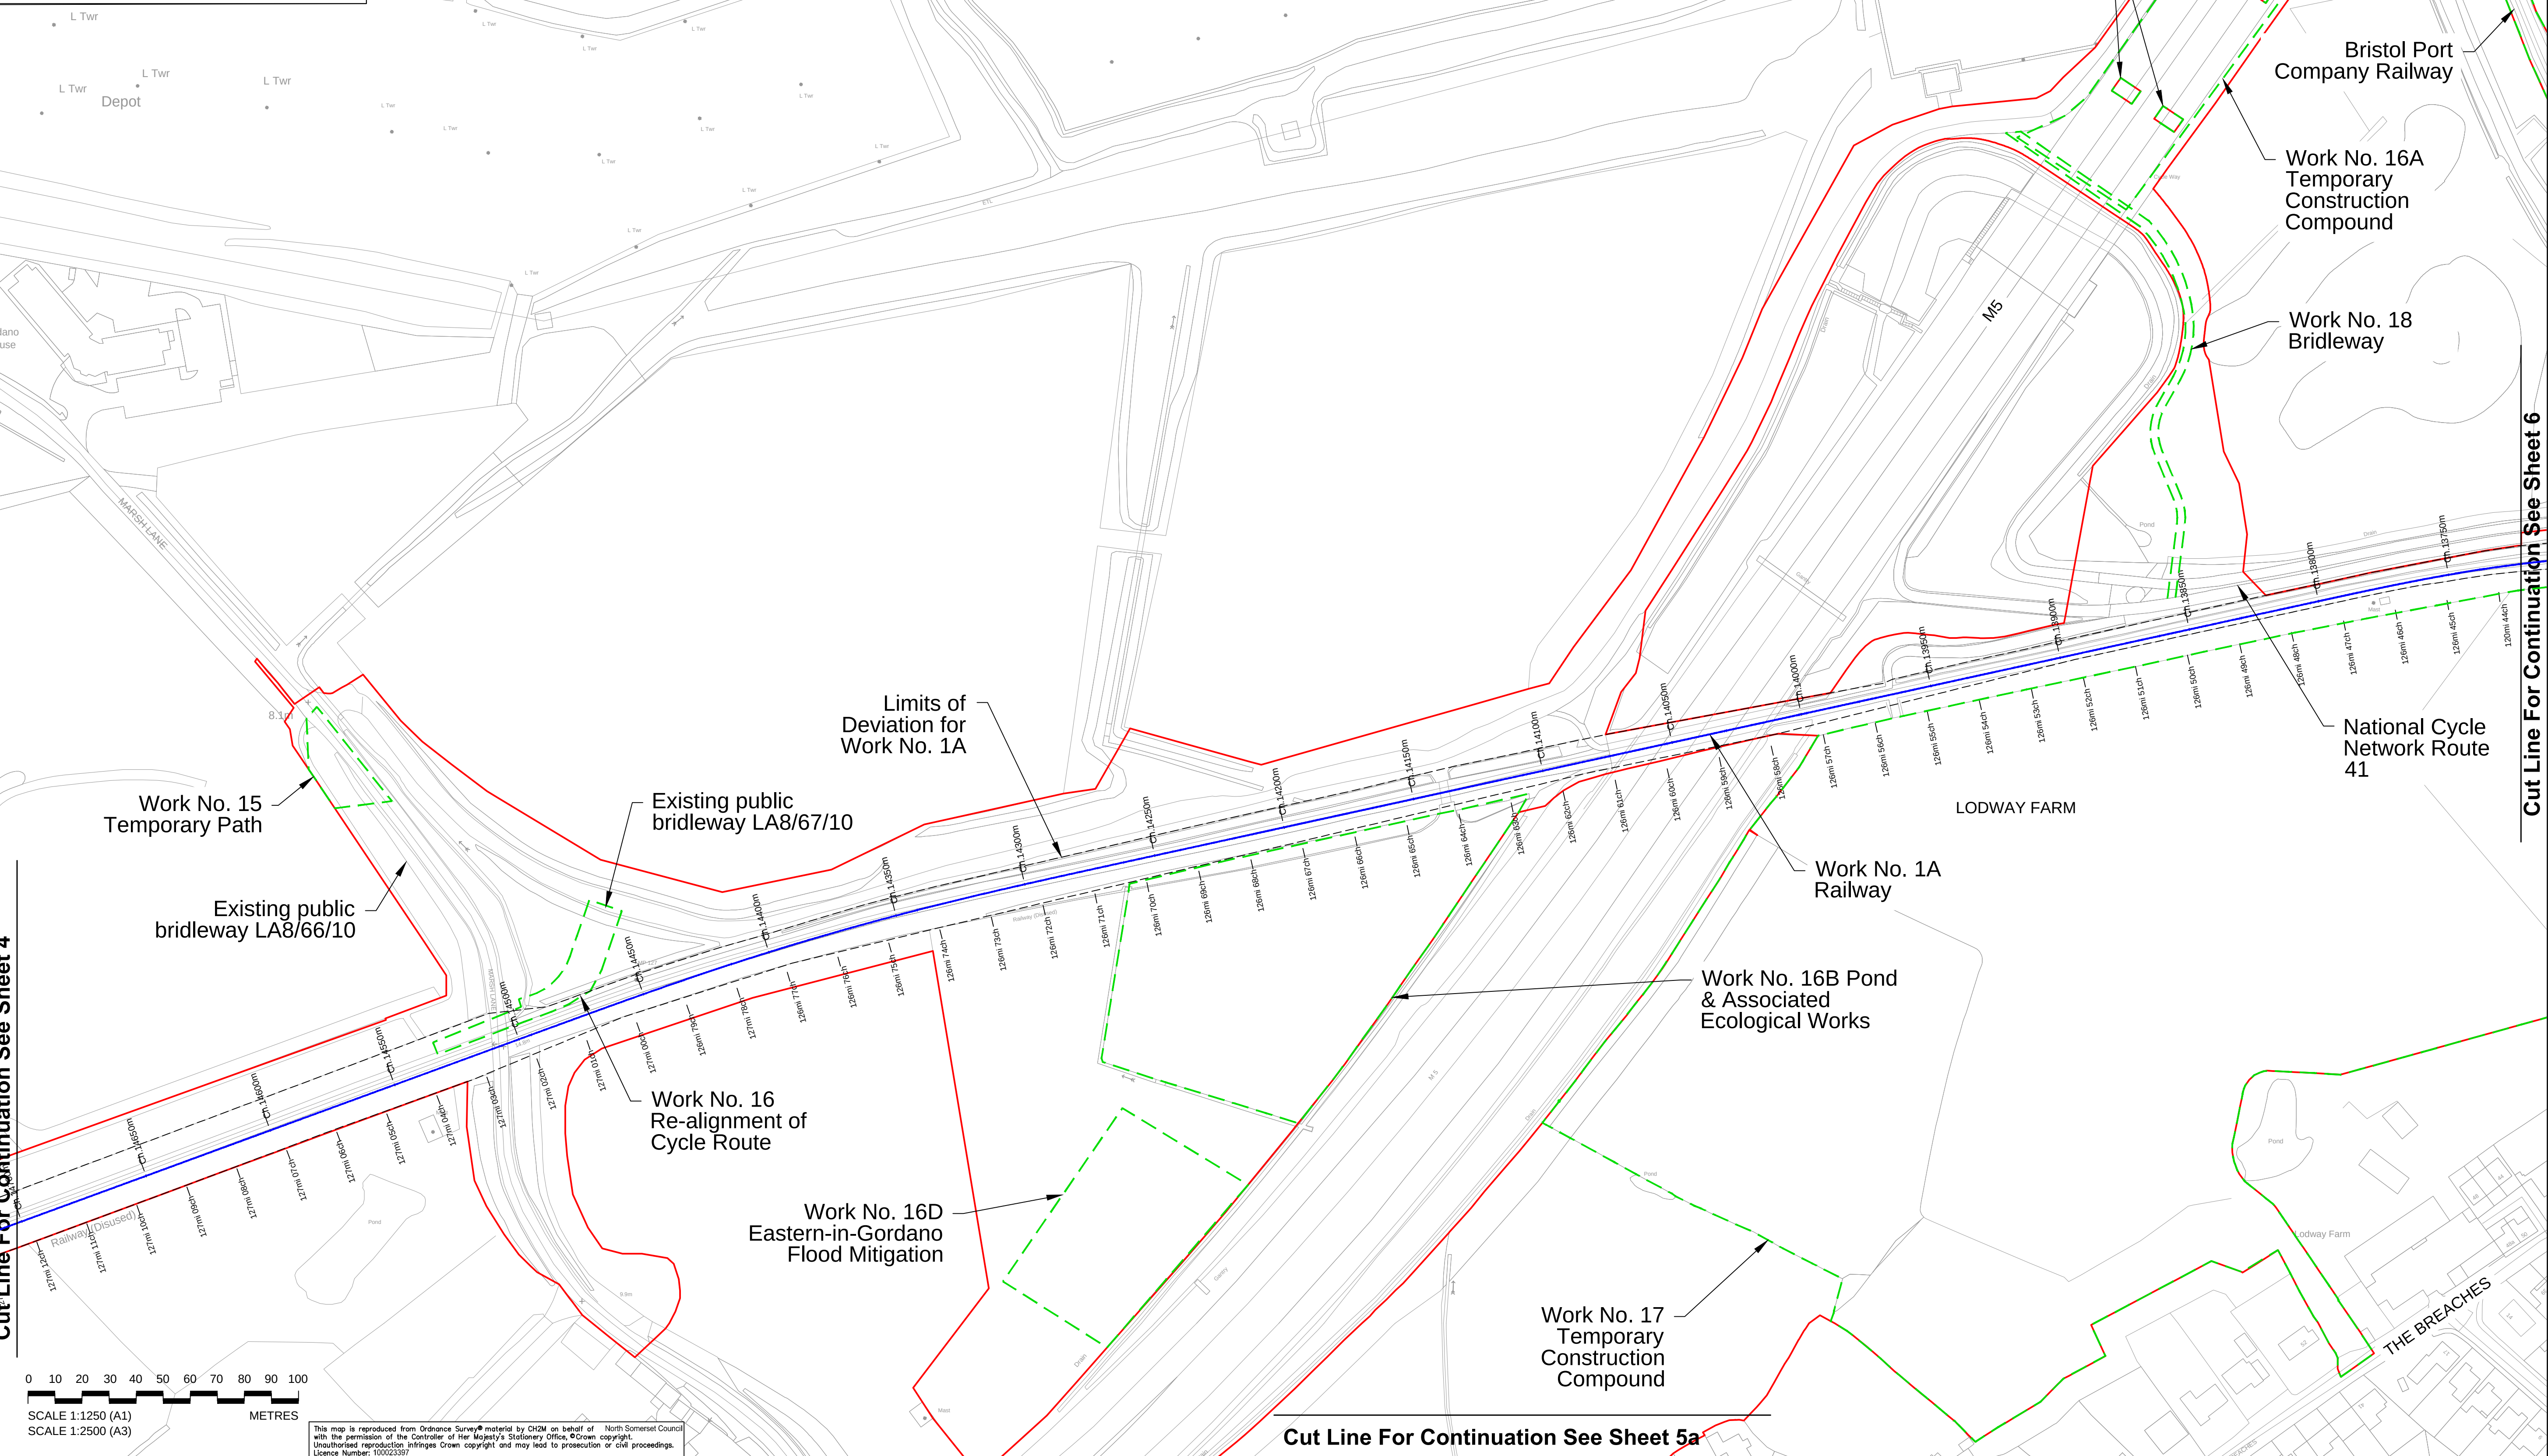

Cut Line For Continuation See Sheet 4

Cut Line For Continuation See Sheet 6

Cut Line For Continuation See Sheet 5a

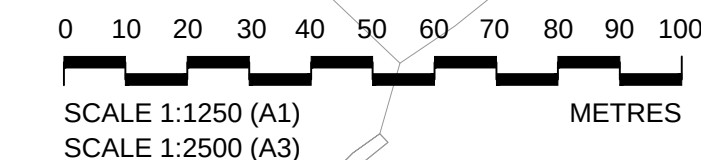

This map is reproduced from Ordnance Survey material by CH2M on behalf of North Somerset Council with the permission of the Controller of Her Majesty's Stationery Office, © Crown copyright. Unauthorised reproduction infringes Crown copyright and may lead to prosecution or civil proceedings. Licence Number: 10002339

L	FG	ADL	ADL	11/10/2019
Works and Red Line Updated				
K	OHP	ADL	ADL	09/08/2019
Works Updated				
J	FG	KS	ADL	31/07/2019
Coffins Updated				
I	FG	KS	ADL	30/04/2019
Works and Red Line Updated				
H	FG	KS	ADL	17/04/2019
Works Updated				
G	FG	KS	ADL	22/02/2019
Works and Red Line Updated				
F	FG	KS	ADL	09/01/2019
Works Updated				
E	FG	KS	ADL	29/11/2018
Red Line and Works Updated				
D	FG	KS	ADL	28/04/2018
Works, Title Block & Order Limits Updated				
C	FG	KS	ADL	14/05/2018
Works Updated				
B	FG	KS	ADL	23/04/2018
Order Limits Updated				
A	FG	KS	ADL	23/02/2018
Final Issue				
Rev	By	Chkd	Apprd	Date
Description				

travelwest
Rail & Road Construction Services
Construction Management & Project Management

CH2M HILL
1 The Square Temple Quay Bristol
BS1 6DC
Tel +44 (0)117 910 2580
Fax +44 (0)117 910 2581
www.ch2m.com


ch2m
Project
THE PORTISHEAD BRANCH LINE
(METROWEST PHASE 1)
ORDER

Drawn
WORKS PLAN
SHEET 5
M5 OVERBRIDGE

Drawn: FG	Chk: 23/02/2018
Checked: KS	Chk: 23/02/2018
Approved: ADL	Chk: 23/02/2018

674946.BQ.42.01-305 L
Drawing Scale: 1:2500 @ A3

Cut Line For Continuation See Sheet 5

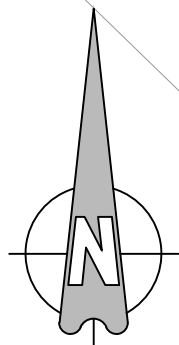

Easton-in-Gordano

Key:

L	FG	ADL	ADL	11/10/2019
Works and Red Line Updated				
K	OHP	ADL	ADL	06/08/2019
Works Updated				
J	FG	KS	ADL	31/07/2019
Cables Updated				
I	FG	KS	ADL	30/04/2019
Works and Red Line Updated				
H	FG	KS	ADL	17/04/2019
Works Updated				
G	FG	KS	ADL	22/02/2019
Works and Red Line Updated				
F	FG	KS	ADL	09/01/2019
Works Updated				
E	FG	KS	ADL	29/12/2018
Red Line and Works Updated				
D	FG	KS	ADL	28/04/2018
Works, Title Block & Order Limits Updated				
C	FG	KS	ADL	14/05/2018
Works Updated				
B	FG	KS	ADL	23/04/2018
Order Limits Updated				
A	FG	KS	ADL	23/02/2018
First Issue				
Rev	By	Chkd	Apprd	Date
Description				

CH2M HILL
1 The Square Temple Quay Bristol
BS1 6DC
Tel +44 (0)117 910 2580
Fax +44 (0)117 910 2581
www.ch2m.com

ch2m

Project
THE PORTISHEAD BRANCH LINE (METROWEST PHASE 1) ORDER

Drawn
WORKS PLAN
SHEET 5A
EASTON-IN-GORDANO


Drawn: FG	Draw: 23/02/2018
Checked: KS	Draw: 23/02/2018
Approved: ADL	Draw: 23/02/2018

674946.BQ.42.01-321 L

Drawing Scale: 1:2500 @ A3

0 10 20 30 40 50 60 70 80 90 100
SCALE 1:1250 (A1)
SCALE 1:2500 (A3)
METRES

This map is reproduced from Ordnance Survey material by CH2M on behalf of North Somerset Council with the permission of the Controller of Her Majesty's Stationery Office. © Crown copyright. Unauthorised reproduction infringes Crown copyright and may lead to prosecution or civil proceedings. Licence Number: 10002339

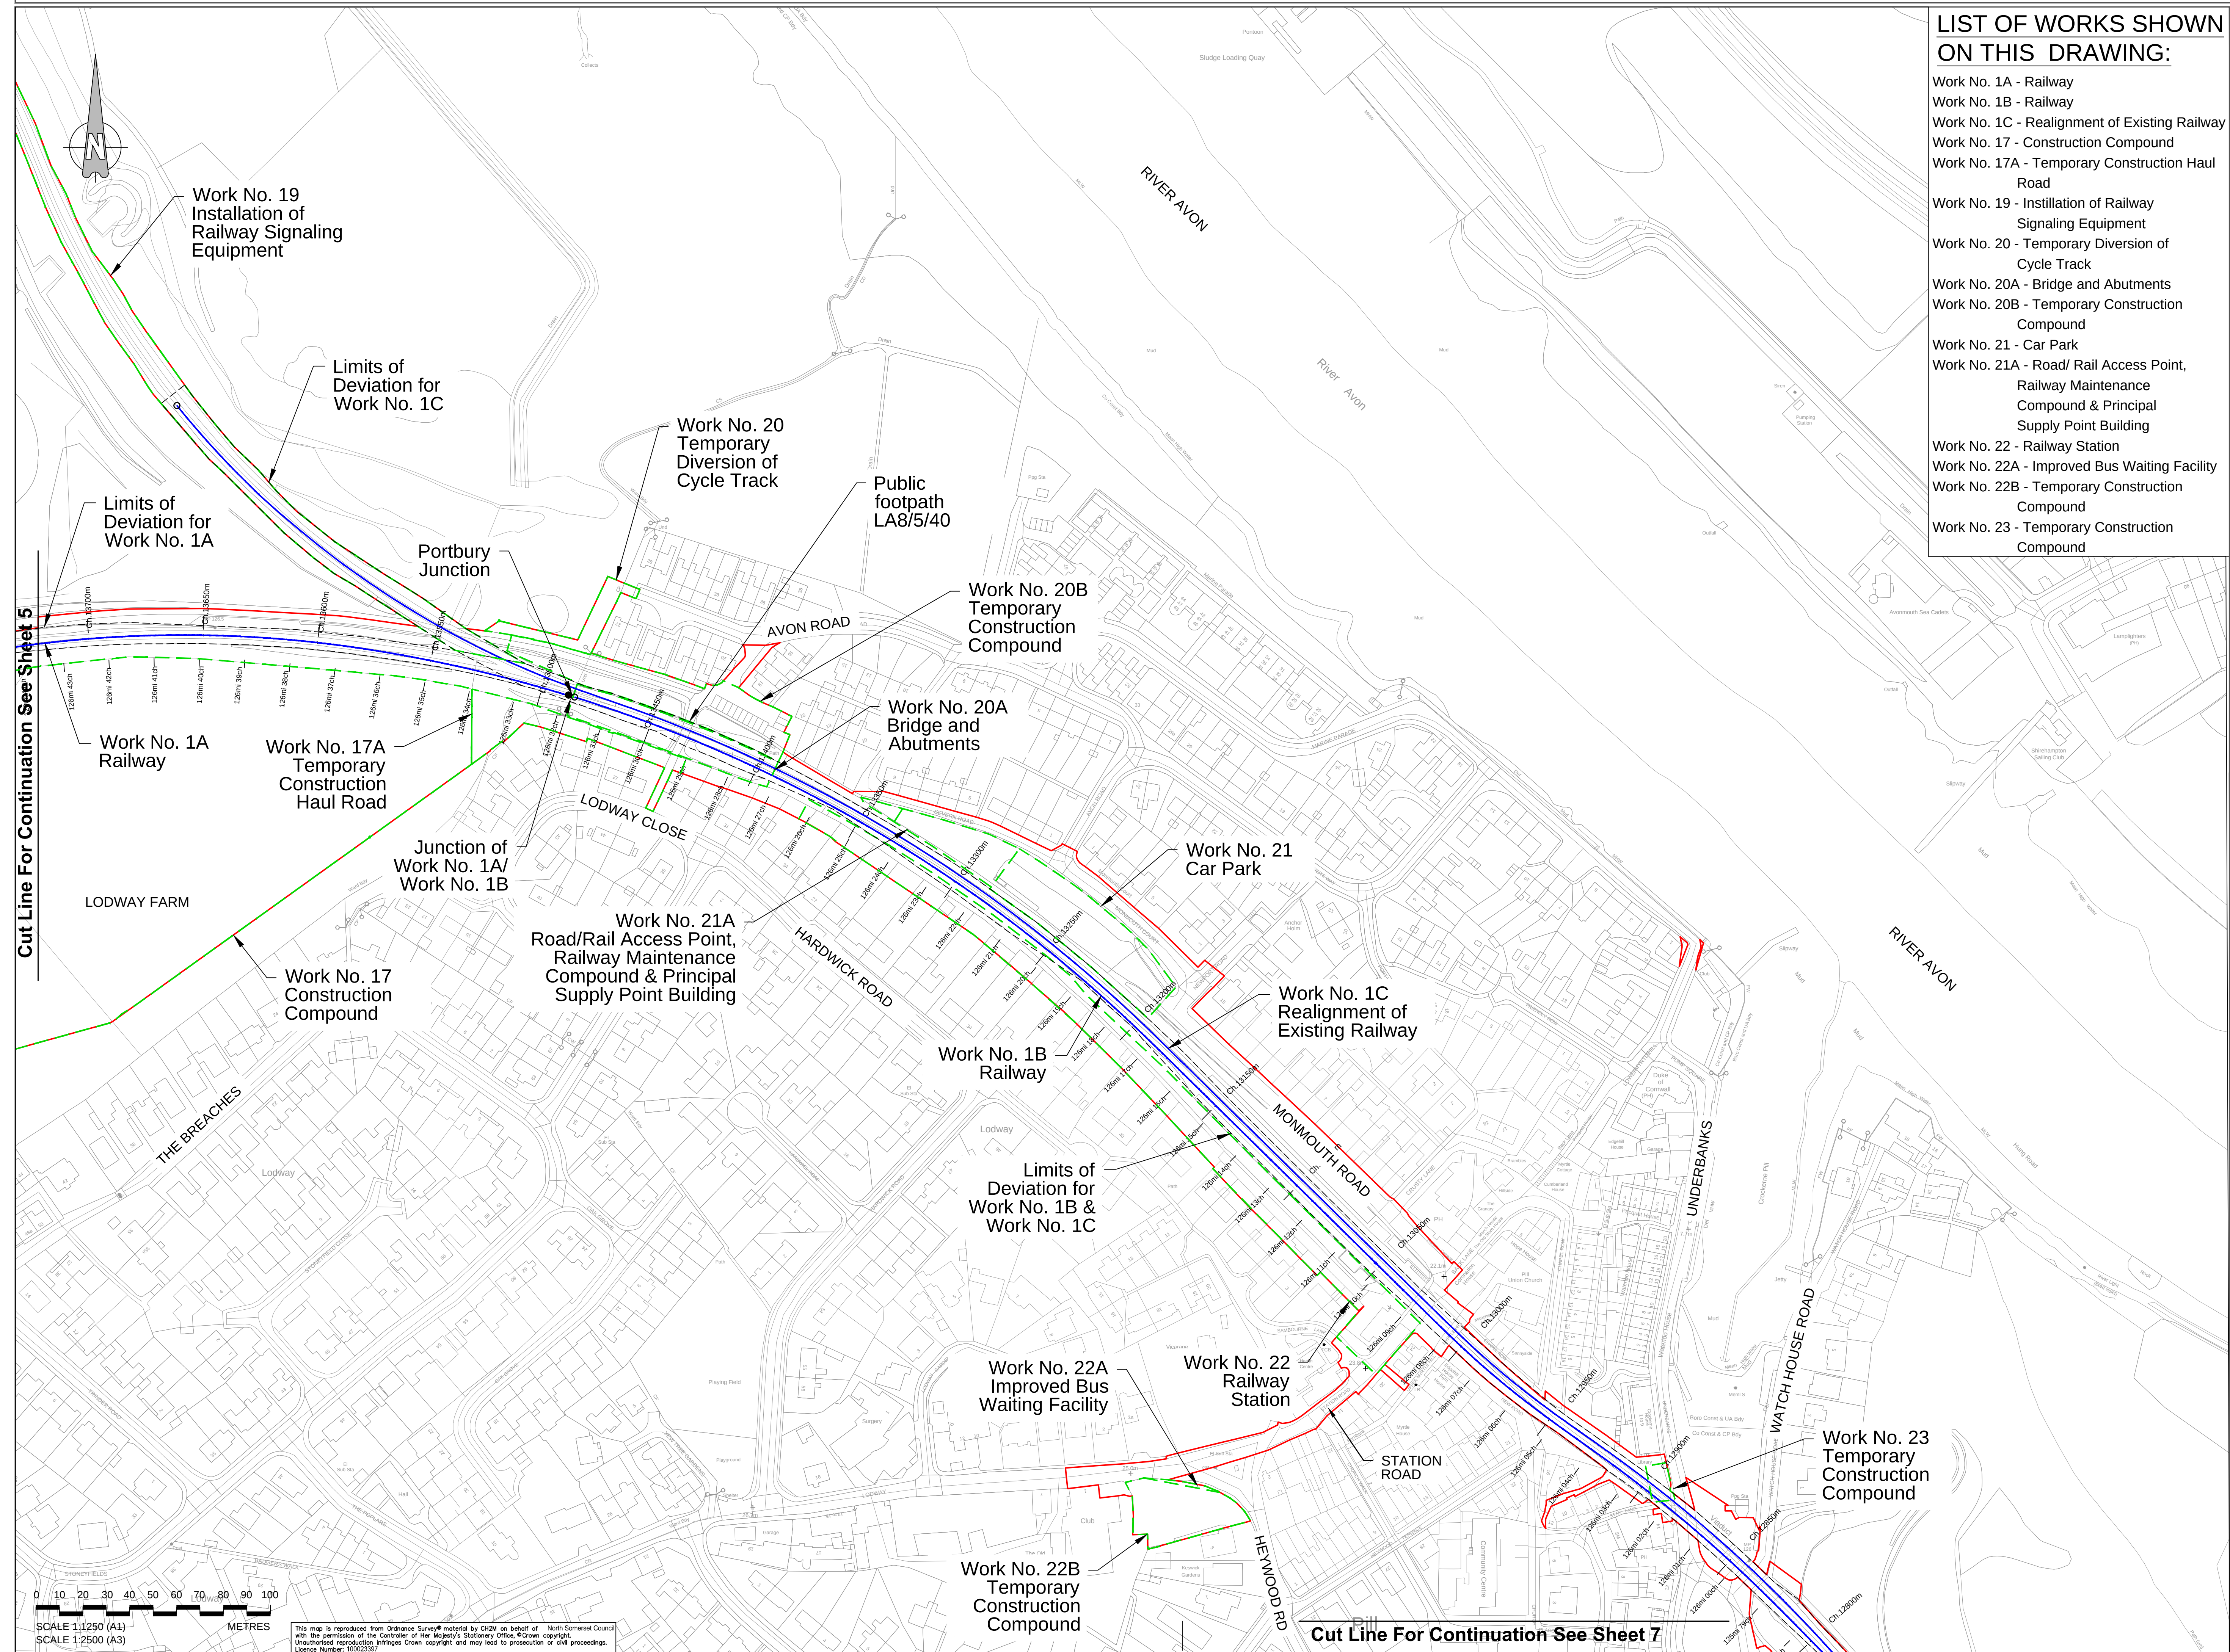

- ### LIST OF WORKS SHOWN ON THIS DRAWING:
- Work No. 1A - Railway
 - Work No. 1B - Railway
 - Work No. 1C - Realignment of Existing Railway
 - Work No. 17 - Construction Compound
 - Work No. 17A - Temporary Construction Haul Road
 - Work No. 19 - Installation of Railway Signaling Equipment
 - Work No. 20 - Temporary Diversion of Cycle Track
 - Work No. 20A - Bridge and Abutments
 - Work No. 20B - Temporary Construction Compound
 - Work No. 21 - Car Park
 - Work No. 21A - Road/ Rail Access Point, Railway Maintenance Compound & Principal Supply Point Building
 - Work No. 22 - Railway Station
 - Work No. 22A - Improved Bus Waiting Facility
 - Work No. 22B - Temporary Construction Compound
 - Work No. 23 - Temporary Construction Compound

- Key:**
- Order Limits
 - Centreline of Work
 - Limits of Deviation
 - Extents of Work
 - Commencement of Work
 - Termination of Work

Cut Line For Continuation See Sheet 5

Cut Line For Continuation See Sheet 7

SCALE 1:1250 (A1)
SCALE 1:2500 (A3)
METRES

This map is reproduced from Ordnance Survey material by CH2M on behalf of North Somerset Council with the permission of the Controller of Her Majesty's Stationery Office, © Crown copyright. Unauthorised reproduction infringes Crown copyright and may lead to prosecution or civil proceedings. Licence Number: 10002339

L	FG	ADL	ADL	11/10/2019
Works and Red Line Updated				
K	OMP	ADL	ADL	06/08/2019
Works Updated				
J	FG	KS	ADL	31/07/2019
Coffices Updated				
I	FG	KS	ADL	30/04/2019
Works and Red Line Updated				
H	FG	KS	ADL	17/04/2019
Works Updated				
G	FG	KS	ADL	22/02/2019
Works and Red Line Updated				
F	FG	KS	ADL	09/01/2019
Works Updated				
E	FG	KS	ADL	29/11/2018
Red Line and Works Updated				
D	FG	KS	ADL	28/04/2018
Works, Title Block & Order Limits Updated				
C	FG	KS	ADL	14/05/2018
Works Updated				
B	FG	KS	ADL	23/04/2018
Order Limits Updated				
A	FG	KS	ADL	23/02/2018
First Issue				
Rev	By	Chkd	Apprd	Date

travelwest+

CH2M HILL
1 The Square Temple Quay Bristol
BS1 6DC
Tel +44 (0)117 910 2580
Fax +44 (0)117 910 2581
www.ch2m.com

ch2m.

Project: THE PORTISHEAD BRANCH LINE (METROWEST PHASE 1) ORDER

Drawn: WORKS PLAN SHEET 6 PILL

Drawn: FG	Chk: 23/02/2018
Checked: KS	Chk: 23/02/2018
Approved: ADL	Chk: 23/02/2018

674946.BQ.42.01-306 L

Drawing Scale: 1:2500 @ A3

LIST OF WORKS SHOWN
ON THIS DRAWING:

Work No. 1B - Railway
Work No. 1C - Realignment of Existing Railway

- Key:
- Order Limits
 - Centreline of Work
 - Limits of Deviation
 - Termination of Work

Cut Line For Continuation See Sheet 6

Work No. 1C
Realignment of
Existing Railway

Work No. 1B
Railway

Limits of
Deviation for
Work No. 1B &
Work No. 1C

Termination point
for Work No. 1B
and Work No. 1C

Cut Line For Continuation See Sheet 8

0 10 20 30 40 50 60 70 80 90 100
SCALE 1:1250 (A1)
SCALE 1:2500 (A3)
METRES

This map is reproduced from Ordnance Survey® material by CH2M on behalf of North Somerset Council with the permission of the Controller of Her Majesty's Stationary Office. © Crown copyright. Unauthorised reproduction infringes Crown copyright and may lead to prosecution or civil proceedings. Licence Number: 10002397

L	FG	ADL	ADL	11/10/2019
Works and Red Line Updated				
K	OHP	ADL	ADL	09/08/2019
Works Updated				
J	FG	KS	ADL	31/07/2019
Coffins Updated				
I	FG	KS	ADL	30/04/2019
Works and Red Line Updated				
H	FG	KS	ADL	17/04/2019
Works Updated				
G	FG	KS	ADL	22/02/2019
Works and Red Line Updated				
F	FG	KS	ADL	09/01/2019
Works Updated				
E	FG	KS	ADL	29/11/2018
Red Line and Works Updated				
D	FG	KS	ADL	28/04/2018
Works, Title Block & Order Limits Updated				
C	FG	KS	ADL	14/05/2018
Works Updated				
B	FG	KS	ADL	23/04/2018
Order Limits Updated				
A	FG	KS	ADL	23/02/2018
First Issue				
Rev	By	Chkd	Apprd	Date
Description				

travelwest+
Bristol and Gloucestershire Strategic Rail Partnership
Sustainable working together to improve your rail journey

CH2M HILL
1 The Square Temple Quay Bristol
BS1 6DC
Tel +44 (0)117 910 2580
Fax +44 (0)117 910 2581
www.ch2m.com


ch2m.

Project
THE PORTISHEAD BRANCH LINE
(METROWEST PHASE 1)
ORDER

Drawn
WORKS PLAN
SHEET 7
HAM GREEN

Drawn by	FG	Date	23/02/2018
Checked by	KS	Date	23/02/2018
Approved by	ADL	Date	23/02/2018

674946.BQ.42.01-307 L
Drawing Scale: 1:2500 @ A3

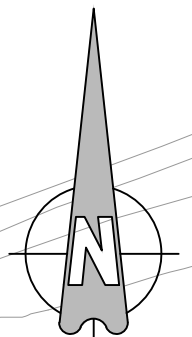

LIST OF WORKS SHOWN
ON THIS DRAWING:

Work No. 24 - Permanent Vehicle Compound
& Access
Work No. 24A - Temporary Construction
Compound


Key:
Order Limits
Extents of
Work

Cut Line For Continuation See Sheet 9

Work No. 24
Permanent Vehicle
Compound & Access

Work No. 24A
Temporary
Construction
Compound

Cut Line For Continuation See Sheet 7

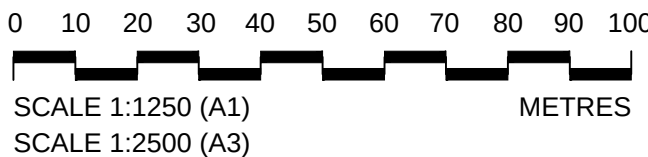

This map is reproduced from Ordnance Survey material by CH2M on behalf of North Somerset Council with the permission of the Controller of Her Majesty's Stationery Office. © Crown copyright. Unauthorised reproduction infringes Crown copyright and may lead to prosecution or civil proceedings. Licence Number: 10002339

L	FG	ADL	ADL	11/10/2019
Works and Red Line Updated				
K	OHP	ADL	ADL	06/08/2019
Works Updated				
J	FG	KS	ADL	31/07/2019
Curves Updated				
I	FG	KS	ADL	30/04/2019
Works and Red Line Updated				
H	FG	KS	ADL	17/04/2019
Works Updated				
G	FG	KS	ADL	22/02/2019
Works and Red Line Updated				
F	FG	KS	ADL	09/01/2019
Works Updated				
E	FG	KS	ADL	29/11/2018
Red Line and Works Updated				
D	FG	KS	ADL	28/04/2018
Works, Title Block & Order Limits Updated				
C	FG	KS	ADL	14/05/2018
Works Updated				
B	FG	KS	ADL	23/04/2018
Order Limits Updated				
A	FG	KS	ADL	28/02/2018
First Issue				
Rev	By	Chkd	Appr'd	Date
Description				

100% British Owned and Operated
Quality working together to improve your rail journey

CH2M HILL
1 The Square Temple Quay Bristol
BS1 6DG
Tel +44 (0)117 910 2580
Fax +44 (0)117 910 2581
www.ch2m.com

Project
**THE PORTISHEAD BRANCH LINE
(METROWEST PHASE 1)
ORDER**

Drawing
**WORKS PLAN
SHEET 8
CHAPEL PILL**

Drawn by: FG	Drawn: 23/02/2018
Checked by: KS	Checked: 23/02/2018
Approved by: ADL	Approved: 23/02/2018

674946.BQ.42.01-308 L

Drawing Scale: 1:2500 @ A3

Cut Line For Continuation See Sheet 8

0 10 20 30 40 50 60 70 80 90 100
SCALE 1:1250 (A1)
SCALE 1:2500 (A3)
METRES


This map is reproduced from Ordnance Survey material by CH2M on behalf of North Somerset Council with the permission of the Controller of Her Majesty's Stationery Office. © Crown copyright. Unauthorised reproduction infringes Crown copyright and may lead to prosecution or civil proceedings. Licence Number: 10002339

Cut Line For Continuation See Sheet 10


Key:

Order Limits

L	FG	ADL	ADL	11/10/2019
Works and Red Line Updated				
K	OHP	ADL	ADL	06/08/2019
Works Updated				
J	FG	KS	ADL	31/07/2019
Coffices Updated				
I	FG	KS	ADL	30/04/2019
Works and Red Line Updated				
H	FG	KS	ADL	17/04/2019
Works Updated				
G	FG	KS	ADL	22/02/2019
Works and Red Line Updated				
F	FG	KS	ADL	09/01/2019
Works Updated				
E	FG	KS	ADL	29/11/2018
Red Line and Works Updated				
D	FG	KS	ADL	28/04/2018
Works, Title Block & Order Limits Updated				
C	FG	KS	ADL	14/05/2018
Works Updated				
B	FG	KS	ADL	23/04/2018
Order Limits Updated				
A	FG	KS	ADL	23/02/2018
First Issue				
Rev	By	Chkd	Appr'd	Date
Description				
travelwest				
CH2M HILL				
1 The Square Temple Quay Bristol				
BS1 6DC				
Tel +44 (0)117 910 2580				
Fax +44 (0)117 910 2581				
www.ch2m.com				
ch2m				
Project				
THE PORTISHEAD BRANCH LINE				
(METROWEST PHASE 1)				
ORDER				
Drawing				
WORKS PLAN				
SHEET 9				
LEIGH WOODS 1				
Drawn by	FG	Chkd by	KS	Date 23/02/2019
Checked by	KS	Appr'd by	ADL	Date 23/02/2019
Reviewed by	ADL	Released by	ADL	Date 23/02/2019
674946.BQ.42.01-309 L				
Drawing Scale: 1:2500 @ A3				

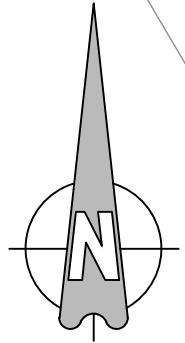

Cut Line For Continuation See Sheet 9

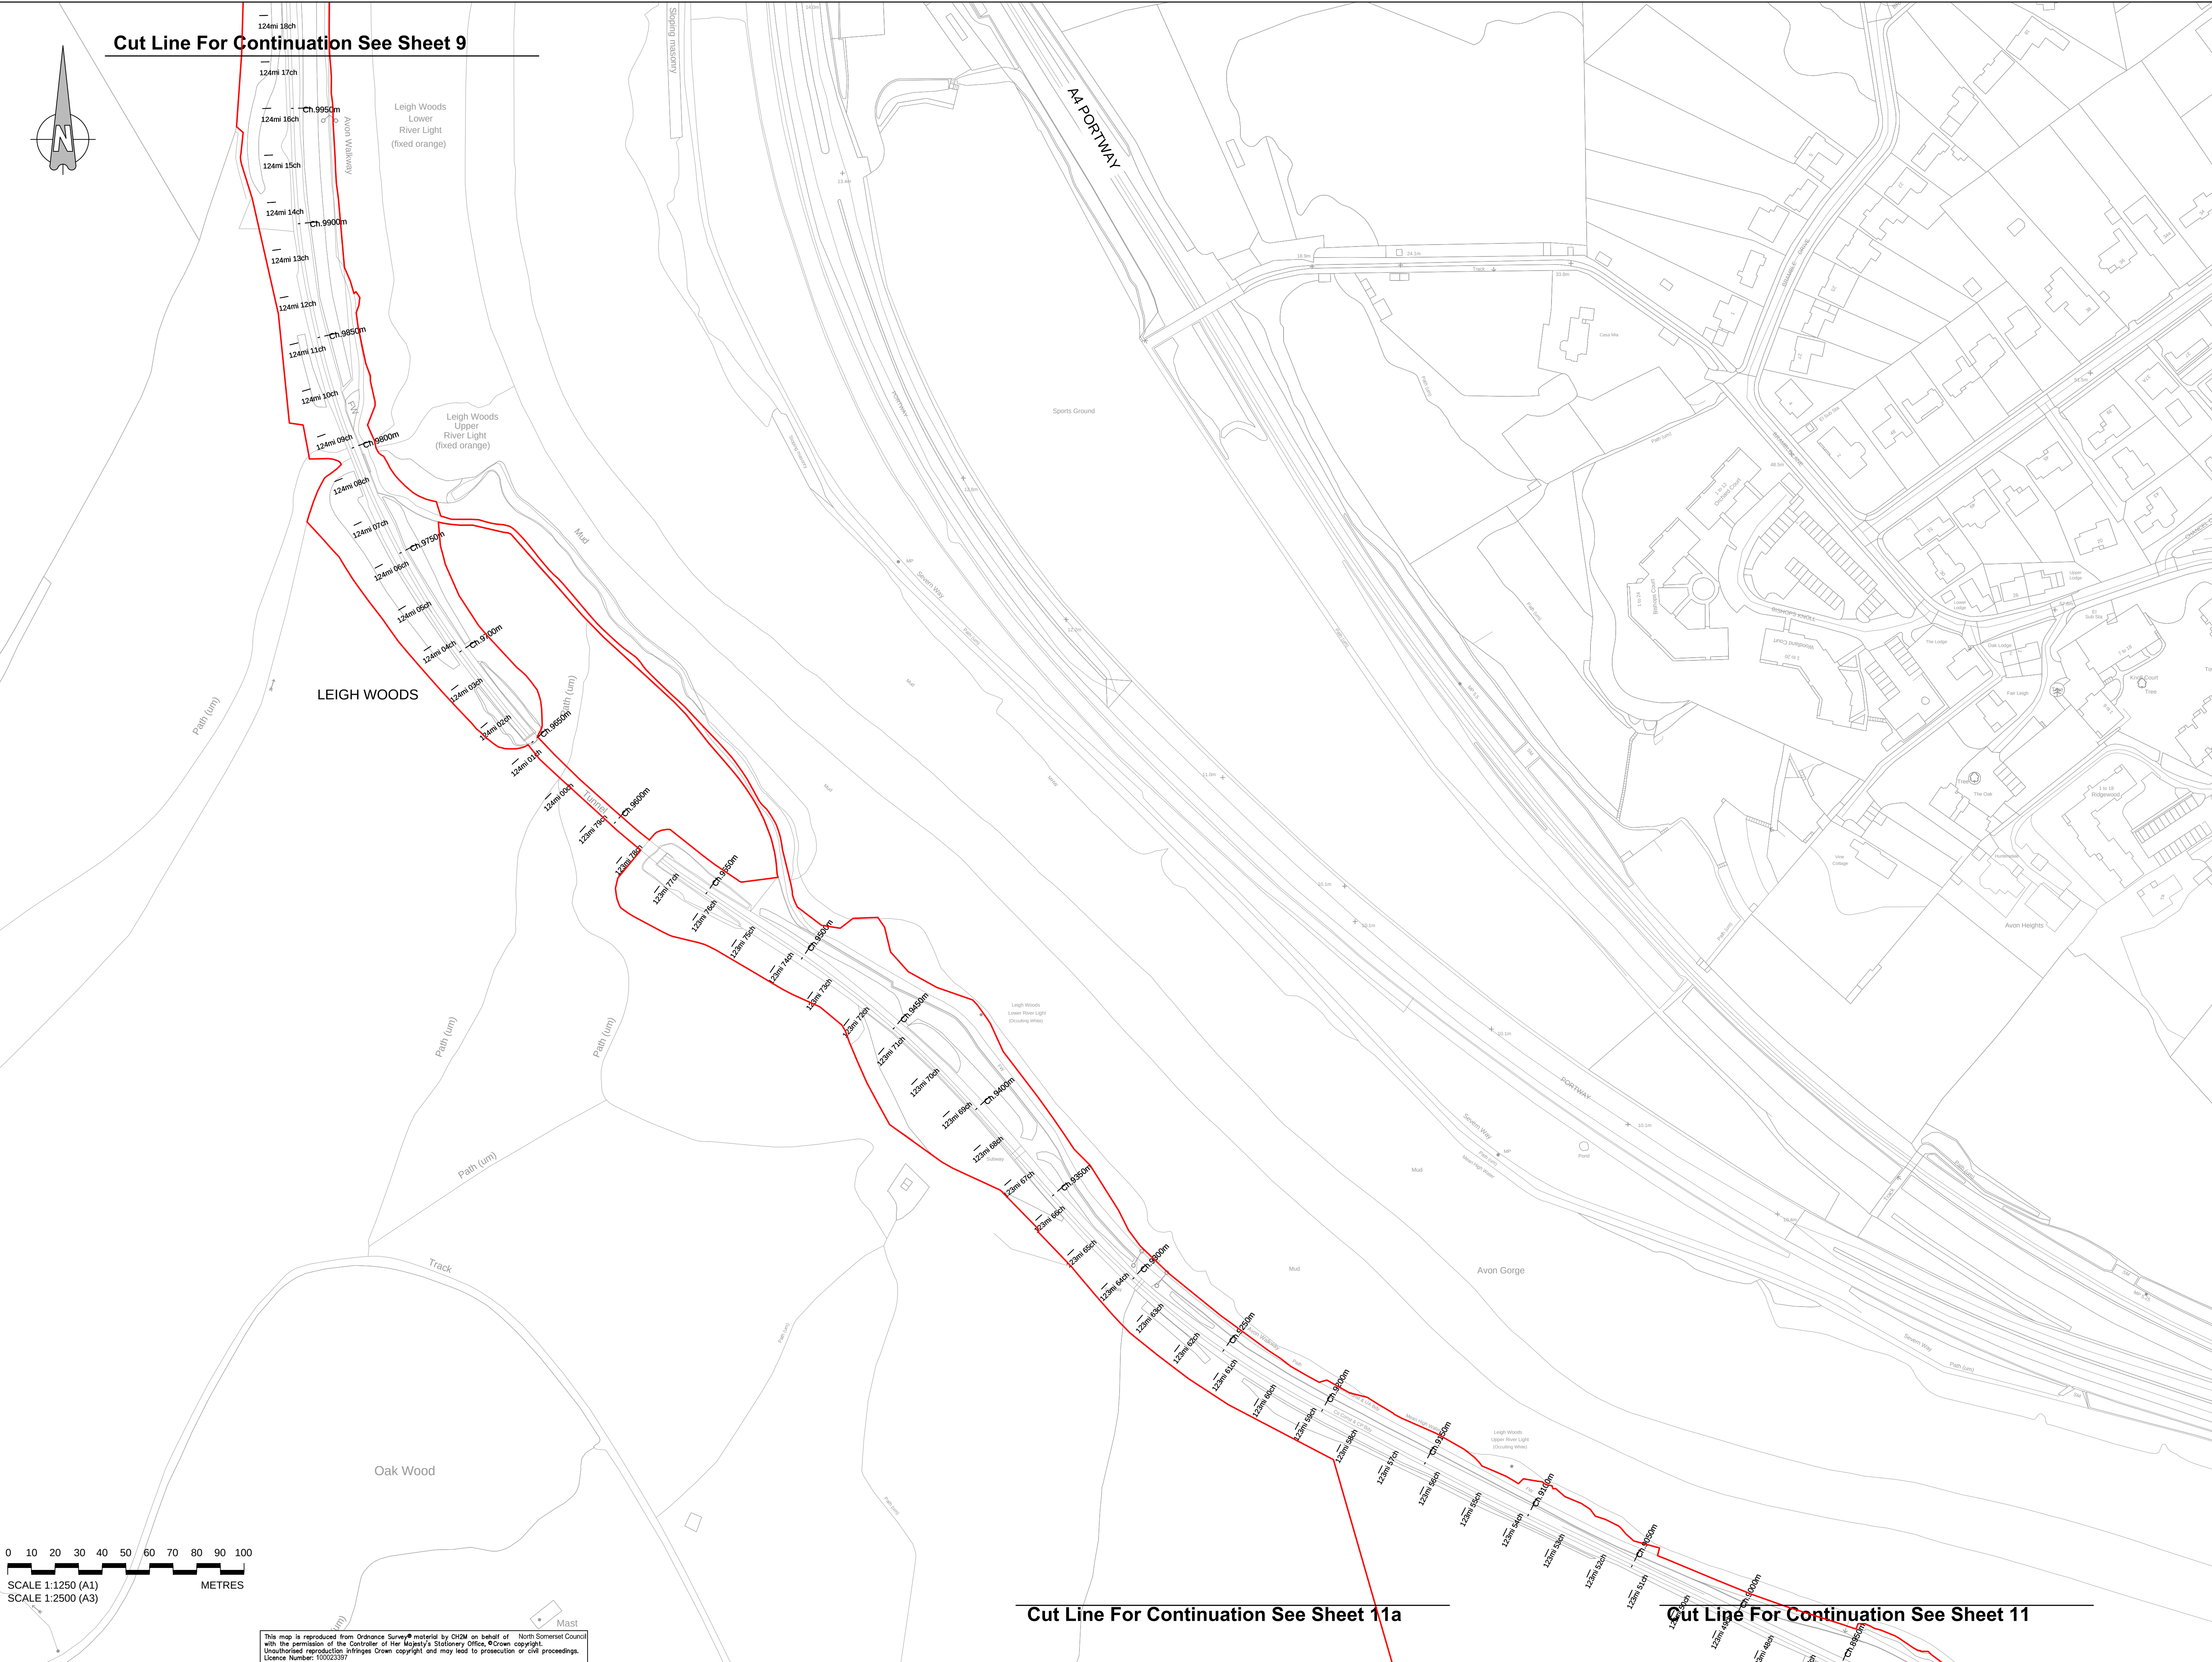

This map is reproduced from Ordnance Survey material by CH2M on behalf of North Somerset Council with the permission of the Controller of Her Majesty's Stationery Office. © Crown copyright. Unauthorised reproduction infringes Crown copyright and may lead to prosecution or civil proceedings. Licence Number: 10002339

Key:

Order Limits

L	FG	ADL	ADL	11/10/2019
Works and Red Line Updated				
K	OHP	ADL	ADL	06/08/2019
Works Updated				
J	FG	KS	ADL	31/07/2019
Coffins Updated				
I	FG	KS	ADL	30/04/2019
Works and Red Line Updated				
H	FG	KS	ADL	17/04/2019
Works Updated				
G	FG	KS	ADL	22/02/2019
Works and Red Line Updated				
F	FG	KS	ADL	09/01/2019
Works Updated				
E	FG	KS	ADL	29/12/2018
Red Line and Works Updated				
D	FG	KS	ADL	28/04/2018
Works, Title Block & Order Limits Updated				
C	FG	KS	ADL	14/05/2018
Works Updated				
B	FG	KS	ADL	23/04/2018
Order Limits Updated				
A	FG	KS	ADL	23/02/2018
First Issue				
Rev	By	Chkd	Appr'd	Date
Description				
travelwest				
CH2M HILL				
1 The Square Temple Quay Bristol				
BS1 6QC				
Tel +44 (0)117 910 2580				
Fax +44 (0)117 910 2581				
www.ch2m.com				
ch2m				
Project				
THE PORTISHEAD BRANCH LINE				
(METROWEST PHASE 1)				
ORDER				
Drawn				
WORKS PLAN				
SHEET 10				
SANDSTONE TUNNEL				
Drawn	FG	ADL	23/02/2019	23/02/2019
Checked	KS	ADL	23/02/2019	23/02/2019
Approved	ADL	ADL	23/02/2019	23/02/2019
674946.BQ.42.01-310 L				
Drawing Scale: 1:2500 @ A3				

Cut Line For Continuation See Sheet 10

TOW PATH


Cut Line For Continuation See Sheet 11a

Cut Line For Continuation See Sheet 12

Key:

Order Limits

L	FG	AZL	AZL	11/02/019
Works and Ret Line Updated				
K	OHP	KS	AZL	06/08/019
Works Updated				
J	FG	KS	AZL	31/07/019
Culottes Updated				
I	FG	KS	AZL	30/04/2018
Works and Ret Line Updated				
H	FG	KS	AZL	17/04/2018
Works Updated				
G	FG	KS	AZL	22/02/019
Works and Ret Line Updated				
F	FG	KS	AZL	09/01/2019
Works Updated				
E	FG	KS	AZL	29/11/2018
Ret Line and Works Updated				
D	FG	KS	AZL	28/04/2018
Works, Tile Block & Order Limits Updated				
C	FG	KS	AZL	14/05/2018
Works Updated				
B	FG	KS	AZL	23/04/2018
Order Limits Updated				
A	FG	KS	AZL	23/02/2018
First Issue				
Description	By	Chief	Approved	Date

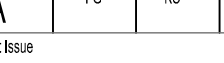

Small Black Box Formwork - BSI BS8166 Form panel and Scaffolding Components
 Manufactured by Highbury Engineering and Development Limited

CH2M HILL

The Square Temple Quay Bristol
 BS1 6DG
 Tel +44 (0)117 910 2580
 Fax +44 (0)117 910 2581
www.ch2m.com



Member of

THE PORTSHEAD BRANCH LINE (METROWEST PHASE 1) ORDER

Drawing

WORKS PLAN

SHEET 11

LEIGH WOODS 2


Drawn By:	Checked By:	Reviewed By:	Date:
Drawn By: KS	Checked By: KS	Reviewed By: KS	22/03/2019
Approved By: AZL	Approved By: AZL	Approved By: AZL	22/03/2019

Drawing No.

674946.BQ.42.01-311

Drawing Scale: 1:2500 @ A3

L

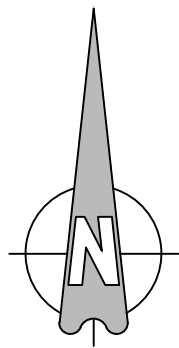

Cut Line For Continuation See Sheet 10

Cut Line For Continuation See Sheet 11

Key:

Order Limits

L	FG	ADL	ADL	11/10/2019
---	----	-----	-----	------------

Works and Red Line Updated

K	OHP	ADL	ADL	06/08/2019
---	-----	-----	-----	------------

Works Updated

J	FG	KS	ADL	31/07/2019
---	----	----	-----	------------

Cutline Updated

I	FG	KS	ADL	30/04/2019
---	----	----	-----	------------

Works and Red Line Updated

H	FG	KS	ADL	17/04/2019
---	----	----	-----	------------

Works Updated

G	FG	KS	ADL	22/02/2019
---	----	----	-----	------------

Works and Red Line Updated

F	FG	KS	ADL	09/01/2019
---	----	----	-----	------------

Works Updated

E	FG	KS	ADL	29/11/2018
---	----	----	-----	------------

Red Line and Works Updated

D	FG	KS	ADL	28/04/2018
---	----	----	-----	------------

Works, Title Block & Order Limits Updated

C	FG	KS	ADL	14/05/2018
---	----	----	-----	------------

Works Updated

B	FG	KS	ADL	23/04/2018
---	----	----	-----	------------

Order Limits Updated

A	FG	KS	ADL	23/02/2018
---	----	----	-----	------------

First Issue

Rev	By	Chkd	Apprd	Date


South West Local Enterprise Partnership
Creating working together with people, place and progress

CH2M HILL
1 The Square Temple Quay Bristol
BS1 6DG
Tel +44 (0)117 910 2580
Fax +44 (0)117 910 2581
www.ch2m.com


Project
**THE PORTISHEAD BRANCH LINE
(METROWEST PHASE 1)
ORDER**

Drawing
**WORKS PLAN
SHEET 11A
LEIGH WOODS 3**

Drawn by	FG	Drawn on	23/02/2018
Checked by	KS	Checked on	23/02/2018
Approved by	ADL	Approved on	23/02/2018

674946.BQ.42.01-322 L

Drawing Scale: 1:2500 @ A3

0

10

20

30

40

50

60

70

80

90

100

100.3m

SCALE 1:1250 (A1)


SCALE 1:2500 (A3)

METRES

Holy Trinity

This map is reproduced from Ordnance Survey material by CH2M on behalf of North Somerset Council with the permission of the Controller of Her Majesty's Stationery Office. © Crown copyright. Unauthorised reproduction infringes Crown copyright and may lead to prosecution or civil proceedings. Licence Number: 10002339

Cut Line For Continuation See Sheet 11b


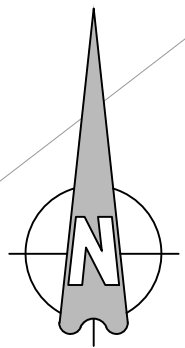


Cut Line For Continuation See Sheet 11a

Cut Line For Continuation See Sheet 11

Key:

Order Limits

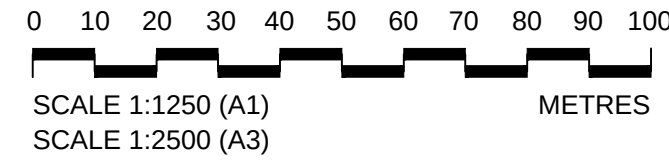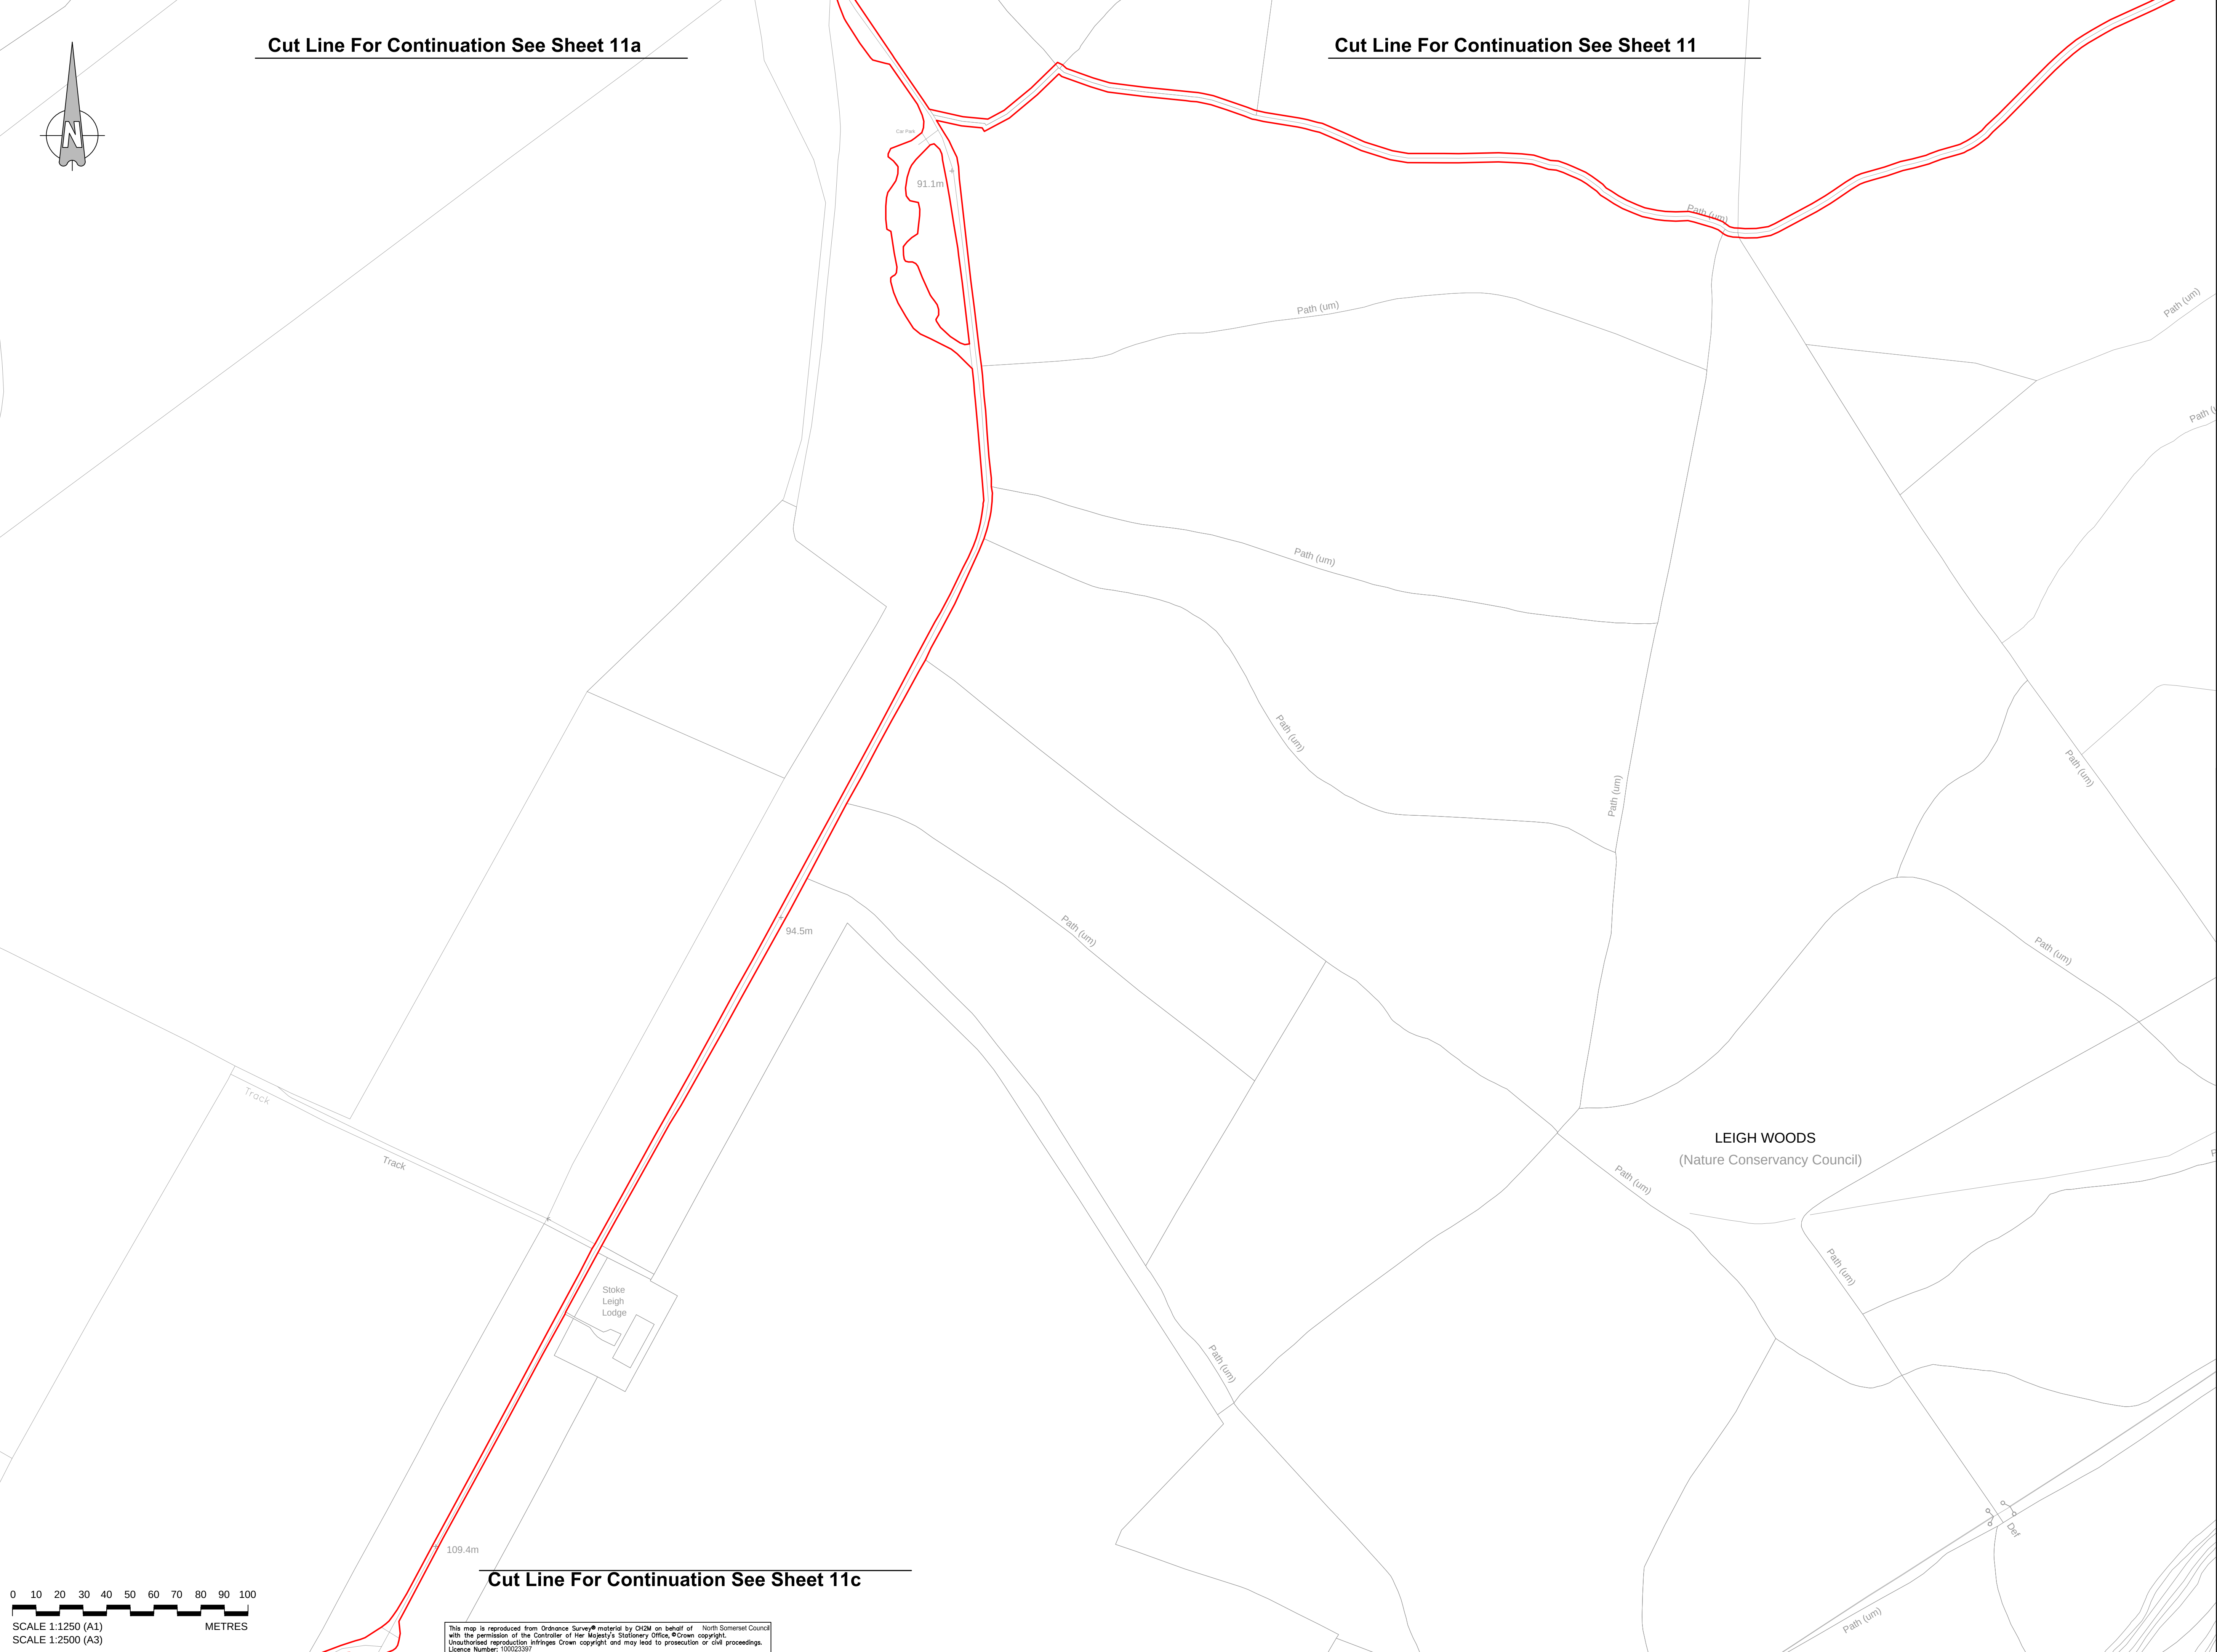

This map is reproduced from Ordnance Survey® material by CH2M on behalf of North Somerset Council with the permission of the Controller of Her Majesty's Stationary Office. © Crown copyright. Unauthorised reproduction infringes Crown copyright and may lead to prosecution or civil proceedings. Licence Number: 100023397

L	FG	ADL	ADL	11/10/2019
Works and Red Line Updated				
K	OMP	ADL	ADL	06/08/2019
Works Updated				
J	FG	KS	ADL	31/07/2019
Culverts Updated				
I	FG	KS	ADL	30/04/2019
Works and Red Line Updated				
H	FG	KS	ADL	17/04/2019
Works Updated				
G	FG	KS	ADL	22/02/2019
Works and Red Line Updated				
F	FG	KS	ADL	09/01/2019
Works Updated				
E	FG	KS	ADL	29/11/2018
Red Line and Works Updated				
D	FG	KS	ADL	28/04/2018
Works, Title Block & Order Limits Updated				
C	FG	KS	ADL	14/05/2018
Works Updated				
B	FG	KS	ADL	23/04/2018
Order Limits Updated				
A	FG	KS	ADL	23/02/2018
First Issue				
Rev	By	Chkd	Apprd	Date
Description				

CH2M HILL
1 The Square Temple Quay Bristol
BS1 6DC
Tel +44 (0)117 910 2580
Fax +44 (0)117 910 2581
www.ch2m.com

ch2m

Project
THE PORTISHEAD BRANCH LINE (METROWEST PHASE 1) ORDER

Drawing
**WORKS PLAN
SHEET 11B
LEIGH WOODS 4**

Drawn by: FG	Date: 23/02/2018
Checked by: KS	Date: 23/02/2018
Approved by: ADL	Date: 23/02/2018

674946.BQ.42.01-323 L

Drawing Scale: 1:2500 @ A3

Cut Line For Continuation See Sheet 11c

Key:

Order Limits

L	FG	ADL	ADL	11/10/2019
Works and Red Line Updated				
K	OMP	ADL	ADL	06/08/2019
Works Updated				
J	FG	KS	ADL	31/07/2018
Cofees Updated				
I	FG	KS	ADL	30/04/2019
Works and Red Line Updated				
H	FG	KS	ADL	17/04/2019
Works Updated				
G	FG	KS	ADL	22/02/2019
Works and Red Line Updated				
F	FG	KS	ADL	09/01/2019
Works Updated				
E	FG	KS	ADL	29/12/2018
Red Line and Works Updated				
D	FG	KS	ADL	28/04/2018
Works, Title Block & Order Limits Updated				
C	FG	KS	ADL	14/05/2018
Works Updated				
B	FG	KS	ADL	23/04/2018
Order Limits Updated				
A	FG	KS	ADL	23/02/2018
First Issue				
Rev	By	Chkd	Appr'd	Date
Description				

travelwest

CH2M HILL
1 The Square Temple Quay Bristol
BS1 6DC
Tel +44 (0)117 910 2580
Fax +44 (0)117 910 2581
www.ch2m.com

ch2m

Project
THE PORTISHEAD BRANCH LINE
(METROWEST PHASE 1)
ORDER


Drawn
WORKS PLAN
SHEET 11C
ABBOTS LEIGH ROAD

Drawn by	FG	Date	23/02/2018
Checked by	KS	Date	23/02/2018
Approved by	ADL	Date	23/02/2018

674946.BQ.42.01-324 L
Drawing Scale: 1:2500 @ A3

This map is reproduced from Ordnance Survey material by CH2M on behalf of North Somerset Council with the permission of the Controller of Her Majesty's Stationery Office. © Crown copyright. Unauthorised reproduction infringes Crown copyright and may lead to prosecution or civil proceedings. Licence Number: 10002339

0 10 20 30 40 50 60 70 80 90 100
SCALE 1:1250 (A1)
SCALE 1:2500 (A3)
METRES

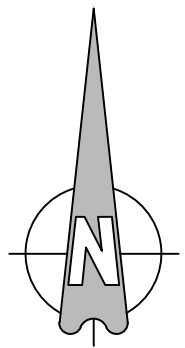

Cut Line For Continuation See Sheet 11

Work No. 25
Reconstruction of Bridge,
Temporary Construction Compound & Temporary Ramp

Quarry Bridge
No. 2

LIST OF WORKS SHOWN
ON THIS DRAWING:

Work No. 25 - Reconstruction of Bridge,
Temporary Construction Compound &
Temporary Ramp

Key:

- Order Limits
- Extents of Work

L(1) FG ADL ADL 11/10/2019

Works Updated

K OHP ADL ADL 06/08/2019

Works Updated

J FG KS ADL 31/07/2019

Contents Updated

I FG KS ADL 30/04/2019

Works and Red Line Updated

H FG KS ADL 17/04/2019

Works Updated

G FG KS ADL 22/02/2019

Works and Red Line Updated

F FG KS ADL 09/01/2019

Works Updated

E FG KS ADL 29/12/2018

Red Line and Works Updated

D FG KS ADL 28/04/2018

Works, Title Block & Order Limits Updated

C FG KS ADL 14/05/2018

Works Updated

B FG KS ADL 23/04/2018

Order Limits Updated

A FG KS ADL 23/02/2018

First Issue

Rev By Chkd Appr'd Date

Description

travelwest

CH2M HILL
1 The Square Temple Quay Bristol
BS1 6DG
Tel +44 (0)117 910 2580
Fax +44 (0)117 910 2581
www.ch2m.com

ch2m

Project
THE PORTISHEAD BRANCH LINE
(METROWEST PHASE 1)
ORDER

Works Plan

SHEET 12

CLIFTON TUNNEL No. 2

Drawn: FG Date: 23/02/2018

Checked: KS Date: 23/02/2018


Approved: ADL Date: 23/02/2018

674946.BQ.42.01-312 L
Drawing Scale: 1:2500 @ A3

0 10 20 30 40 50 60 70 80 90 100
SCALE 1:1250 (A1)
SCALE 1:2500 (A3)
METRES

This map is reproduced from Ordnance Survey material by CH2M on behalf of North Somerset Council with the permission of the Controller of Her Majesty's Stationery Office. Crown copyright. Unauthorised reproduction infringes Crown copyright and may lead to prosecution or civil proceedings. Licence Number: 10002339

Cut Line For Continuation See Sheet 13

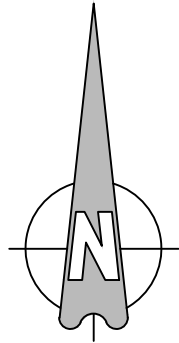

Cut Line For Continuation See Sheet 12

Clifton Observatory

TOW PATH

RIVER AVON

LEIGHWOODS
(Nature Conservancy Council)

CLIFTON

Cut Line For Continuation See Sheet 14

0 10 20 30 40 50 60 70 80 90 100
SCALE 1:1250 (A1)
SCALE 1:2500 (A3)
METRES

This map is reproduced from Ordnance Survey material by CH2M on behalf of North Somerset Council with the permission of the Controller of Her Majesty's Stationery Office. © Crown copyright. Unauthorised reproduction infringes Crown copyright and may lead to prosecution or civil proceedings. Licence Number: 10002339

L	FG	ADL	ADL	11/10/2019
Works and Red Line Updated				
K	OMP	ADL	ADL	06/08/2019
Works Updated				
J	FG	KS	ADL	31/07/2019
Coffins Updated				
I	FG	KS	ADL	30/04/2019
Works and Red Line Updated				
H	FG	KS	ADL	17/04/2019
Works Updated				
G	FG	KS	ADL	22/02/2019
Works and Red Line Updated				
F	FG	KS	ADL	09/01/2019
Works Updated				
E	FG	KS	ADL	29/12/2018
Red Line and Works Updated				
D	FG	KS	ADL	28/04/2018
Works, Title Block & Order Limits Updated				
C	FG	KS	ADL	14/05/2018
Works Updated				
B	FG	KS	ADL	23/04/2018
Order Limits Updated				
A	FG	KS	ADL	23/02/2018
Final Issue				
Rev	By	Chkd	Appr'd	Date
Description				

CH2M HILL
1 The Square Temple Quay Bristol
BS1 6QC
Tel +44 (0)117 910 2580
Fax +44 (0)117 910 2581
www.ch2m.com

ch2m

Project
**THE PORTISHEAD BRANCH LINE
(METROWEST PHASE 1)
ORDER**

Drawn
**WORKS PLAN
SHEET 13**

CLIFTON SUSPENSION BRIDGE

Drawn: FG	Chk: 23/02/2018
Checked: KS	Chk: 23/02/2018
Approved: ADL	Chk: 23/02/2018

674946.BQ.42.01-313 L

Drawing Scale: 1:2500 @ A3

Cut Line For Continuation See Sheet 13

Cut Line For Continuation See Sheet 15

L	FG	ADL	ADL	11/10/2019
Works and Red Line Updated				
K	OMP	ADL	ADL	06/08/2019
Works Updated				
J	FG	KS	ADL	31/07/2019
Culverts Updated				
I	FG	KS	ADL	30/04/2019
Works and Red Line Updated				
H	FG	KS	ADL	17/04/2019
Works Updated				
G	FG	KS	ADL	22/02/2019
Works and Red Line Updated				
F	FG	KS	ADL	09/01/2019
Works Updated				
E	FG	KS	ADL	29/12/2018
Red Line and Works Updated				
D	FG	KS	ADL	28/04/2018
Works, Title Block & Order Limits Updated				
C	FG	KS	ADL	14/05/2018
Works Updated				
B	FG	KS	ADL	23/04/2018
Order Limits Updated				
A	FG	KS	ADL	23/02/2018
First Issue				
Rev	By	Chkd	Appr'd	Date
Description				

travelwest

BRISTOL AND GLOUCESTER RAILWAY STATION

CH2M HILL
1 The Square Temple Quay Bristol
BS1 6QC
Tel +44 (0)117 910 2580
Fax +44 (0)117 910 2581
www.ch2m.com

Project

THE PORTISHEAD BRANCH LINE (METROWEST PHASE 1) ORDER

Drawn

WORKS PLAN

Sheet

SHEET 14

Location

ROWNHAM HILL

Drawn by

FG

Drawn on

23/02/2018

Checked by

KS

Checked on

23/02/2018

Approved by

ADL

Approved on

23/02/2018

674946.BQ.42.01-314

L

Drawing Scale

1:2500 @ A3

0 10 20 30 40 50 60 70 80 90 100

SCALE 1:1250 (A1)

SCALE 1:2500 (A3)

METRES

This map is reproduced from Ordnance Survey material by CH2M on behalf of North Somerset Council with the permission of the Controller of Her Majesty's Stationery Office. © Crown copyright. Unauthorised reproduction infringes Crown copyright and may lead to prosecution or civil proceedings. Licence Number: 10002339

Cut Line For Continuation See Sheet 15

Work No. 27
Public Foot &
Cycle Ramp

Work No. 28
Highway Improvement

LIST OF WORKS SHOWN
ON THIS DRAWING:

Work No. 27 - Public Foot & Cycle
Ramp
Work No. 28 - Highway Improvement

Key:

- Order Limits
Extents of Work

L	FG	ADL	ADL	11/10/2019
Works and Red Line Updated				
K	OHP	ADL	ADL	06/08/2019
Works Updated				
J	FG	KS	ADL	31/07/2019
CofEes Updated				
I	FG	KS	ADL	30/04/2019
Works and Red Line Updated				
H	FG	KS	ADL	17/04/2019
Works Updated				
G	FG	KS	ADL	22/02/2019
Works and Red Line Updated				
F	FG	KS	ADL	09/01/2019
Works Updated				
E	FG	KS	ADL	29/12/2018
Red Line and Works Updated				
D	FG	KS	ADL	28/04/2018
Works, Title Block & Order Limits Updated				
C	FG	KS	ADL	14/05/2018
Works Updated				
B	FG	KS	ADL	23/04/2018
Order Limits Updated				
A	FG	KS	ADL	23/02/2018
Final Issue				
Rev	By	Chkd	Appr'd	Date
Description				

travelwest

1 The Square Temple Quay Bristol
BS1 6DC
Tel +44 (0)117 910 2580
Fax +44 (0)117 910 2581
www.ch2m.com

CH2M HILL

BS1 6DC
Tel +44 (0)117 910 2580
Fax +44 (0)117 910 2581
www.ch2m.com

Project

THE PORTISHEAD BRANCH LINE
(METROWEST PHASE 1)
ORDER

Works Plan

SHEET 16
ASHTON VALE

Drawn by

FG

Chk'd by

KS

Appr'd by

ADL

Date

23/02/2018

674946.BQ.42.01-316

L

1:2500 @ A3

LIST OF WORKS SHOWN

ON THIS DRAWING:

Work No. 29 - Temporary Construction Compound Within the Rail Freight Facility

Key:

Order Limits

Extents of Work

Cut Line For Continuation See Sheet 16

Work No. 29
Temporary Construction
Compound Within the Rail
Freight Facility

L	FG	ADL	ADL	11/10/2019
Works and Red Line Updated				
K	OHP	ADL	ADL	06/08/2019
Works Updated				
J	FG	KS	ADL	31/07/2019
Coffins Updated				
I	FG	KS	ADL	30/04/2019
Works and Red Line Updated				
H	FG	KS	ADL	17/04/2019
Works Updated				
G	FG	KS	ADL	22/02/2019
Works and Red Line Updated				
F	FG	KS	ADL	09/01/2019
Works Updated				
E	FG	KS	ADL	29/12/2018
Red Line and Works Updated				
D	FG	KS	ADL	28/04/2018
Works, Title Block & Order Limits Updated				
C	FG	KS	ADL	14/05/2018
Works Updated				
B	FG	KS	ADL	23/04/2018
Order Limits Updated				
A	FG	KS	ADL	23/02/2018
First Issue				
Rev	By	Chkd	Appr'd	Date
Description				
travelwest				
CH2M HILL				
1 The Square Temple Quay Bristol				
BS1 6DC				
Tel +44 (0)117 910 2580				
Fax +44 (0)117 910 2581				
www.ch2m.com				
ch2m				
Project				
THE PORTISHEAD BRANCH LINE				
(METROWEST PHASE 1)				
ORDER				
Drawn				
WORKS PLAN				
SHEET 17				
PARSON STREET				
Drawn by	FG	Drawn on	23/02/2018	
Checked by	KS	Checked on	23/02/2018	
Approved by	ADL	Approved on	23/02/2018	
674946.BQ.42.01-317 L				
Drawing Scale: 1:2500 @ A3				

This map is reproduced from Ordnance Survey material by CH2M on behalf of North Somerset Council with the permission of the Controller of Her Majesty's Stationery Office, © Crown copyright. Unauthorised reproduction infringes Crown copyright and may lead to prosecution or civil proceedings. Licence Number: 10002339

SCALE 1:1250 (A1)
SCALE 1:2500 (A3)

0 10 20 30 40 50 60 70 80 90 100
METRES