



MetroWest+

Portishead Branch Line (MetroWest Phase 1)

TR040011

Applicant: North Somerset District Council

2.34 – Diversion Routes for Pedestrians and Cyclists (Part 1 of 2)

**The Infrastructure Planning (Applications: Prescribed Forms and Procedure) Regulations 2009, regulation 5(2)(o)
Planning Act 2008**



Author: CH2M

Date: November 2019



Document Index

2.34	Diversion Routes for Pedestrians and Cyclists (Part 1 of 2)	The Infrastructure Planning (Applications: Prescribed Forms and Procedure) Regulations 2009, regulation 5(2)(o)	674946.BQ.42.01-030 Rev C 674946.BQ.42.01-031 Rev D 674946.BQ.42.01-032 Rev D 674946.BQ.42.01-035 Rev C 674946.BQ.42.01-036 Rev D 674946.BQ.42.01-037 Rev D
------	---	---	--

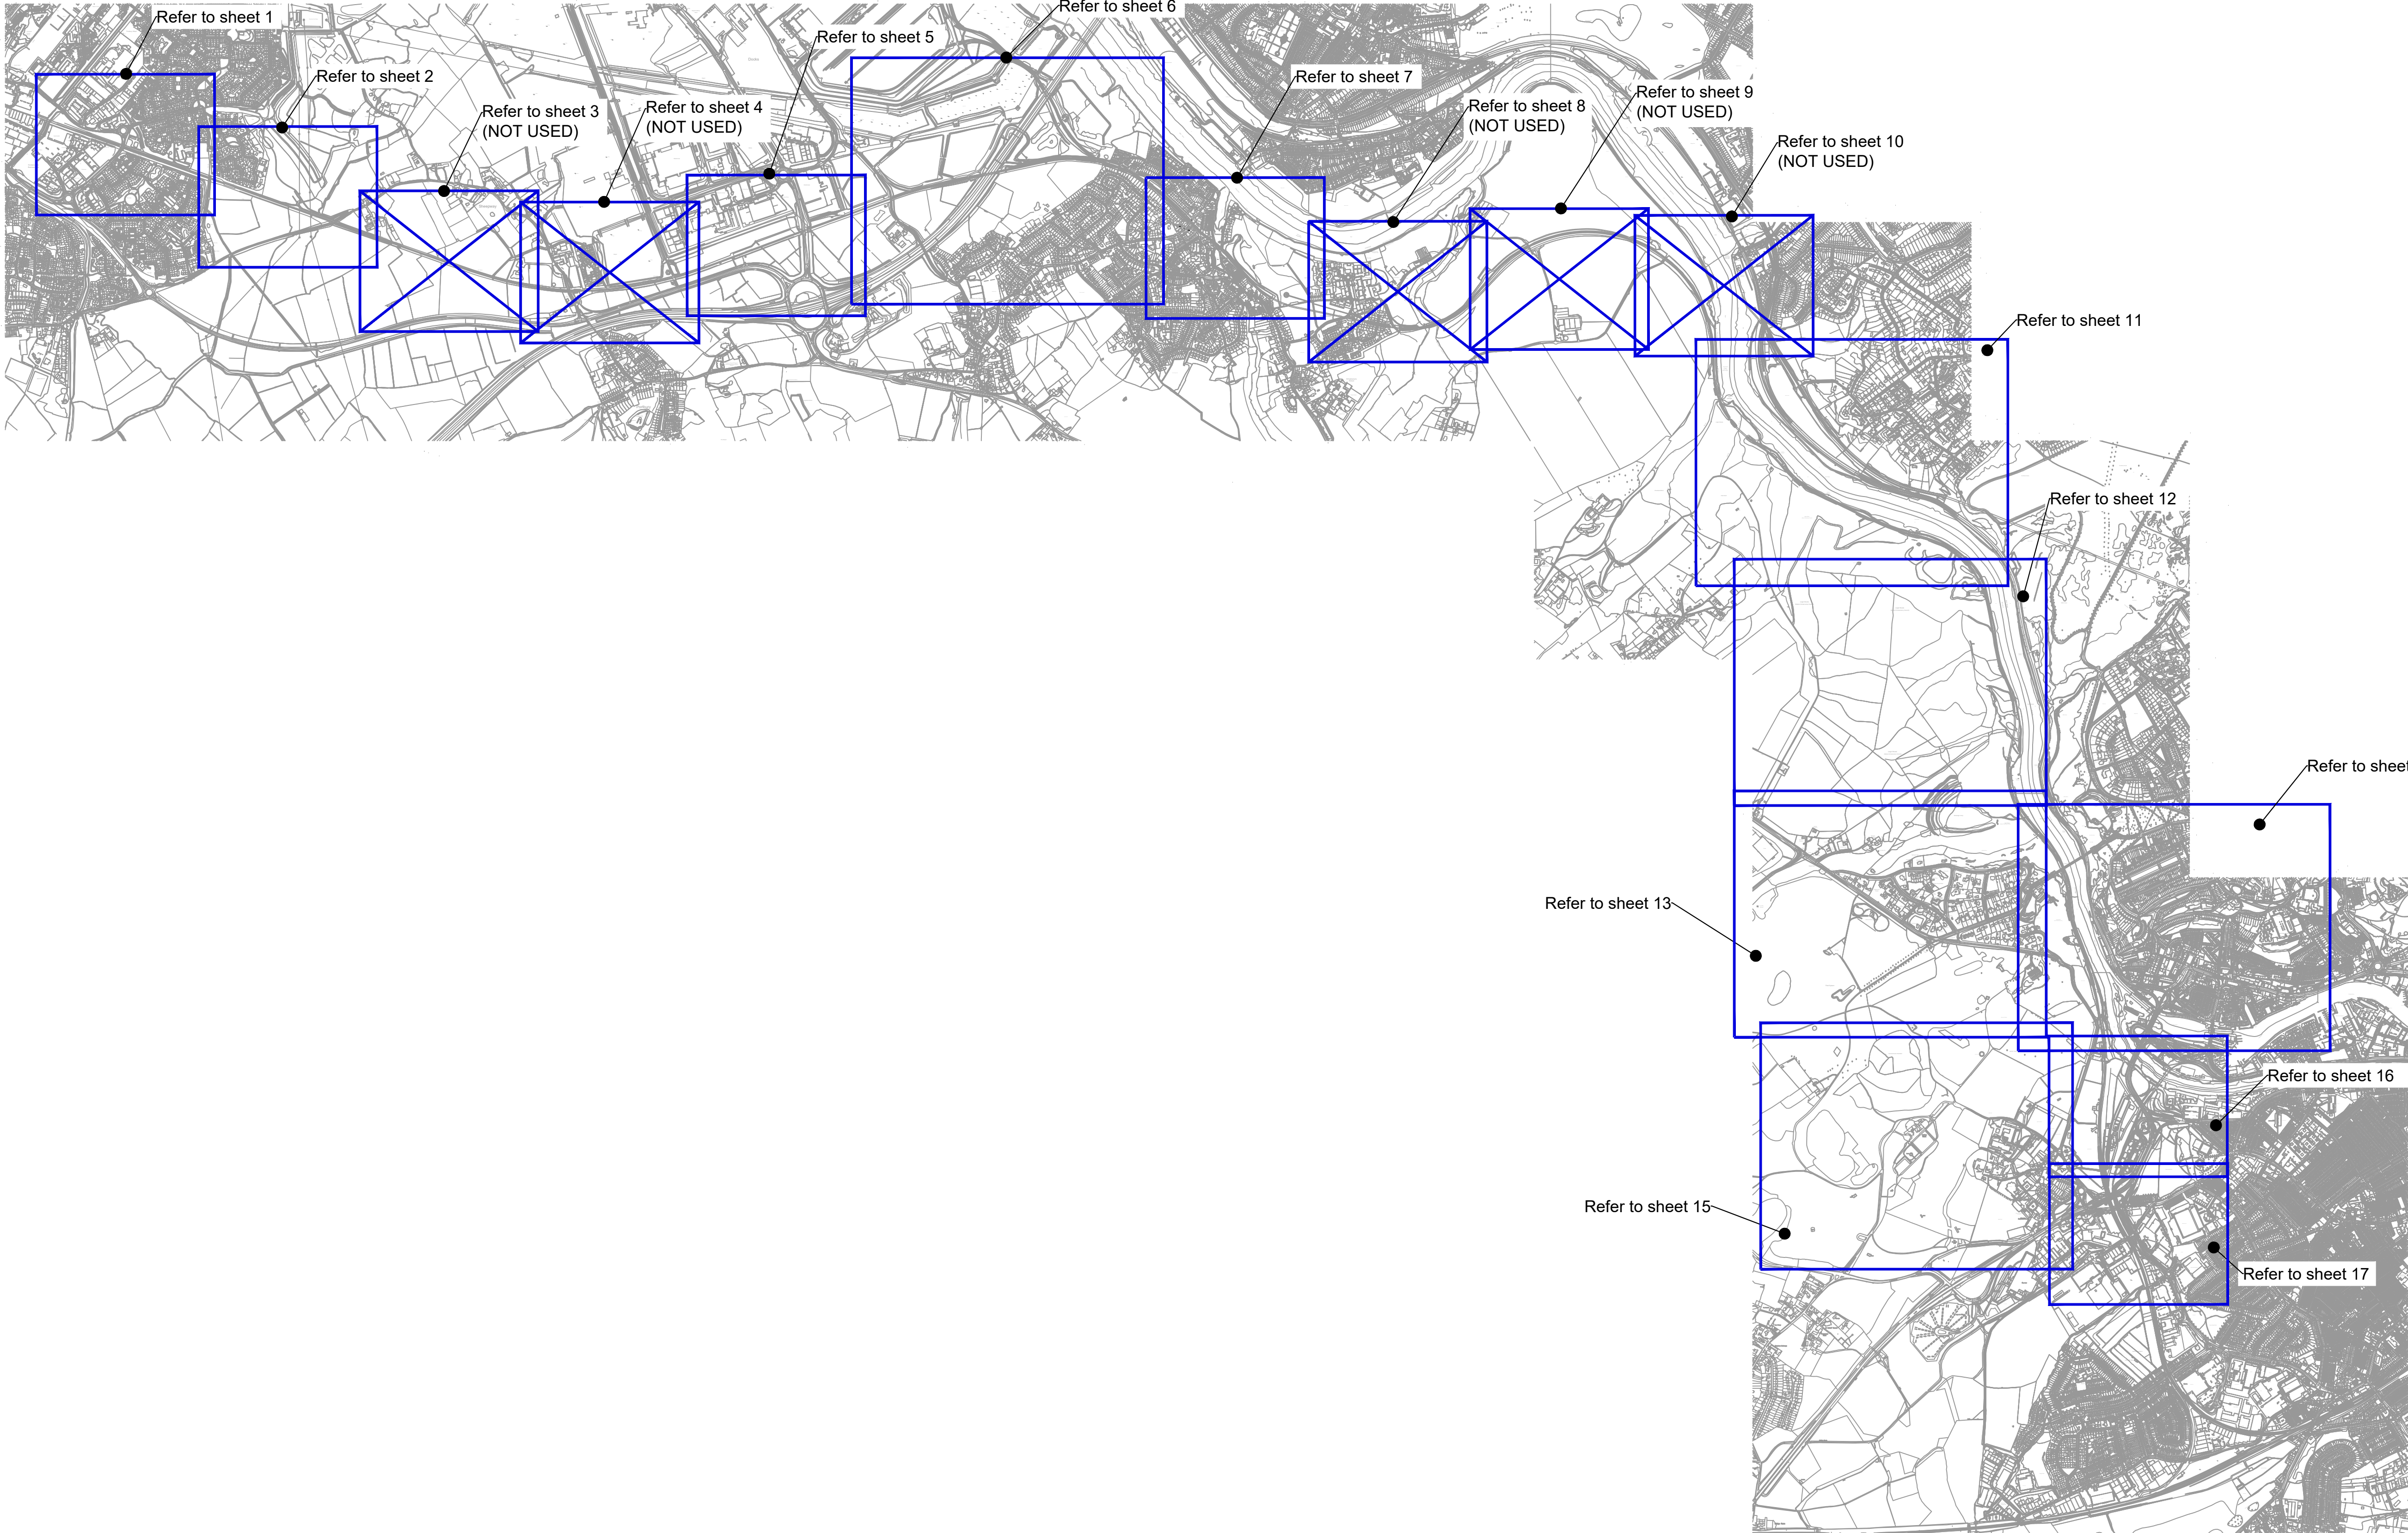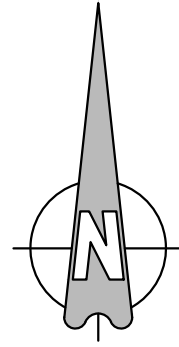

NOTE:
Sheets 3,4,8,9 and 10 not used

C	CHP	ADL	ADL	24/04/2016	Location of Sheets 11-16 amended to include cycle route diversions Blue crosses added to discarded sheets
B	ECP	ADL	ADL	20/12/2016	Minor amendments. Canage Rd diversion route added- sheet 16 now used.
A	ECP	ADL	ADL	16/12/2016	Minor amendments. Canage Rd diversion route deleted- sheet 16 not used. Ashton Vale diversion routes included- sheet 17 now used.
Rev	By	Chkd	Apprvd	Date	Description



CH2M HILL
1 The Square Temple Quay Bristol BS1 6DG
Tel +44 (0)117 910 2580 Fax +44 (0)117 910 2581
www.ch2m.com




Project
PORTISHEAD BRANCH LINE
(METROWEST PHASE 1)

Drawing
DIVERSION ROUTES
FOR PEDESTRIANS AND CYCLISTS
(KEY PLAN)

Drawn by: ECP Date: 02/12/2016
Checked by: ADL Date: 05/12/2016
Approved by: ADL Date: 05/12/2016

Drawing No.	Revision
674946.BQ.42.01-030	C

Drawing Scale: 1:32000 @ A3

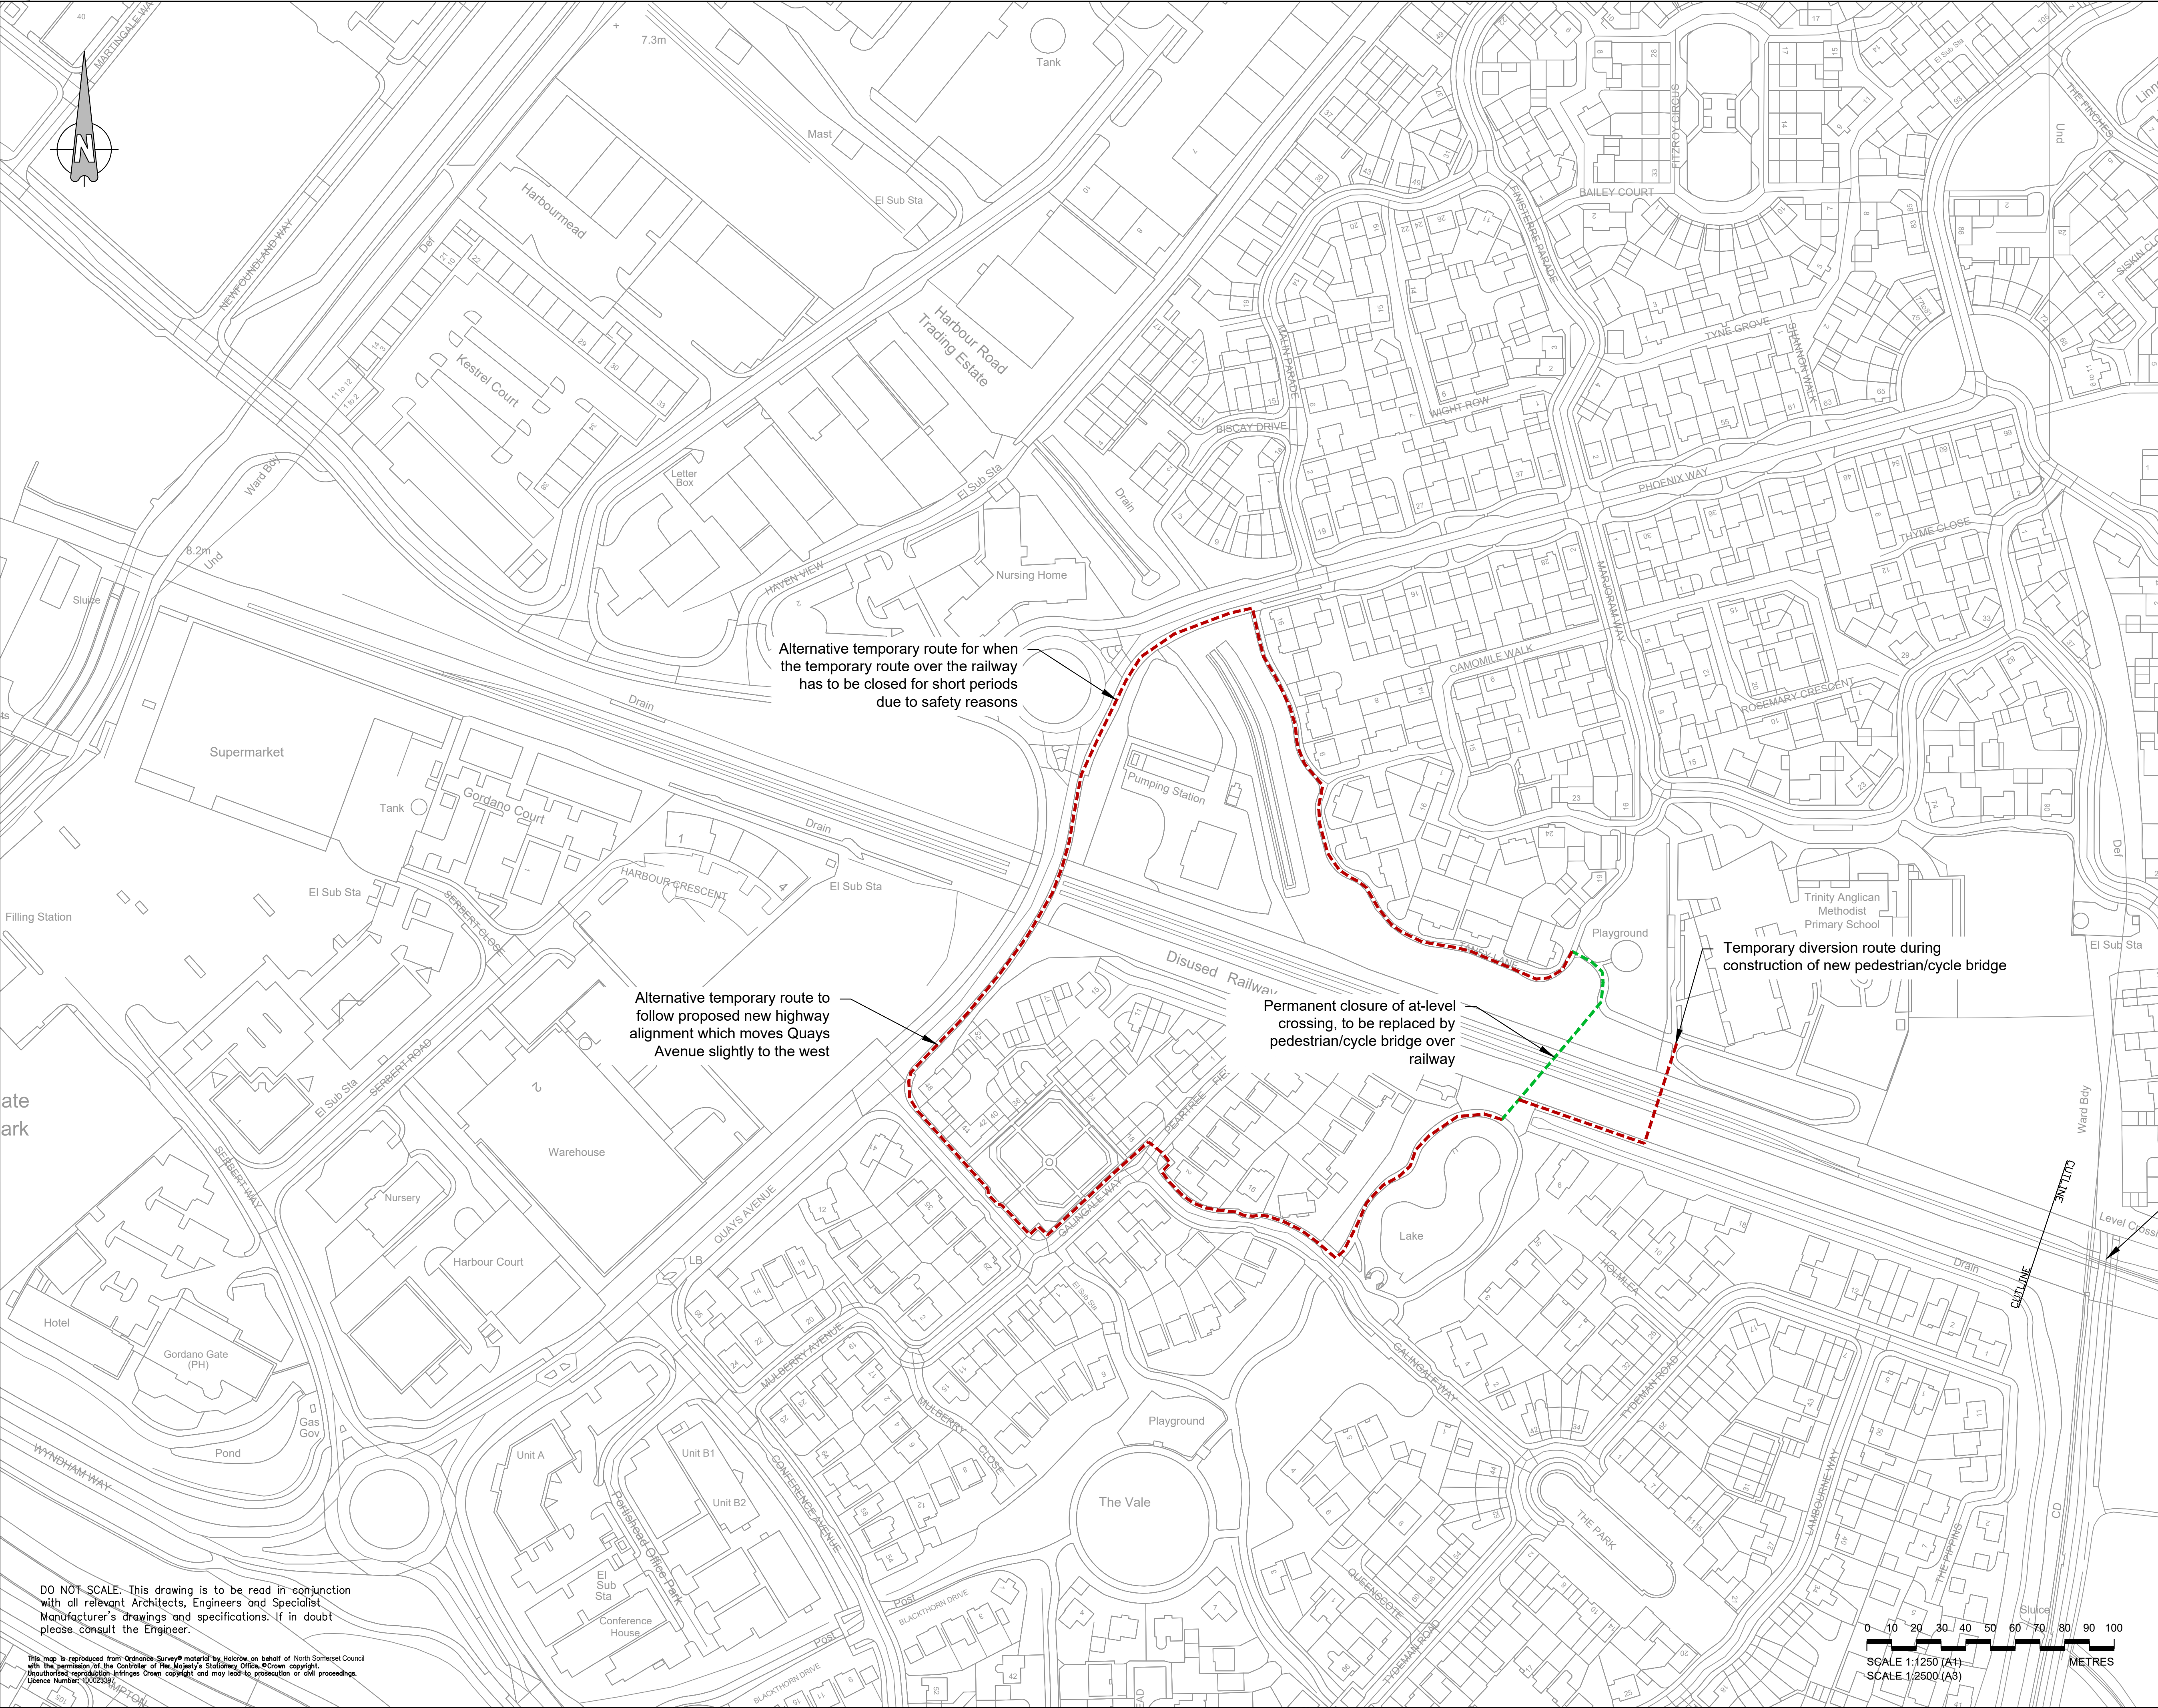

KEY:

- Temporary diversion route
- Temporary route closure
- Current route
- Advance warning of temporary tow path closures

KEY PLAN:

NOTE:

Sheets 3, 4, 8, 9 and 10 not used

D	OHP	ADL	ADL	24/10/2019	Temporary diversion amended
C	OHP	ADL	ADL	24/04/2019	Diversion amended
B	ECF	ADL	ADL	20/12/2016	Minor amendments. Clansgate Rd diversion route added sheet 16 now used.
A	ECF	ADL	ADL	19/12/2016	Minor amendments. Clansgate Rd diversion route deleted sheet 16 not used. Ashton Vale diversion routes included sheet 17 now used.
Rev	By	Chkd	Apprvd	Date	Description

travelwest
Bath & North East Somerset, Bristol, North Somerset and South Gloucestershire Councils working together to improve your local transport

CH2M HILL
1 The Square Temple Quay Bristol BS1 6DG
Tel +44 (0)117 910 2580 Fax +44 (0)117 910 2581
www.ch2m.com

Project**PORTISHEAD BRANCH LINE (METROWEST PHASE 1)**

Drawing**DIVERSION ROUTES FOR PEDESTRIANS AND CYCLISTS SHEET 1 OF 17 PORTISHEAD**

Drawn by: ECP	Date: 02/12/2016
Checked by: ADL	Date: 05/12/2016
Approved by: ADL	Date: 05/12/2016


Drawing No.	Revision
674946.BQ.42.01-031	D

Drawing Scale: 1:2500 @ A3

DO NOT SCALE: This drawing is to be read in conjunction with all relevant Architects, Engineers and Specialist Manufacturer's drawings and specifications. If in doubt please consult the Engineer.

This map is reproduced from Ordnance Survey material by Macrow on behalf of North Somerset Council with the permission of the Controller of Her Majesty's Stationery Office. Crown copyright. Unauthorised reproduction infringes Crown copyright and may lead to prosecution or civil proceedings. Licence Number: 10002307

Drawing file path & name: I:\Projects\674946 NSC - 2016 Bristol Framework\674946 BQ.42.01-031.dwg
Project: 674946 BQ.42.01-031
Drawing: 674946 BQ.42.01-031
Revision: D
Date: 05/12/2016
Drawn by: ECP
Checked by: ADL
Approved by: ADL
Drawing No.: 674946.BQ.42.01-031
Revision: D
Drawing Scale: 1:2500 @ A3

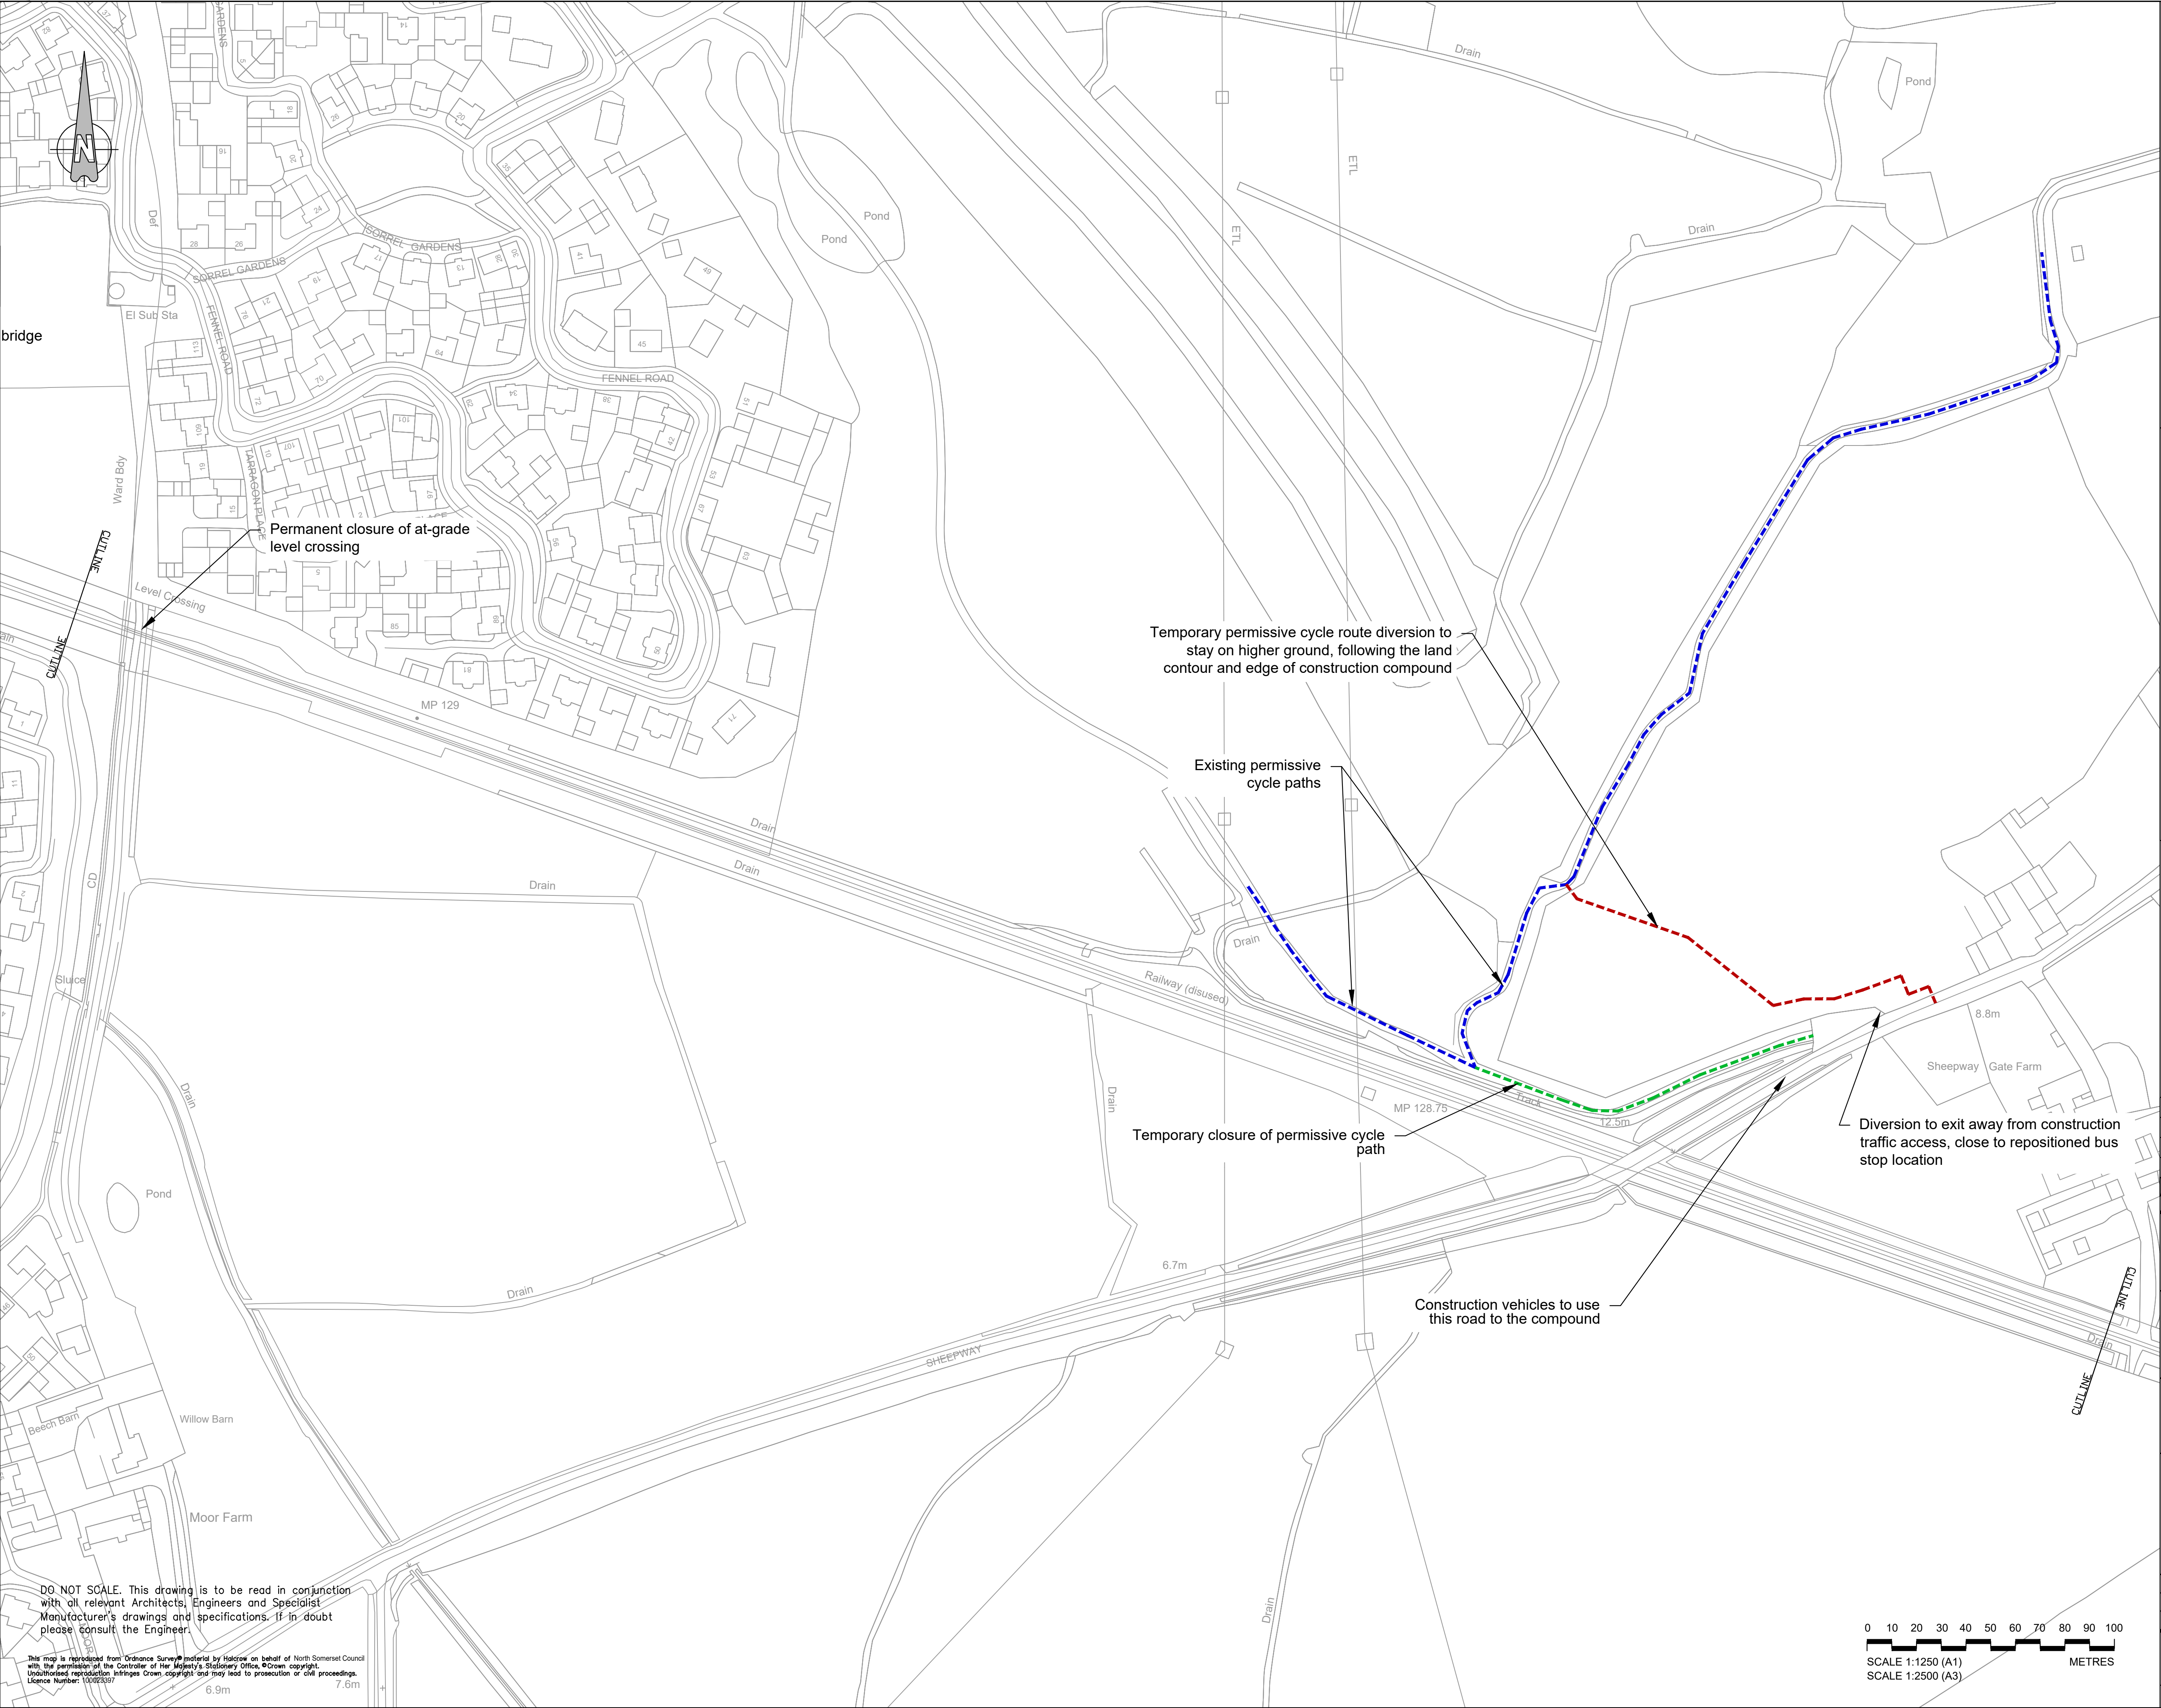

KEY:

- Temporary diversion route
- Temporary route closure
- Current route
- Advance warning of temporary tow path closures

KEY PLAN:

NOTE:
Sheets 3, 4, 8, 9 and 10 not used

D	OHP	ADL	ADL	24/10/2016	Note amendments
C	OHP	ADL	ADL	24/04/2016	Note amendments
B	ECP	ADL	ADL	20/12/2016	Minor amendments. Clonage Rd diversion route added sheet 16 now used.
A	ECP	ADL	ADL	18/12/2016	Minor amendments. Clonage Rd diversion route deleted sheet 16 not used. Ashton Vale diversion routes included sheet 17 now used.
Rev	By	Chkd	Apprvd	Date	Description



CH2M HILL
1 The Square Temple Quay Bristol BS1 6DG
Tel +44 (0)117 910 2580 Fax +44 (0)117 910 2581
www.ch2m.com




Project **PORTISHEAD BRANCH LINE
(METROWEST PHASE 1)**

Drawing **DIVERSION ROUTES
FOR PEDESTRIANS AND CYCLISTS
SHEET 2 OF 17
SHEEPWAY**

Drawn by: ECP	Date: 02/12/2016
Checked by: ADL	Date: 05/12/2016
Approved by: ADL	Date: 05/12/2016
Drawing No.	Revision
674946.BQ.42.01-032	D


Drawing Scale: 1:2500 @ A3

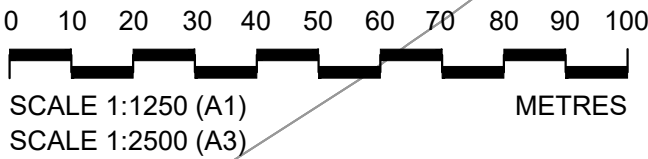

DO NOT SCALE. This drawing is to be read in conjunction with all relevant Architects, Engineers and Specialist Manufacturer's drawings and specifications. If in doubt please consult the Engineer.

This map is reproduced from Ordnance Survey material by Mapbox on behalf of North Somerset Council with the permission of the Controller of Her Majesty's Stationery Office. Crown copyright. Unauthorised reproduction infringes Crown copyright and may lead to prosecution or civil proceedings. Licence Number: 1000337


Drawing file path & name: I:\Projects\674946 NSC - 2016 Bristol Framework\674946 BQ.42.01.MW support Nov 16 to Mar 17.dwg 90 AutoCAD DCO drawings only\91 AutoCAD 674946 BQ.42.01-032 to A47 Rev G.dwg

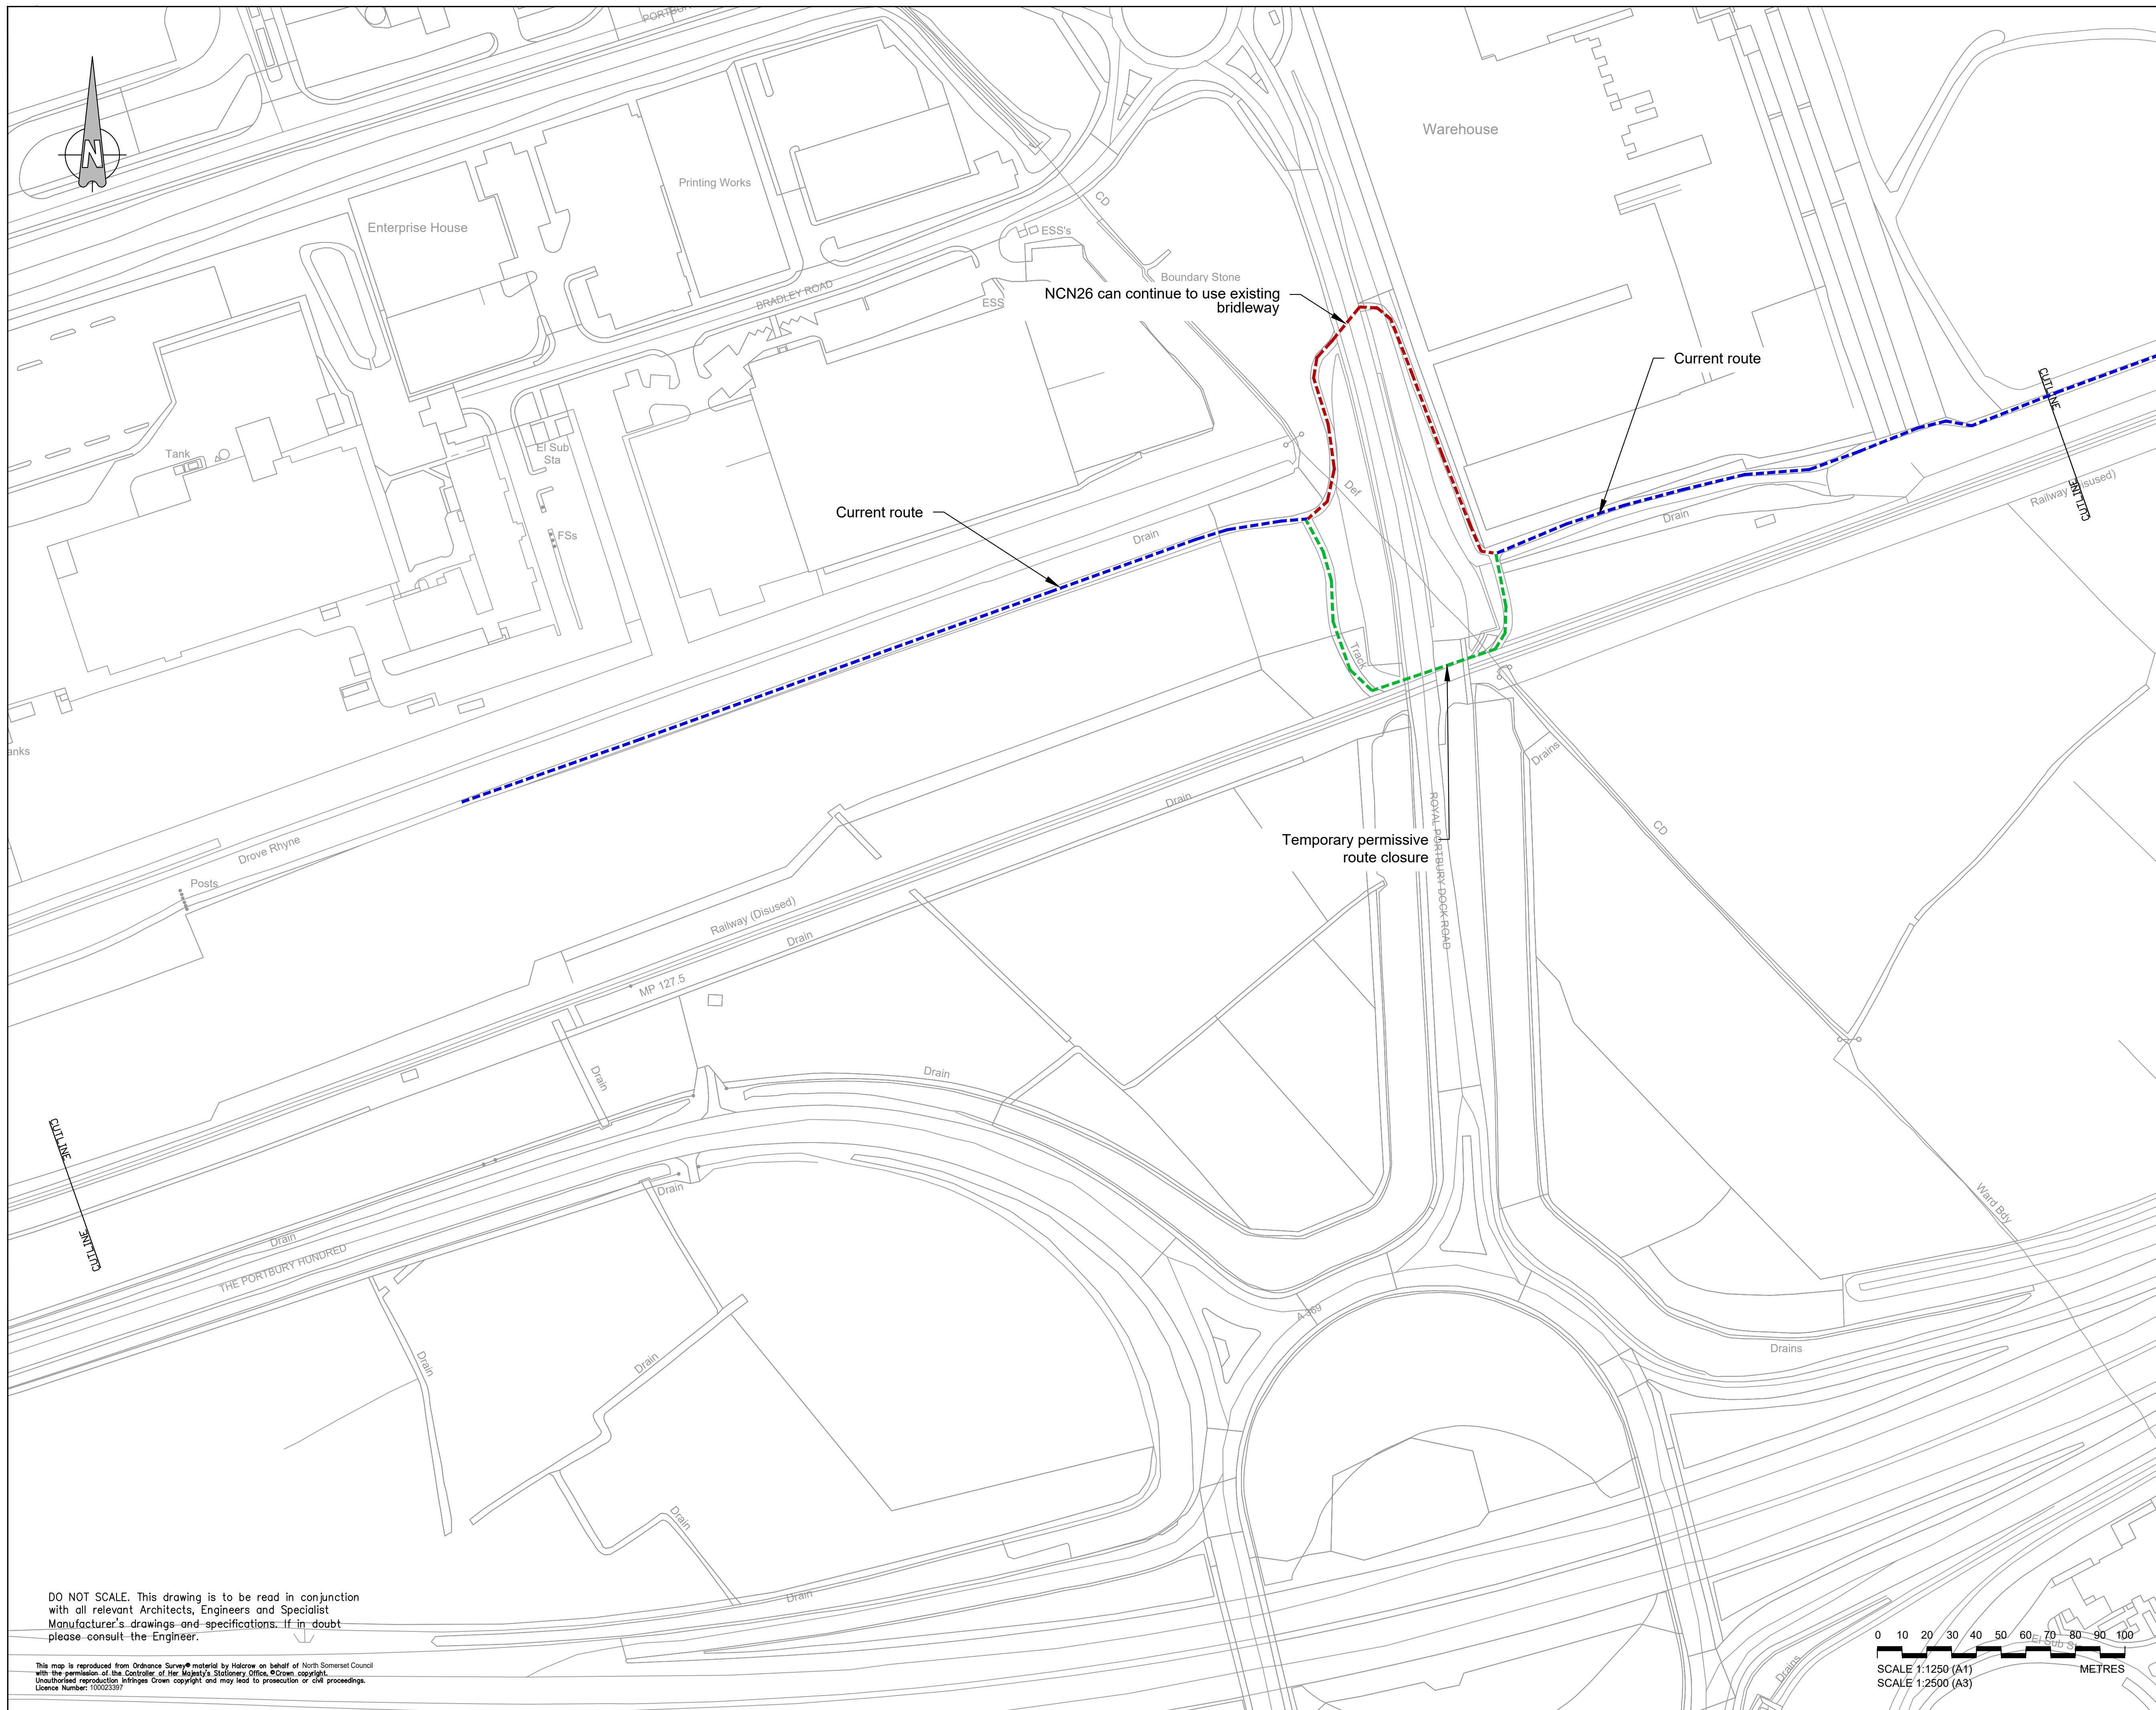

KEY:

- Temporary diversion route
- Temporary route closure
- Current route
- Advance warning of temporary tow path closures

KEY PLAN:

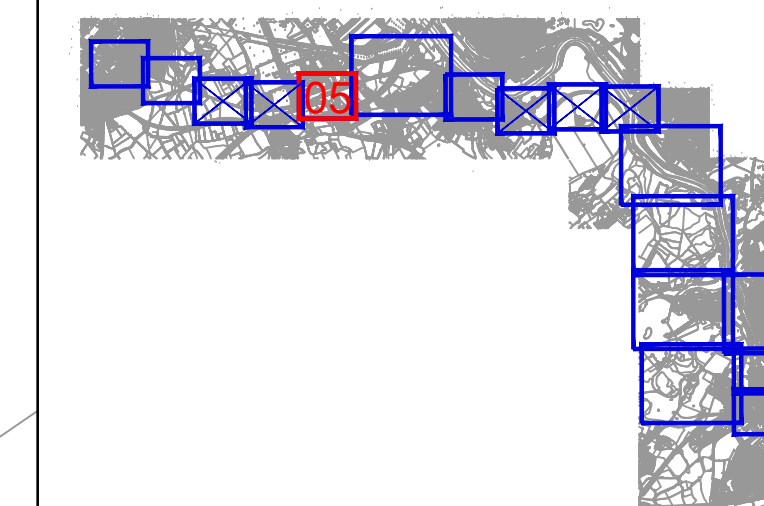

NOTE:

Sheets 3, 4, 8, 9 and
10 not used

C	OHP	ADL	ADL	24/04/2019	Note amendments
B	ECP	ADL	ADL	20/12/2018	Minor amendments: Cnange Rd diversion route added-sheet 16 now used.
A	ECP	ADL	ADL	16/12/2018	Minor amendments: Cnange Rd diversion route deleted-sheet 16 not used. Aston Vale diversion routes included-sheet 17 now used.
Rev	By	Chkd	Apprvd	Date	Description

travelwest 

Bath & North East Somerset, Bristol, North Somerset and South Gloucestershire
Councils working together to improve your local transport.

CH2M HILL
1 The Square Temple Quay Bristol BS1 6DG
Tel +44 (0)117 910 2580 Fax +44 (0)117 910 2581
www.ch2m.com

Project	PORTISHEAD BRANCH LINE (METROWEST PHASE 1)
---------	---

Drawing

DIVERSION ROUTES FOR PEDESTRIANS AND CYCLISTS

SHEET 5 OF 17

ROYAL PORTBURY DOCK ROAD


Drawn by: ECP	Date: 02/12/2019
Checked by: ADL	Date: 05/12/2019
Approved by: ADL	Date: 05/12/2019


Drawing No.	Revision
674946.BQ.42.01-035	C

Drawing Scale: 1:1250 @ A1

DO NOT SCALE. This drawing is to be read in conjunction with all relevant Architects, Engineers and Specialist Manufacturer's drawings and specifications. If in doubt please consult the Engineer.

This map is reproduced from Ordnance Survey® material by Halcrow on behalf of North Somerset Council with the permission of the Controller of Her Majesty's Stationary Office. ©Crown copyright. Unauthorised reproduction infringes Crown copyright and may lead to prosecution or civil proceedings. Licence Number: 100023397

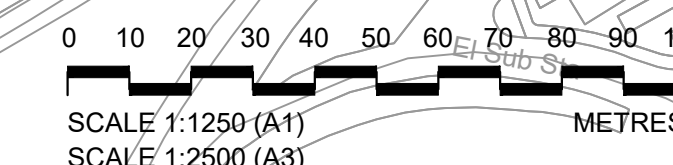

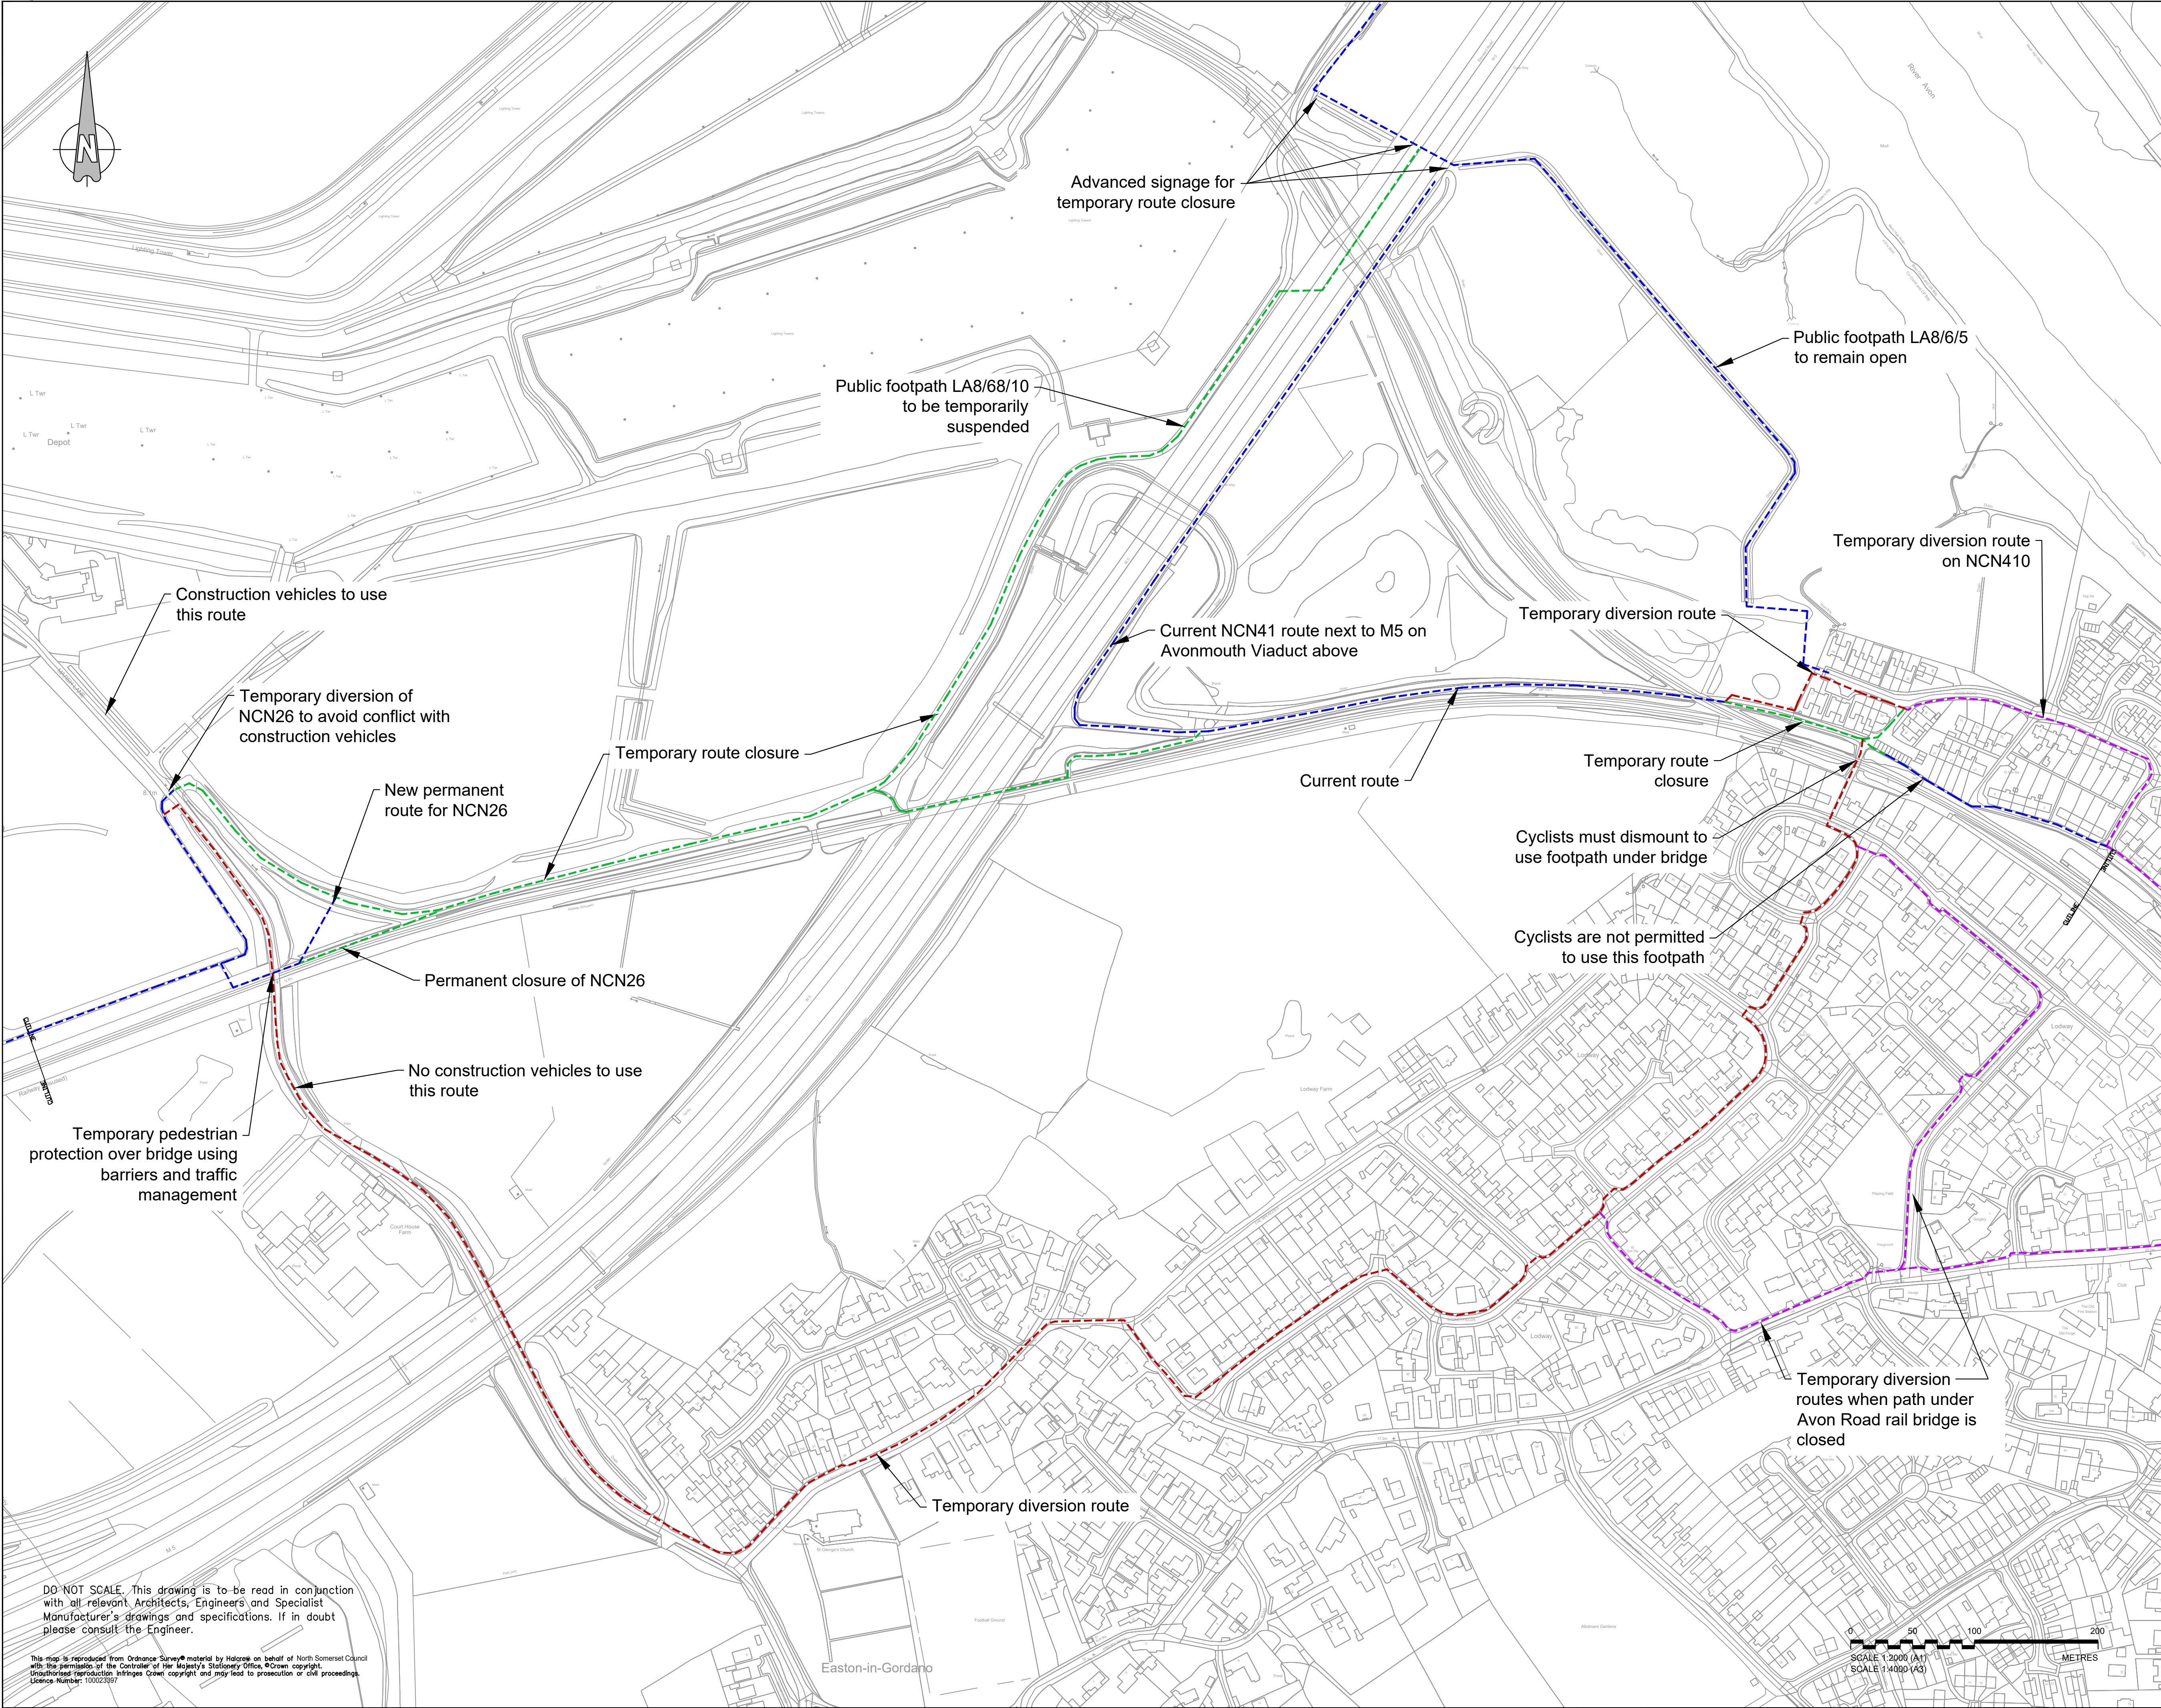

KEY:

- Temporary diversion route
- Temporary route closure
- Current route
- Temporary diversion routes when path under Avon Road rail bridge is closed

KEY PLAN:

NOTE:
Sheets 3, 4, 8, 9 and 10 not used

Rev	By	Chkd	Apprvd	Date	Description
D	CHP	ADL	ADL	23/04/2019	Note and diversion amendments
C	KS	ADL	ADL	11/07/2017	Change in location of Sheet 13, temp diversion route for Avon Rail bridge closure & addition of diversion route for cyclists
B	ECP	ADL	ADL	20/12/2016	Minor amendments. Change Rd diversion route added sheet 16 now used.
A	ECP	ADL	ADL	18/12/2016	Minor amendments. Change Rd diversion route deleted sheet 16 not used. Ashton Vale diversion routes included sheet 17 now used.

Bath & North East Somerset, Bristol, North Somerset and South Gloucestershire Councils working together to improve your local transport

CH2M HILL
1 The Square Temple Quay Bristol BS1 6DG
Tel +44 (0)117 910 2580 Fax +44 (0)117 910 2581
www.ch2m.com

Project **PORTISHEAD BRANCH LINE (METROWEST PHASE 1)**


Drawing **DIVERSION ROUTES FOR PEDESTRIANS AND CYCLISTS SHEET 6 OF 17 MARSH LANE AND M5**

Drawn by: ECP	Date: 02/12/2016
Checked by: ADL	Date: 05/12/2016
Approved by: ADL	Date: 05/12/2016

Drawing No.	Revision
674946.BQ.42.01-036	D

Drawing Scale: 1:2000 @ A1

Drawing file path & name: I:\Projects\674946 NSC - 2016 Bristol Framework\674946 BQ 42 MW PM support Nov 16 to Mar 17\dwg 60 AutoCAD DCO drawings only\61 AutoCAD 674946 BQ 42 01-036 to 047 Rev G.dwg

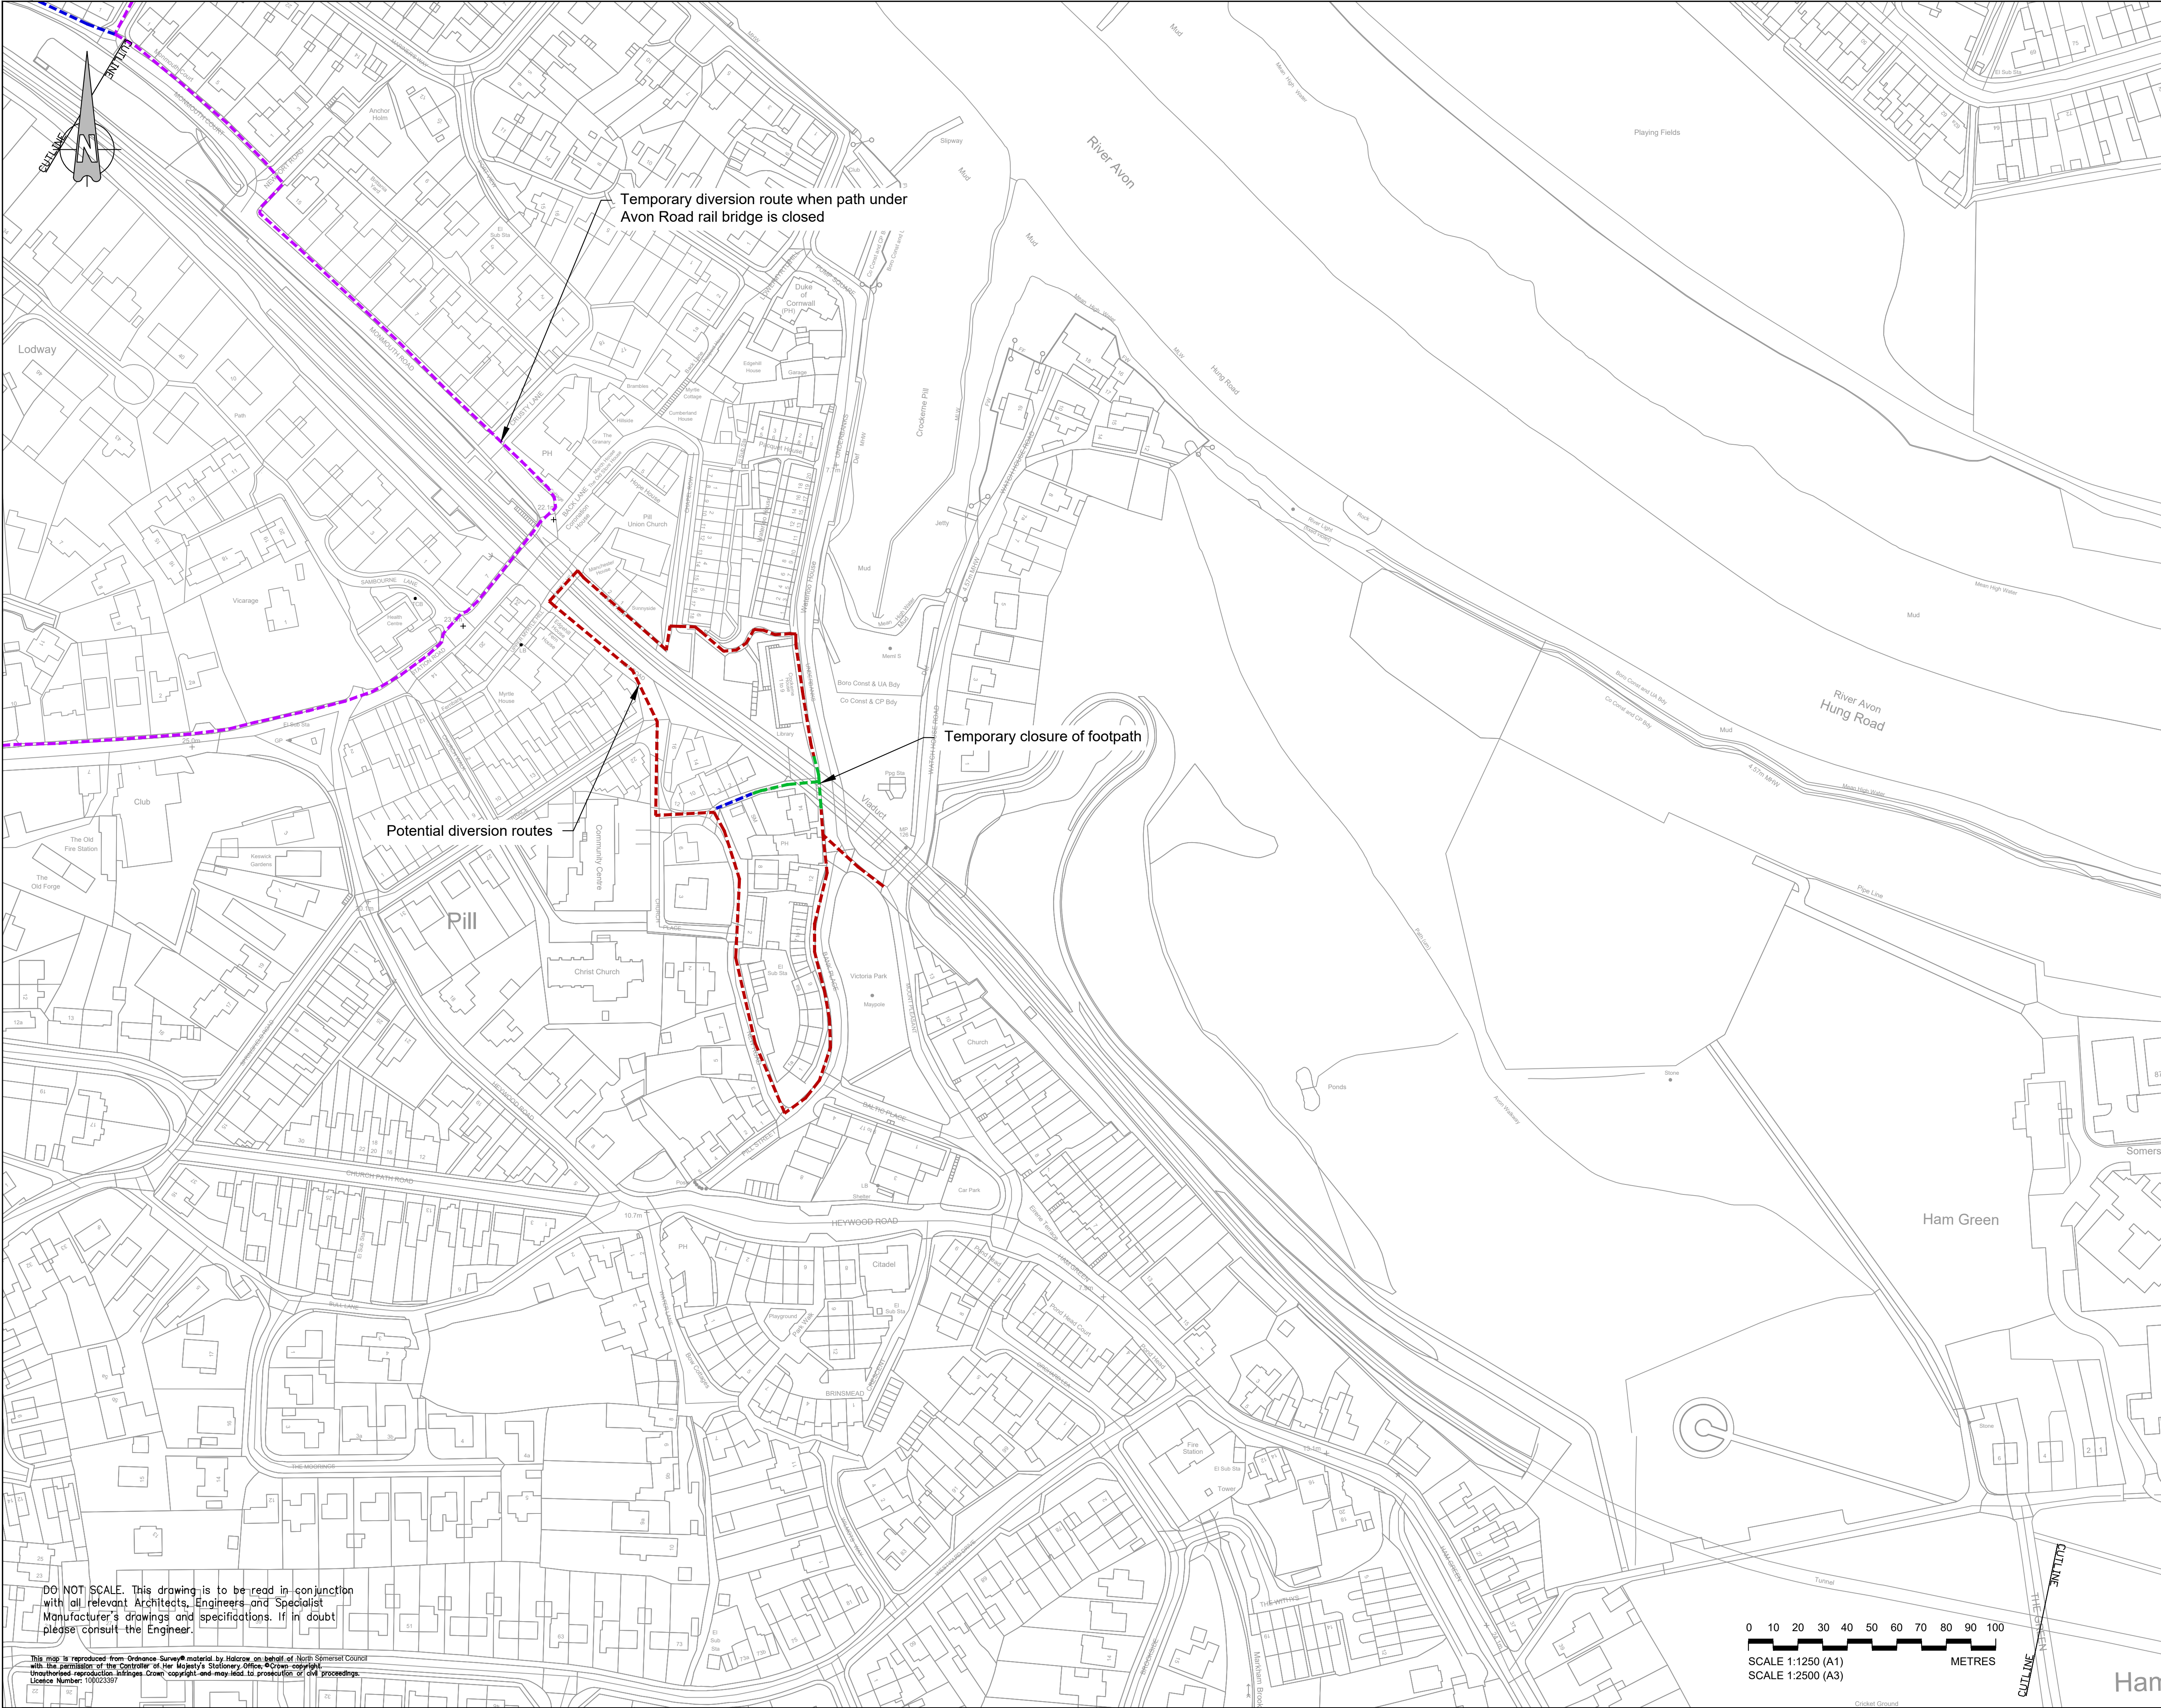

KEY:

- Temporary diversion route
- Temporary route closure
- Current route
- Temporary diversion routes when path under Avon Road rail bridge is closed

KEY PLAN:

NOTE:
Sheets 3, 4, 8, 9 and 10 not used

D	CHP	ADL	ADL	23/04/2019	Mirror amendments
C	KS	ADL	ADL	11/07/2017	Change in location of Sheet 13. Addition of diversion route for cyclists, temp diversion route for Avon Road rail bridge closure
B	ECF	ADL	ADL	20/12/2016	Mirror amendments. Change Rd diversion route added sheet 16 now used.
A	ECF	ADL	ADL	16/12/2016	Mirror amendments. Change Rd diversion route deleted sheet 16 not used. Ashton Vale diversion routes included sheet 17 now used.
Rev	By	Chkd	Appr'd	Date	Description

travelwest
Bath & North East Somerset, Bristol, North Somerset and South Gloucestershire Councils working together to improve your local transport

CH2M HILL
1 The Square Temple Quay Bristol BS1 6DG
Tel +44 (0)117 910 2580 Fax +44 (0)117 910 2581
www.ch2m.com

ch2m
Project **PORTISHEAD BRANCH LINE (METROWEST PHASE 1)**

Drawing **DIVERSION ROUTES FOR PEDESTRIANS AND CYCLISTS SHEET 7 OF 17 PILL**

Drawn by: ECP	Date: 02/12/2016
Checked by: ADL	Date: 05/12/2016
Approved by: ADL	Date: 05/12/2016
Drawing No. 674946.BQ.42.01-037	Revision D
Drawing Scale: 1:1250 @ A1	

DO NOT SCALE. This drawing is to be read in conjunction with all relevant Architects, Engineers and Specialist Manufacturer's drawings and specifications. If in doubt please consult the Engineer.

This map is reproduced from Ordnance Survey material by Malcom on behalf of North Somerset Council with the permission of the Controller of Her Majesty's Stationery Office. Crown copyright. Unauthorised reproduction infringes Crown copyright and may lead to prosecution or civil proceedings. Licence Number: 100023307

Drawing file path & name: U:\Projects\674946 NSC - 2016 Bristol Framework\674946 BQ.42.01.MW PM support Nov 16 to Mar 17.dwg 90 AutoCAD DCO drawings only\91 AutoCAD 674946 BQ.42.01-037 to 047 Rev G.dwg