



MetroWest+

Portishead Branch Line (MetroWest Phase 1)

TR040011

Applicant: North Somerset District Council

2.3 - Works Plan

**The Infrastructure Planning (Applications: Prescribed Forms and Procedure) Regulations 2009, regulation 5(2)(j)
Planning Act 2008**

Author: CH2M

Revision: Version 4


Date: December 2020




Document Index

Version	Date	Status of Version	Document Index	Document Revision	Changes
1	19 November 2019	Application	674946.BQ.42.01-300 to 324 Rev L	-	-
2	22 September 2020	Pre-Preliminary Meeting amendments	674946.BQ.42.01-300 Rev L Sheet 0	Rev M(1)	'Stages of Authorised Development' Table included
			674946.BQ.42.01-301 Rev L Sheet 1 674946.BQ.42.01-318 Rev L Sheet 1a	Rev M	Work 2a - Changed to "Surface Water Drain" Work 3 (Sheet 1) - Changed to "Foot and Cycle Track" Work 4 - Changed to "Car Park, Foot and Cycle Track and New Vehicular Access" Work 7 - Changed to: "Public Foot and Cycle Track Bridge" Work 7a - Changed to: "Public Foot and Cycle Track" Work 7b - Changed to: "Public Foot and Cycle Track" Work 7c - Changed to: "Public Foot and Cycle Track" Work 7e - Changed to "Underground Electrical Supply Cables"
			674946.BQ.42.01-302 Rev L Sheet 2	Rev M	Work 9 - Changed to: "Permanent Vehicular Compound, Road/Rail Vehicle Access Point and Access Road from the Highway" Work 10 - Changed to: "Temporary Diversion of the Existing Permissive Cycle Path" Work 11 - Changed to: "Improvements to the Existing Agricultural Access"
			674946.BQ.42.01-319 Rev L Sheet 2a	Rev M	-
			674946.BQ.42.01-320 Rev L Sheet 2b	Rev M	-
			674946.BQ.42.01-303 Rev L Sheet 3	Rev M	Work 12 - Changed to: "Permanent Vehicular Access"
			674946.BQ.42.01-304 Rev L Sheet 4	Rev M	Work 13a - Changed to " Temporary Vehicle Turning Space" Work 14 - Changed to "Improvement to Bridleway" Work 14a - Changed to "Improvement to Bridleway" Work 14b - Changed to: "Realignment of the Existing Permissive Cycling Route"
			674946.BQ.42.01-305 Rev L Sheet 5	Rev M	Work 16 - Changed to: "Realignment of the Existing Permissive Cycling Route" Work 16d - Changed to: "Flood Mitigation Area" Work 19 - Changed to: "Installation of New and Alteration of Existing Railway Signal Equipment, Troughs and Cables"
			674946.BQ.42.01-321 Rev L Sheet 5a	Rev M	-
			674946.BQ.42.01-306 Rev L Sheet 6	Rev M	Work 19 - Changed to: "Installation of New and Alteration of Existing Railway Signal Equipment, Troughs and Cables" Work 20 - Changed to: "Temporary Diversion of Part of National Cycle Network Route 41" Work 20a - Changed to: "Demolition of Existing Bridge and Construction of New Bridge and Abutments" Work 20b - Changed Work Plan to: "Demolition of Existing Garages and Construction of Temporary Construction Compound" Work 21a - Changed to: "Road/Rail Access Point, Permanent Railway Maintenance compound, and principal supply point building"
			674946.BQ.42.01-307 Rev L Sheet 7	Rev M	-
			674946.BQ.42.01-308 Rev L Sheet 8	Rev M	Work 24 - Changed to: "Permanent Vehicular Compound with a Road/Rail Vehicle Access Point, Permanent accesses and Highway Improvements"
			674946.BQ.42.01-309 Rev L Sheet 9	Rev M	-
			674946.BQ.42.01-310 Rev L Sheet 10	Rev M	-
			674946.BQ.42.01-311 Rev L Sheet 11	Rev M	-
			674946.BQ.42.01-322 Rev L Sheet 11a	Rev M	-
			674946.BQ.42.01-323 Rev L Sheet 11b	Rev M	-
			674946.BQ.42.01-324 Rev L Sheet 11c	Rev M	-

Version	Date	Status of Version	Document Index	Document Revision	Changes
2 (continued)	22 September 2020	Pre-Preliminary Meeting amendments	674946.BQ.42.01-312 Rev L Sheet 12	Rev M	Work 25 - Changed to: "Reconstruction of Accommodation Bridge, Temporary Construction Compound and Temporary Ramp for Construction Access"
			674946.BQ.42.01-313 Rev L Sheet 13	Rev M	-
			674946.BQ.42.01-314 Rev L Sheet 14	Rev M	-
			674946.BQ.42.01-315 Rev L Sheet 15	Rev M	Work 26 - Changed to: "Permanent Vehicular Access, Ramp, Flood Mitigation Works and Railway Maintenance Compound " Work 27 - Changed to: "Foot and Cycle Track and Ramp"
			674946.BQ.42.01-316 Rev L Sheet 16	Rev M	Work 28 - Changed to: "Improvement of the Highway"
			674946.BQ.42.01-317 Rev L Sheet 17	Rev M	-
3	22 October 2020		674946.BQ.42.01-300 to 304 Rev M Key Plan to Sheet 4	-	-
			674946.BQ.42.01-305 Rev M Sheet 5	Rev N	Work 17 - Area amended to match ecological mitigation
			674946.BQ.42.01-321 to 317 Rev M Sheet 5A to Sheet 17	-	-
4	18 December 2020		674946.BQ.42.01-300 to 318 Rev M Key Plan to Sheet 1a	Rev N	-
			674946.BQ.42.01-302 Rev M Sheet 2	Rev N	Work 11b corrected
			674946.BQ.42.01-319 to 304 Rev M Sheet 2a to Sheet 4	Rev N	-
			674946.BQ.42.01-305 Rev N Sheet 5	Rev N(1)	-
			674946.BQ.42.01-321 to 317 Rev M Sheet 5a to Sheet 17	Rev N	-

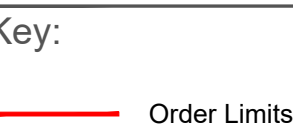

N	FG	ADL	ADL	19/12/2020
Work 1 to 10 updated				
M(1)	FG	ADL	ADL	17/07/2020
Cover Sheet Updated				
M	FG	ADL	ADL	21/04/2020
Notes Descriptions				
L	FG	ADL	ADL	11/10/2019
Notes and Red Line Updated				
K	CHP	ADL	ADL	06/08/2019
Notes Updated				
J	FG	KS	ADL	31/07/2019
Culverts Updated				
I	FG	KS	ADL	30/04/2019
Notes Updated				
H	FG	KS	ADL	17/04/2019
Notes Updated				
G	FG	KS	ADL	22/02/2019
Notes and Red Line Updated				
F	FG	KS	ADL	09/01/2019
Notes Updated				
E	FG	KS	ADL	29/11/2018
Red Line and Works Updated				
D	FG	KS	ADL	28/04/2018
Notes, Title Block & Order Limits Updated				
C	FG	KS	ADL	14/05/2018
Order Limits Updated				
B	FG	KS	ADL	29/04/2018
Order Limits Updated				
A	FG	KS	ADL	23/02/2018
First Issue				
Rev	By	Chkd	Apprvd	Date
Description				

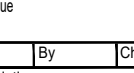

CH2M HILL
 The Square Temple Quay Bristol
 BS1 6DG
 Tel +44 (0)117 910 2580
 Fax +44 (0)117 910 2581
www.ch2m.com



**THE PORTISHEAD BRANCH LINE
 (METROWEST PHASE 1)
 ORDER**

**WORKS PLAN
 SHEET 0
 KEY PLAN**

generated by: FG checked by: KS generated by: ADL	Date: 23/02/2020 Date: 23/02/2020 Date: 23/02/2020
Drawing No: 574946.BQ.42.01-300	Revision: N

LIST OF WORKS SHOWN
ON THIS DRAWING:

- Work No. 1 - Railway
Work No. 2 - Diversion of Highway
Work No. 2A - Surface Water Drain
Work No. 3 - Foot & Cycle Track
Work No. 4 - Car Park, Foot and Cycle Track and
New Vehicular Access
Work No. 5 - Railway Station
Work No. 6 - Car Park
Work No. 7 - Public Foot and Cycle Track Bridge
Work No. 7A - Public Foot and Cycle Track
Work No. 7B - Public Foot and Cycle Track
Work No. 7C - Public Foot and Cycle Track
Work No. 7D - Temporary Construction
Compound
Work No. 7E - Underground Electrical Supply
Cables
Work No. 8 - Temporary Construction Haul
Road


Key:

- Order Limits
Centreline of Work
Limits of Deviation
Extents of Work
Commencement of Work
Work No. 5
Work No. 7
Work No. 7A
Work No. 7C
Work No. 7D
Work No. 7E


N	FG	ADL	ADL	18/12/2020
Work 11b updated				
M	FG	ADL	ADL	21/04/2021
Works descriptions updated				
L	FG	ADL	ADL	11/10/2019
Works and Red Line Updated				
K	ONP	ADL	ADL	06/08/2019
Works Updated				
J	FG	KS	ADL	31/07/2019
Culverts Updated				
I	FG	KS	ADL	30/04/2019
Works and Red Line Updated				
H	FG	KS	ADL	17/04/2019
Works Updated				
G	FG	KS	ADL	22/03/2019
Works and Red Line Updated				
F	FG	KS	ADL	03/01/2019
Works Updated				
E	FG	KS	ADL	28/11/2018
Red Line and Works Updated				
D	FG	KS	ADL	28/04/2018
Works, Title Block & Order Limits Updated				
C	FG	KS	ADL	14/05/2018
Works Updated				
B	FG	KS	ADL	23/04/2018
Order Limits Updated				
A	FG	KS	ADL	23/02/2018
First Issue				
Rev	By	Chd	Appr'd	Date

travelwest+
CH2M HILL
1 The Square Temple Quay Bristol
BS1 6DG
Tel +44 (0)117 910 2580
Fax +44 (0)117 910 2581
www.ch2m.com
ch2m
THE PORTISHEAD BRANCH LINE
(METROWEST PHASE 1)
ORDER
WORKS PLAN
SHEET 1
PORTISHEAD
Drawing Scale: 1:2500 @ A3

Cut Line For Continuation See Sheet 2

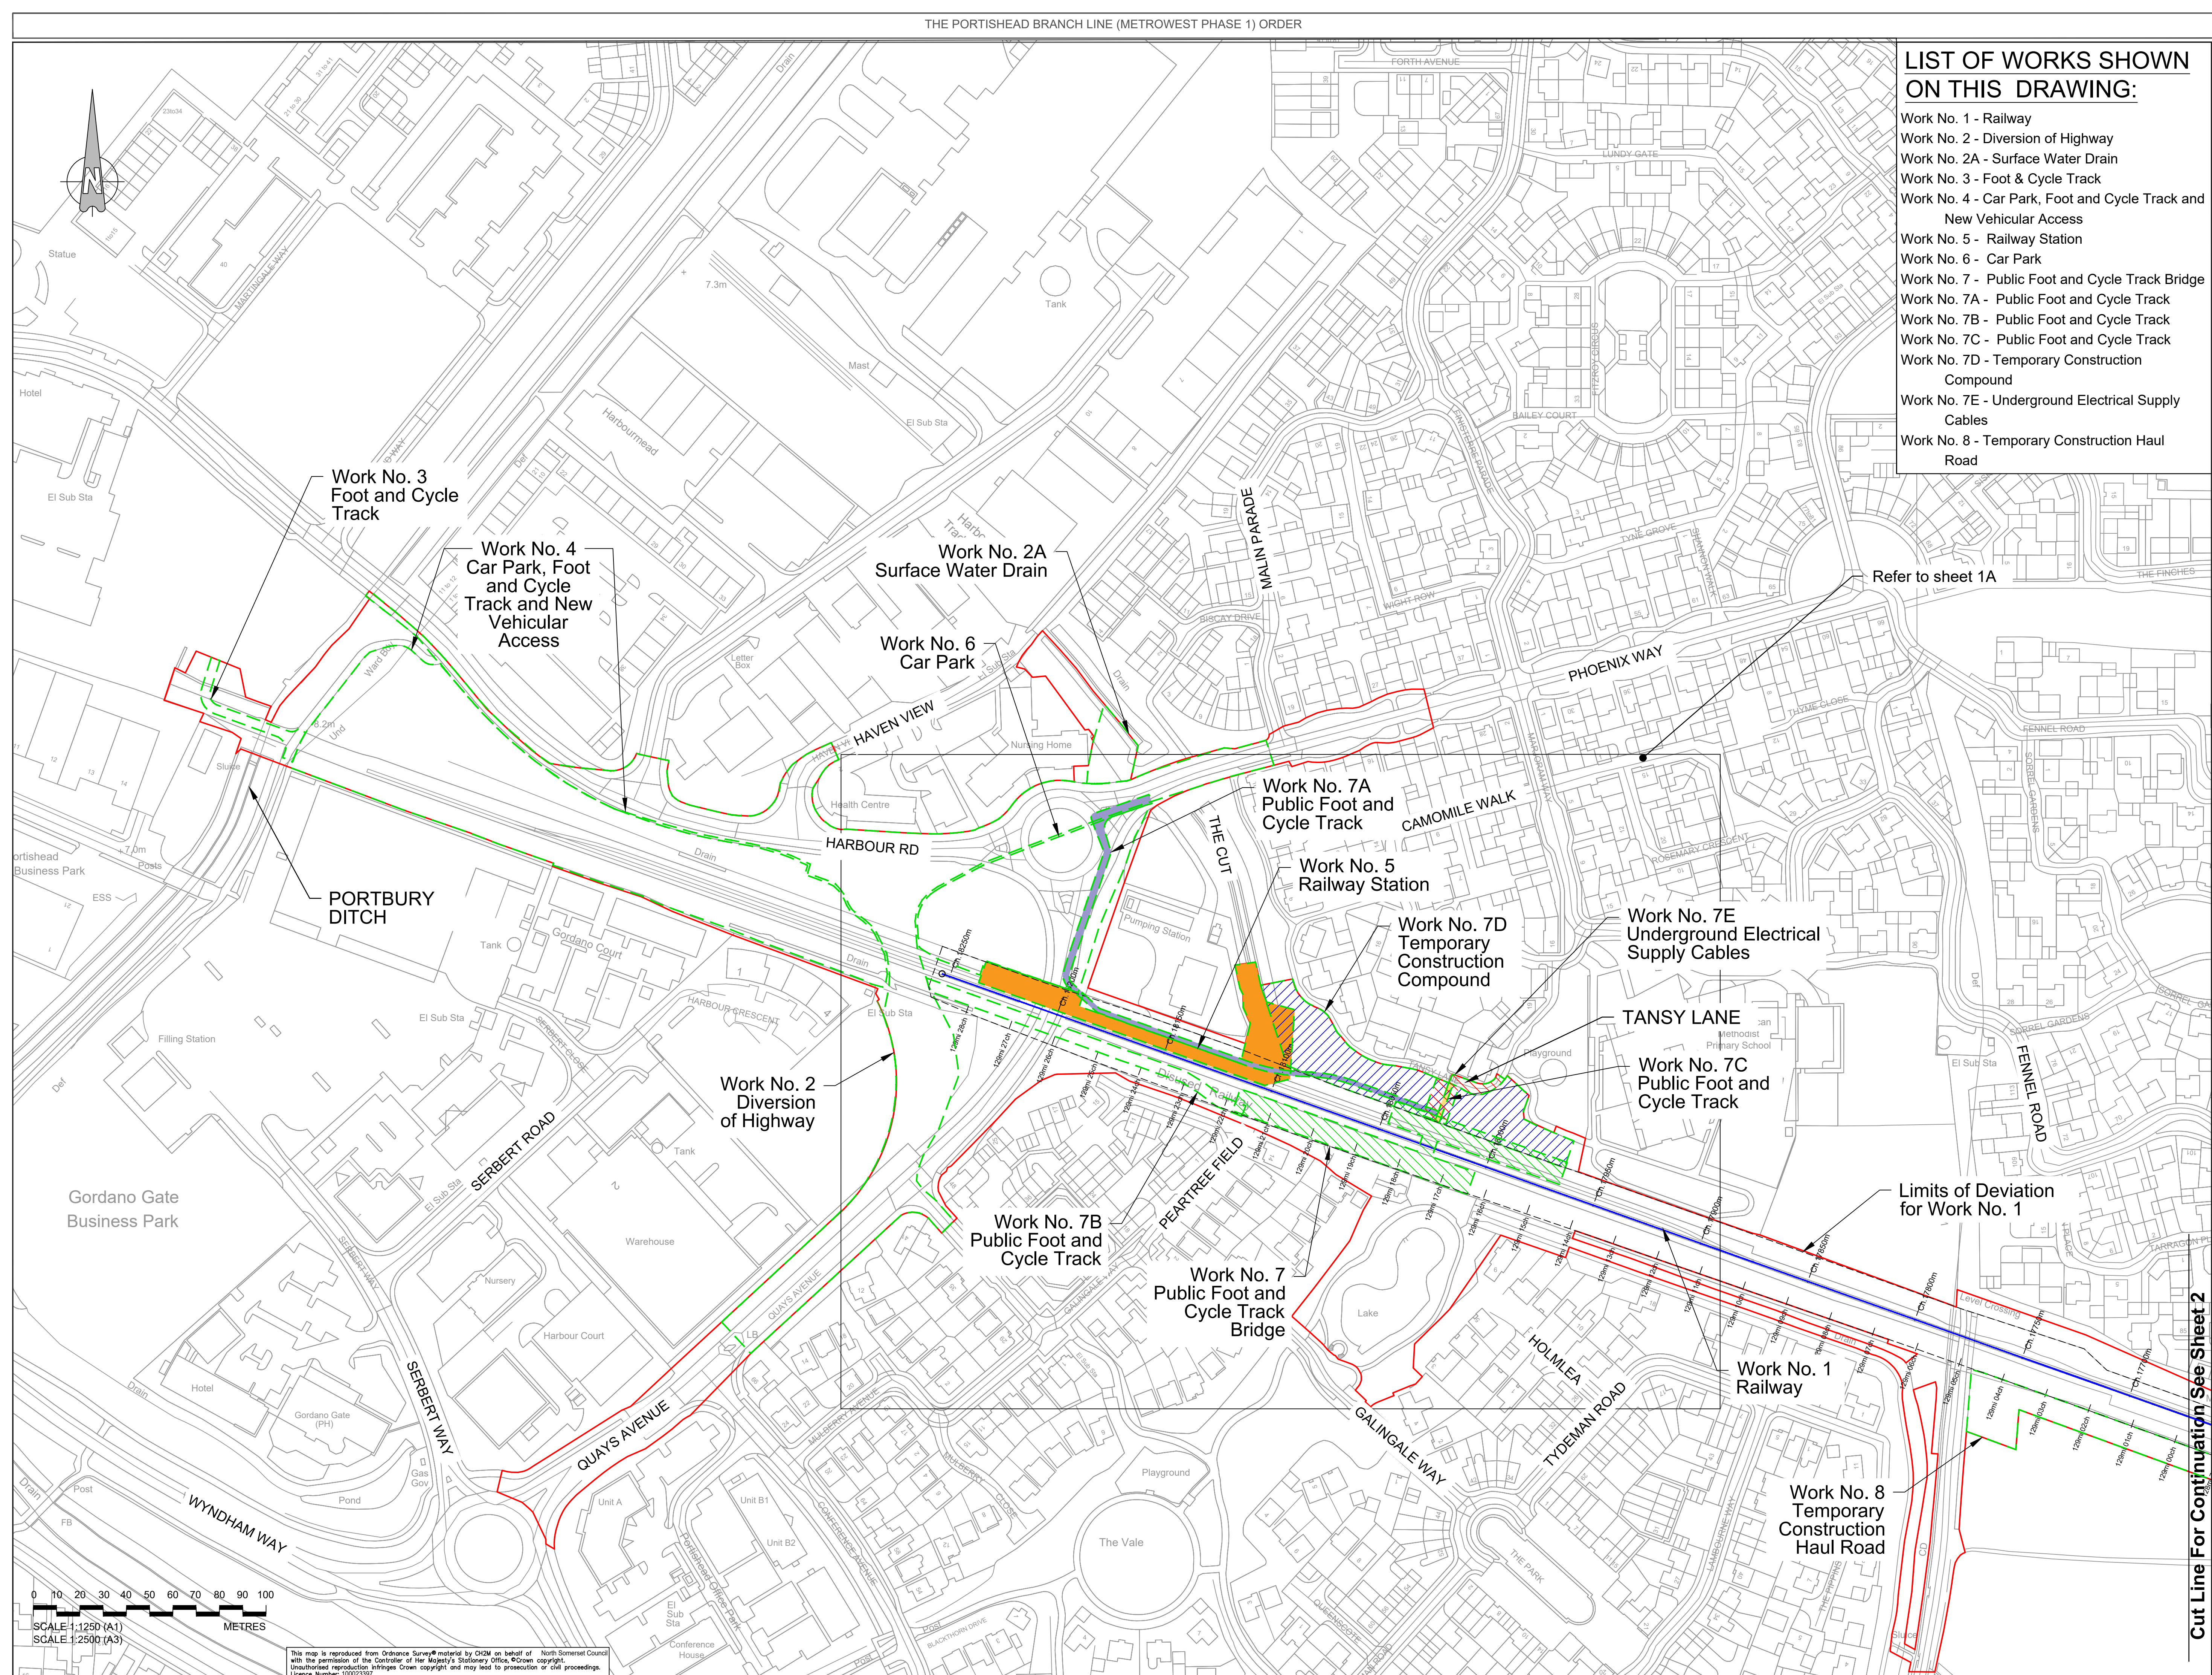

This map is reproduced from Ordnance Survey material by CH2M on behalf of North Somerset Council with the permission of the Controller of Her Majesty's Stationery Office. Crown copyright. Unauthorised reproduction infringes Crown copyright and may lead to prosecution or civil proceedings. Licence Number: 10022597

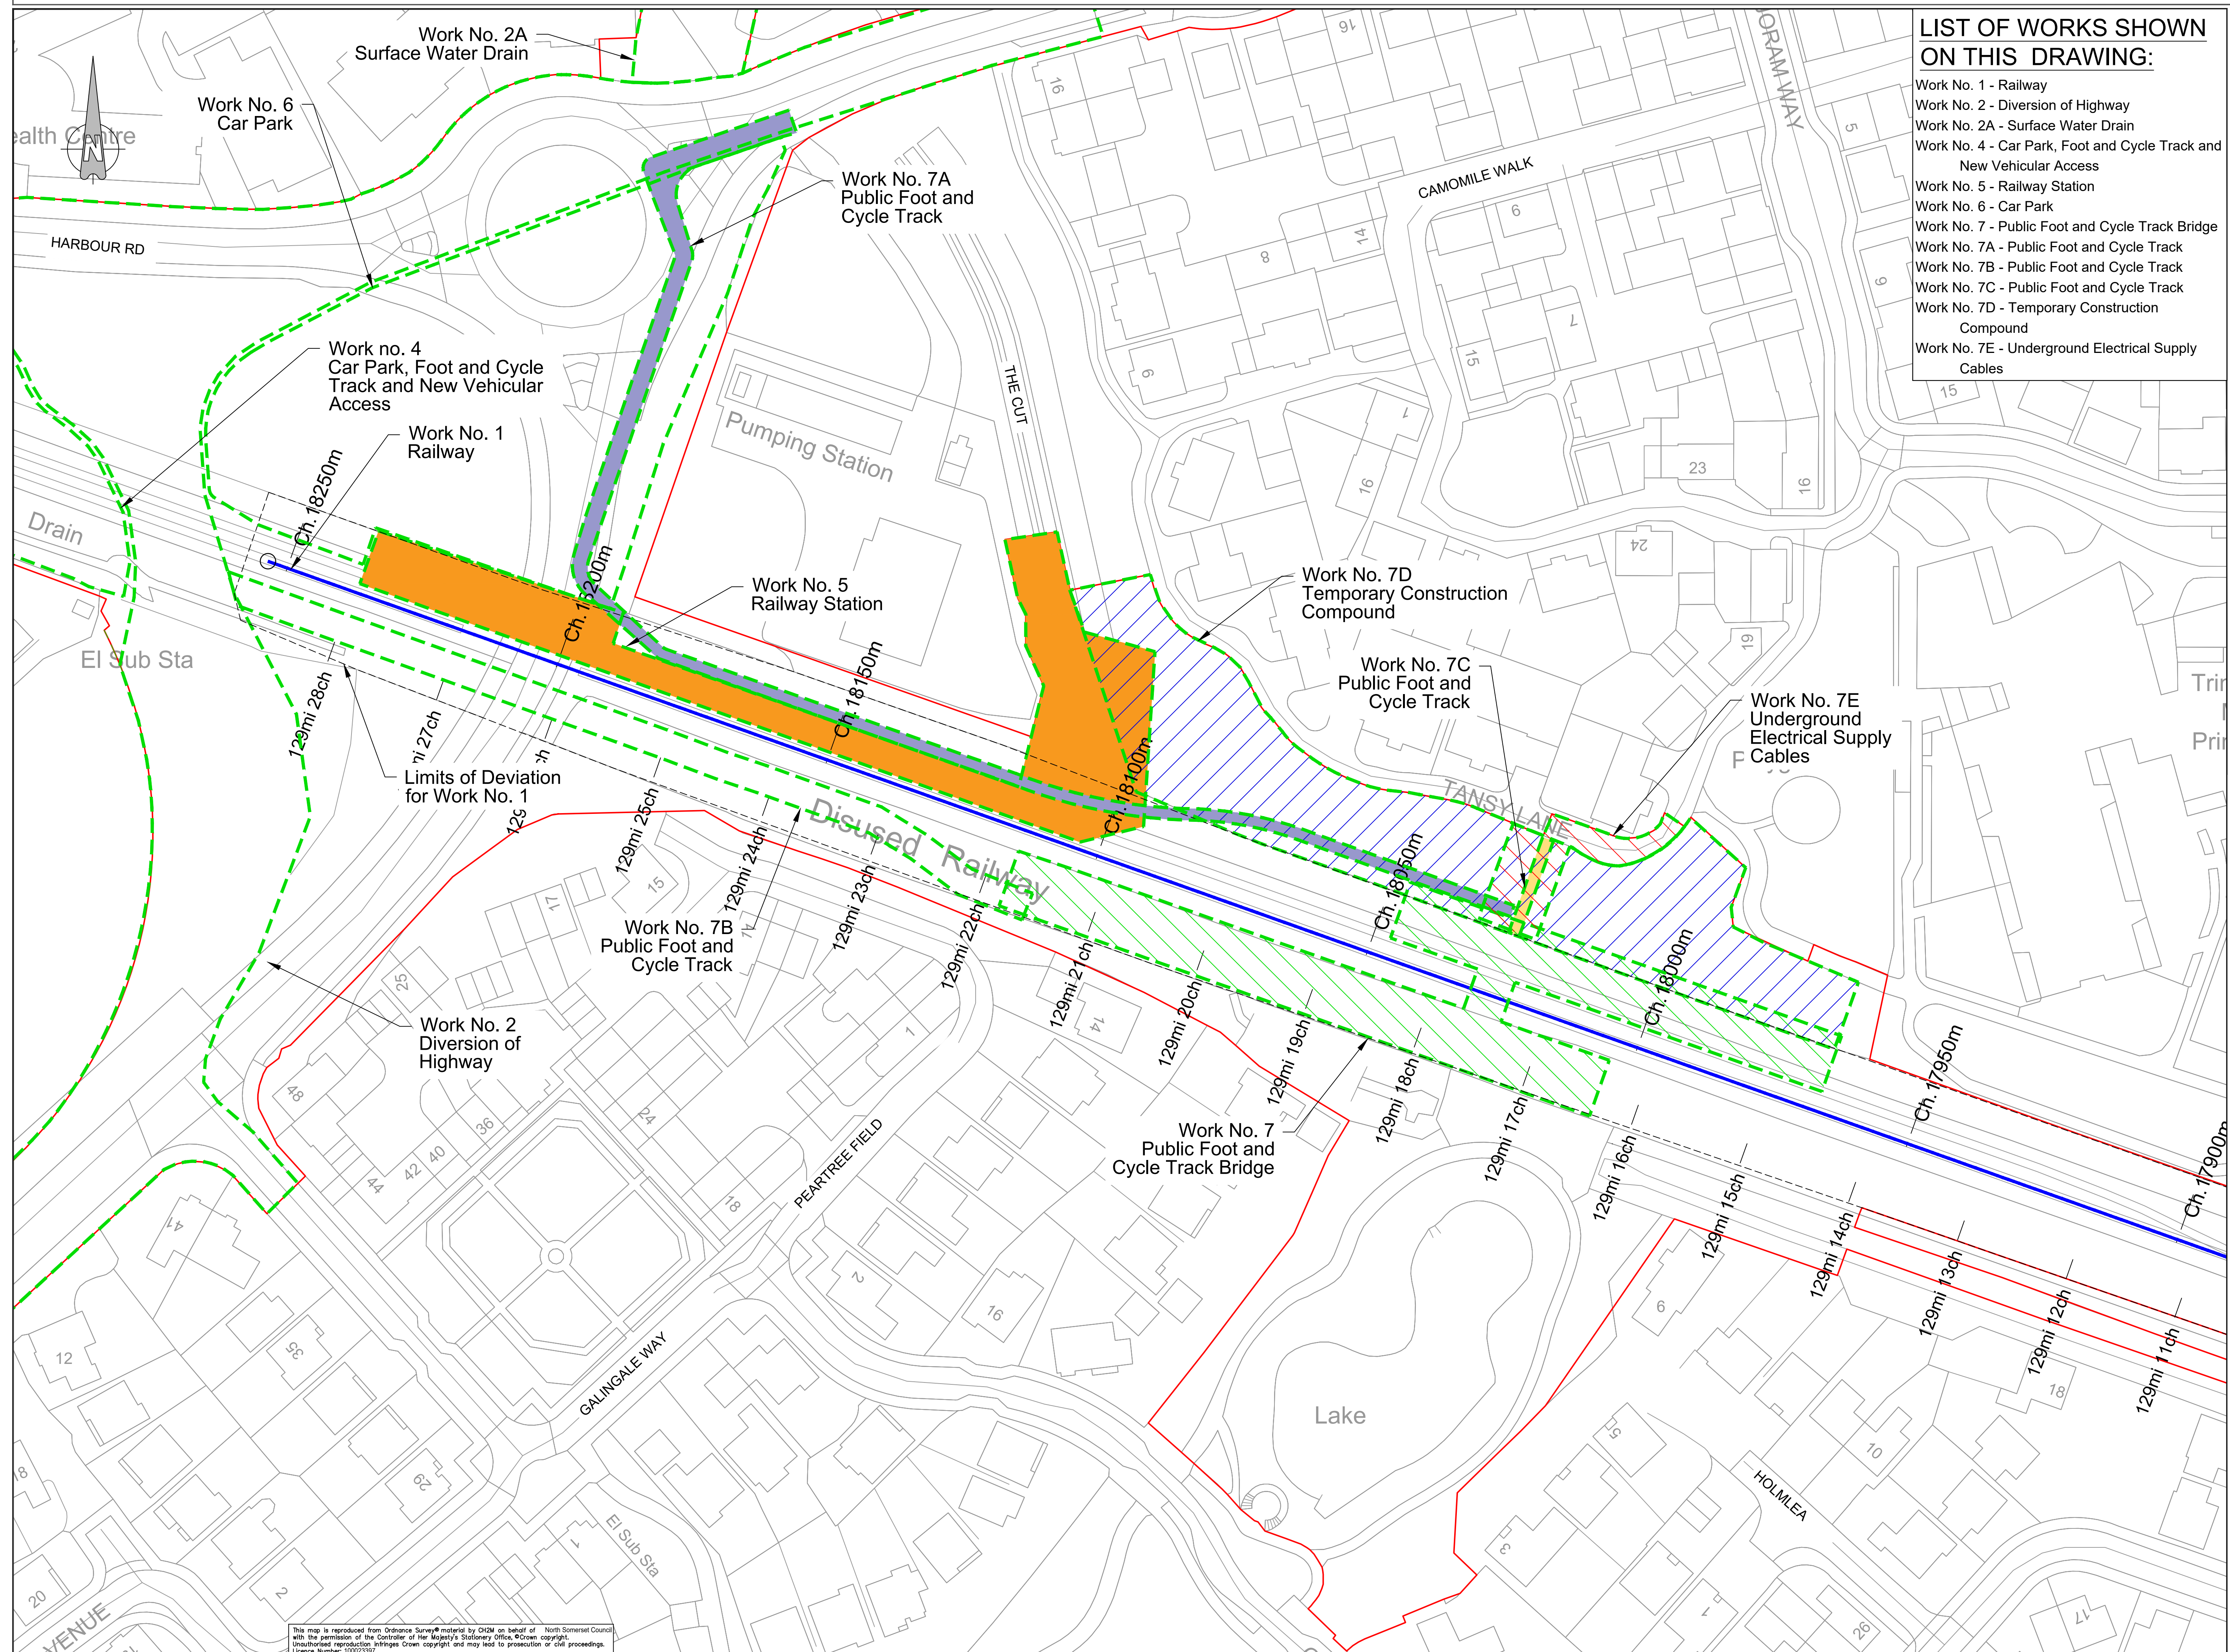

LIST OF WORKS SHOWN ON THIS DRAWING:

- Work No. 1 - Railway
- Work No. 2 - Diversion of Highway
- Work No. 2A - Surface Water Drain
- Work No. 4 - Car Park, Foot and Cycle Track and New Vehicular Access
- Work No. 5 - Railway Station
- Work No. 6 - Car Park
- Work No. 7 - Public Foot and Cycle Track Bridge
- Work No. 7A - Public Foot and Cycle Track
- Work No. 7B - Public Foot and Cycle Track
- Work No. 7C - Public Foot and Cycle Track
- Work No. 7D - Temporary Construction Compound
- Work No. 7E - Underground Electrical Supply Cables

Key:

- Order Limits
- Centreline of Work
- Limits of Deviation
- Extents of Work
- Commencement of Work
- Work No. 5
- Work No. 7
- Work No. 7A
- Work No. 7C
- Work No. 7D
- Work No. 7E

N	FG	ADL	ADL	18/12/2020
Work 110 updated				
M	FG	ADL	ADL	21/04/2021
Works descriptions updated				
L	FG	ADL	ADL	11/10/2019
Works and Red Line Updated				
K	OHP	ADL	ADL	06/08/2019
Works Updated				
J	FG	KS	ADL	31/07/2019
Culverts Updated				
I	FG	KS	ADL	30/04/2019
Works and Red Line Updated				
H	FG	KS	ADL	17/04/2019
Works Updated				
G	FG	KS	ADL	22/02/2019
Works and Red Line Updated				
F	FG	KS	ADL	09/01/2019
Works Updated				
E	FG	KS	ADL	29/11/2018
Red Line and Works Updated				
D	FG	KS	ADL	29/04/2018
Works, Title Block & Order Limits Updated				
C	FG	KS	ADL	14/05/2016
Works Updated				
B	FG	KS	ADL	23/04/2016
Order Limits Updated				
A	FG	KS	ADL	23/02/2016
First Issue				
Rev	By	Chkd	Appr'd	Date

travelwest
1 The Square Temple Quay Bristol
BS1 6DG
Tel +44 (0)117 910 2580
Fax +44 (0)117 910 2581
www.ch2m.com

ch2m

Project
THE PORTISHEAD BRANCH LINE (METROWEST PHASE 1) ORDER



Drawing
WORKS PLAN
SHEET 1A
PORTISHEAD

Drawn by: FG Date: 23/02/2016
Checked by: KS Date: 23/02/2016
Approved by: ADL Date: 23/02/2016

674946.BQ.42.01-318 N
Drawing Scale: 1:1000 @ A3

This map is reproduced from Ordnance Survey material by CH2M on behalf of North Somerset Council with the permission of the Controller of Her Majesty's Stationery Office. Crown copyright. Unauthorised reproduction infringes Crown copyright and may lead to prosecution or civil proceedings. Licence Number: 100023597


Work No. 1 - Railway
Work No. 8 - Temporary Construction Haul Road
Work No. 9 - Permanent Vehicular Compound, Road/ Rail Vehicle Access Point and Access from the Highway
Work No. 10 - Temporary Diversion of the Existing Permissive Cycle Path
Work No. 10A - Temporary Construction Compound
Work No. 10B - Temporary Construction Haul Road
Work No. 10C - Pond
Work No. 11 - Improvements to the Existing Agricultural Access
Work No. 11A - Temporary Construction Haul Road
Work No. 11B - Temporary Construction Haul Road
Work No. 12A - Temporary Construction Compound

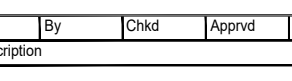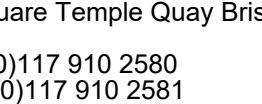N		FG	ADL	ADL	19/12/2019
Work 1's Updated					
M		FG	ADL	ADL	21/04/2020
Works descriptions updated					
L		FG	ADL	ADL	11/10/2019
Works and Red Line Updated					
K		CHP	ADL	ADL	06/08/2019
Works Updated					
J		FG	KS	ADL	31/07/2019
Cutlines Updated					
I		FG	KS	ADL	30/04/2019
Works and Red Line Updated					
H		FG	KS	ADL	17/04/2019
Works Updated					
G		FG	KS	ADL	22/02/2019
Works and Red Line Updated					
F		FG	KS	ADL	09/1/2019
Works Updated					
E		FG	KS	ADL	29/11/2018
Red Line and Works Updated					
D		FG	KS	ADL	26/04/2018
Works, Tie Back & Order Limits Updated					
C		FG	KS	ADL	14/05/2018
Works Updated					
B		FG	KS	ADL	23/04/2018
Order Limits Updated					
A		FG	KS	ADL	23/02/2018
First Issue					
Name	Idly	Chist	Approved	Date	
Description					
					
CH2M HILL 1 The Square Temple Quay Bristol BS1 6DZ Tel +44 (0)117 910 2580 Fax +44 (0)117 910 2581 www.ch2m.com					
					
Project THE PORTISHEAD BRANCH LINE (METROWEST PHASE 1) ORDER					
Drawing WORKS PLAN SHEET 2 SHEEPWAY					
Drawn by:	FG			Date:	23/02/2018
Checked by:	KS			Date:	23/02/2018
Approved by:	ADL			Date:	23/02/2018
Drawing No. 674946.BQ.42.01-302 N					
Drawing Date: 1:2500 @ A3					

~~out Line For Continuation See Sheet 2a~~

Cut Line For Continuation See Sheet 3

Cut Line For Continuation See Sheet 2b

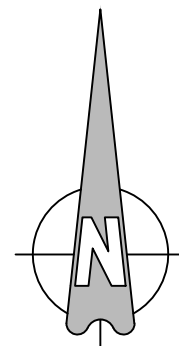

Work No. 12A
Temporary
Construction
Compound

	Key:
--	------

Order Limits

Extents of Work

Cut Line For Continuation See Sheet 3

N	FG	ADL		18/12/2020
Work 11b updated				
M	FG	ADL		21/04/2020
Works descriptions updated				
L	FG	ADL		11/10/2019
Works and Review Line Updated				
K	CHP	ADL		06/09/2019
Works Updated				
J		KS	ADL	31/07/2019
Culivies Updated				
I	FG	KS	ADL	30/04/2019
Works and Review Line Updated				
H	FG	KS	ADL	17/06/2019
Works Updated				
G	FG	KS	ADL	22/02/2019
Works and Review Line Updated				
F	FG	KS		09/01/2019
Works Updated				
E	FG	KS		29/11/2018
Real Line and Works Updated				
D	FG	KS	ADL	28/04/2018
Works, Title Block & Order Limits Updated				
C	FG	KS		14/05/2018
Works Updated				
B	FG	KS	ADL	23/04/2018
Order Limits Updated				
A	FG	KS	ADL	23/02/2018
First Issue				

travelwest+

CH2M HILL
The Square Temple Quay Bristol
BS1 6DG
Tel +44 (0)117 910 2580
Fax +44 (0)117 910 2581
www.ch2m.com

ch2m.SM

THE PORTISHEAD BRANCH LINE
(METROWEST PHASE 1)
ORDER

WORKS PLAN
SHEET 2B
SHEEPWAY 2


by: FG	Date: 23/02/2011
ed by: KS	Date: 23/02/2011

Approved by: ADL Drawing No.	Date: 23/02/2011 Revision
---------------------------------	------------------------------


4946.BQ.42.01-320	N
-------------------	---

LIST OF WORKS SHOWN
ON THIS DRAWING:

Work No. 12A - Temporary Construction Compound

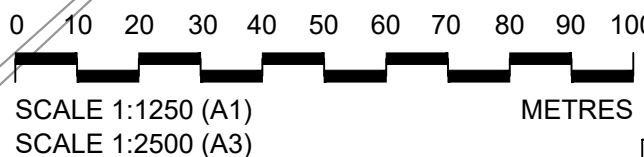

This map is reproduced from Ordnance Survey® material by CH2M on behalf of North Somerset Council with the permission of the Controller of Her Majesty's Stationery Office, ©Crown copyright. Unauthorised reproduction infringes Crown copyright and may lead to prosecution or civil proceedings. Licence Number: 100023397

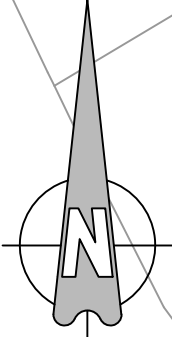

LIST OF WORKS SHOWN
ON THIS DRAWING:

- Work No. 1 - Railway
Work No. 1A - Railway
Work No. 12 - Permanent Vehicular Access
Work No. 12A - Temporary Construction
Compound
Work No. 12B - Pond & Associated Ecological
Works

Key:

- Order Limits
Centreline of
Work
Limits of
Deviation
Extents of
Work
Commencement
of Work
Termination
of Work

Cut Line For Continuation See Sheet 2

Cut Line For Continuation See Sheet 4

THE PORTBURY HUNDRED
CONSTRUCTION COMPOUND

Work No. 12B
Pond &
Associated
Ecological Works

Work No. 1
Railway

Limits of
Deviation for
Work No. 1

Limits of
Deviation for
Work No. 1A

Work No.1A
Railway

Work No. 12A
Temporary
Construction
Compound

Work No. 12
Permanent Vehicular
Access

0 10 20 30 40 50 60 70 80 90 100
SCALE 1:1250 (A1)
SCALE 1:2500 (A3)
METRES

This map is reproduced from Ordnance Survey material by CH2M on behalf of North Somerset Council with the permission of the Controller of Her Majesty's Stationery Office. Crown copyright. Unauthorised reproduction infringes Crown copyright and may lead to prosecution or civil proceedings. Licence Number: 100023597

N	FG	ADL	ADL	18/12/2020
Work 11b updated				
M	FG	ADL	ADL	21/04/2021
Works descriptions updated				
L	FG	ADL	ADL	11/10/2019
Works and Red Line Updated				
K	OHP	ADL	ADL	06/08/2019
Works Updated				
J	FG	KS	ADL	31/07/2019
Cutlines Updated				
I	FG	KS	ADL	30/04/2019
Works and Red Line Updated				
H	FG	KS	ADL	17/04/2019
Works Updated				
G	FG	KS	ADL	23/02/2019
Works and Red Line Updated				
F	FG	KS	ADL	09/01/2019
Works Updated				
E	FG	KS	ADL	29/11/2018
Red Line and Works Updated				
D	FG	KS	ADL	29/04/2018
Works, Title Block & Order Limits Updated				
C	FG	KS	ADL	14/05/2018
Works Updated				
B	FG	KS	ADL	23/04/2018
Order Limits Updated				
A	FG	KS	ADL	23/02/2018
First Issue				
Rev	By	Chd	Appr'd	Date
Description				

travelwest


CH2M HILL
1 The Square Temple Quay Bristol
BS1 6DG
Tel +44 (0)117 910 2580
Fax +44 (0)117 910 2581
www.ch2m.com

ch2m

THE PORTISHEAD BRANCH LINE
(METROWEST PHASE 1)
ORDER

WORKS PLAN
SHEET 3
OLD PORTBURY STATION

Drawn by: FG Date: 23/02/2018
Checked by: KS Date: 23/02/2018
Approved by: ADL Date: 23/02/2018
674946.BQ.42.01-303 N
Drawing Scale: 1:2500 @ A3

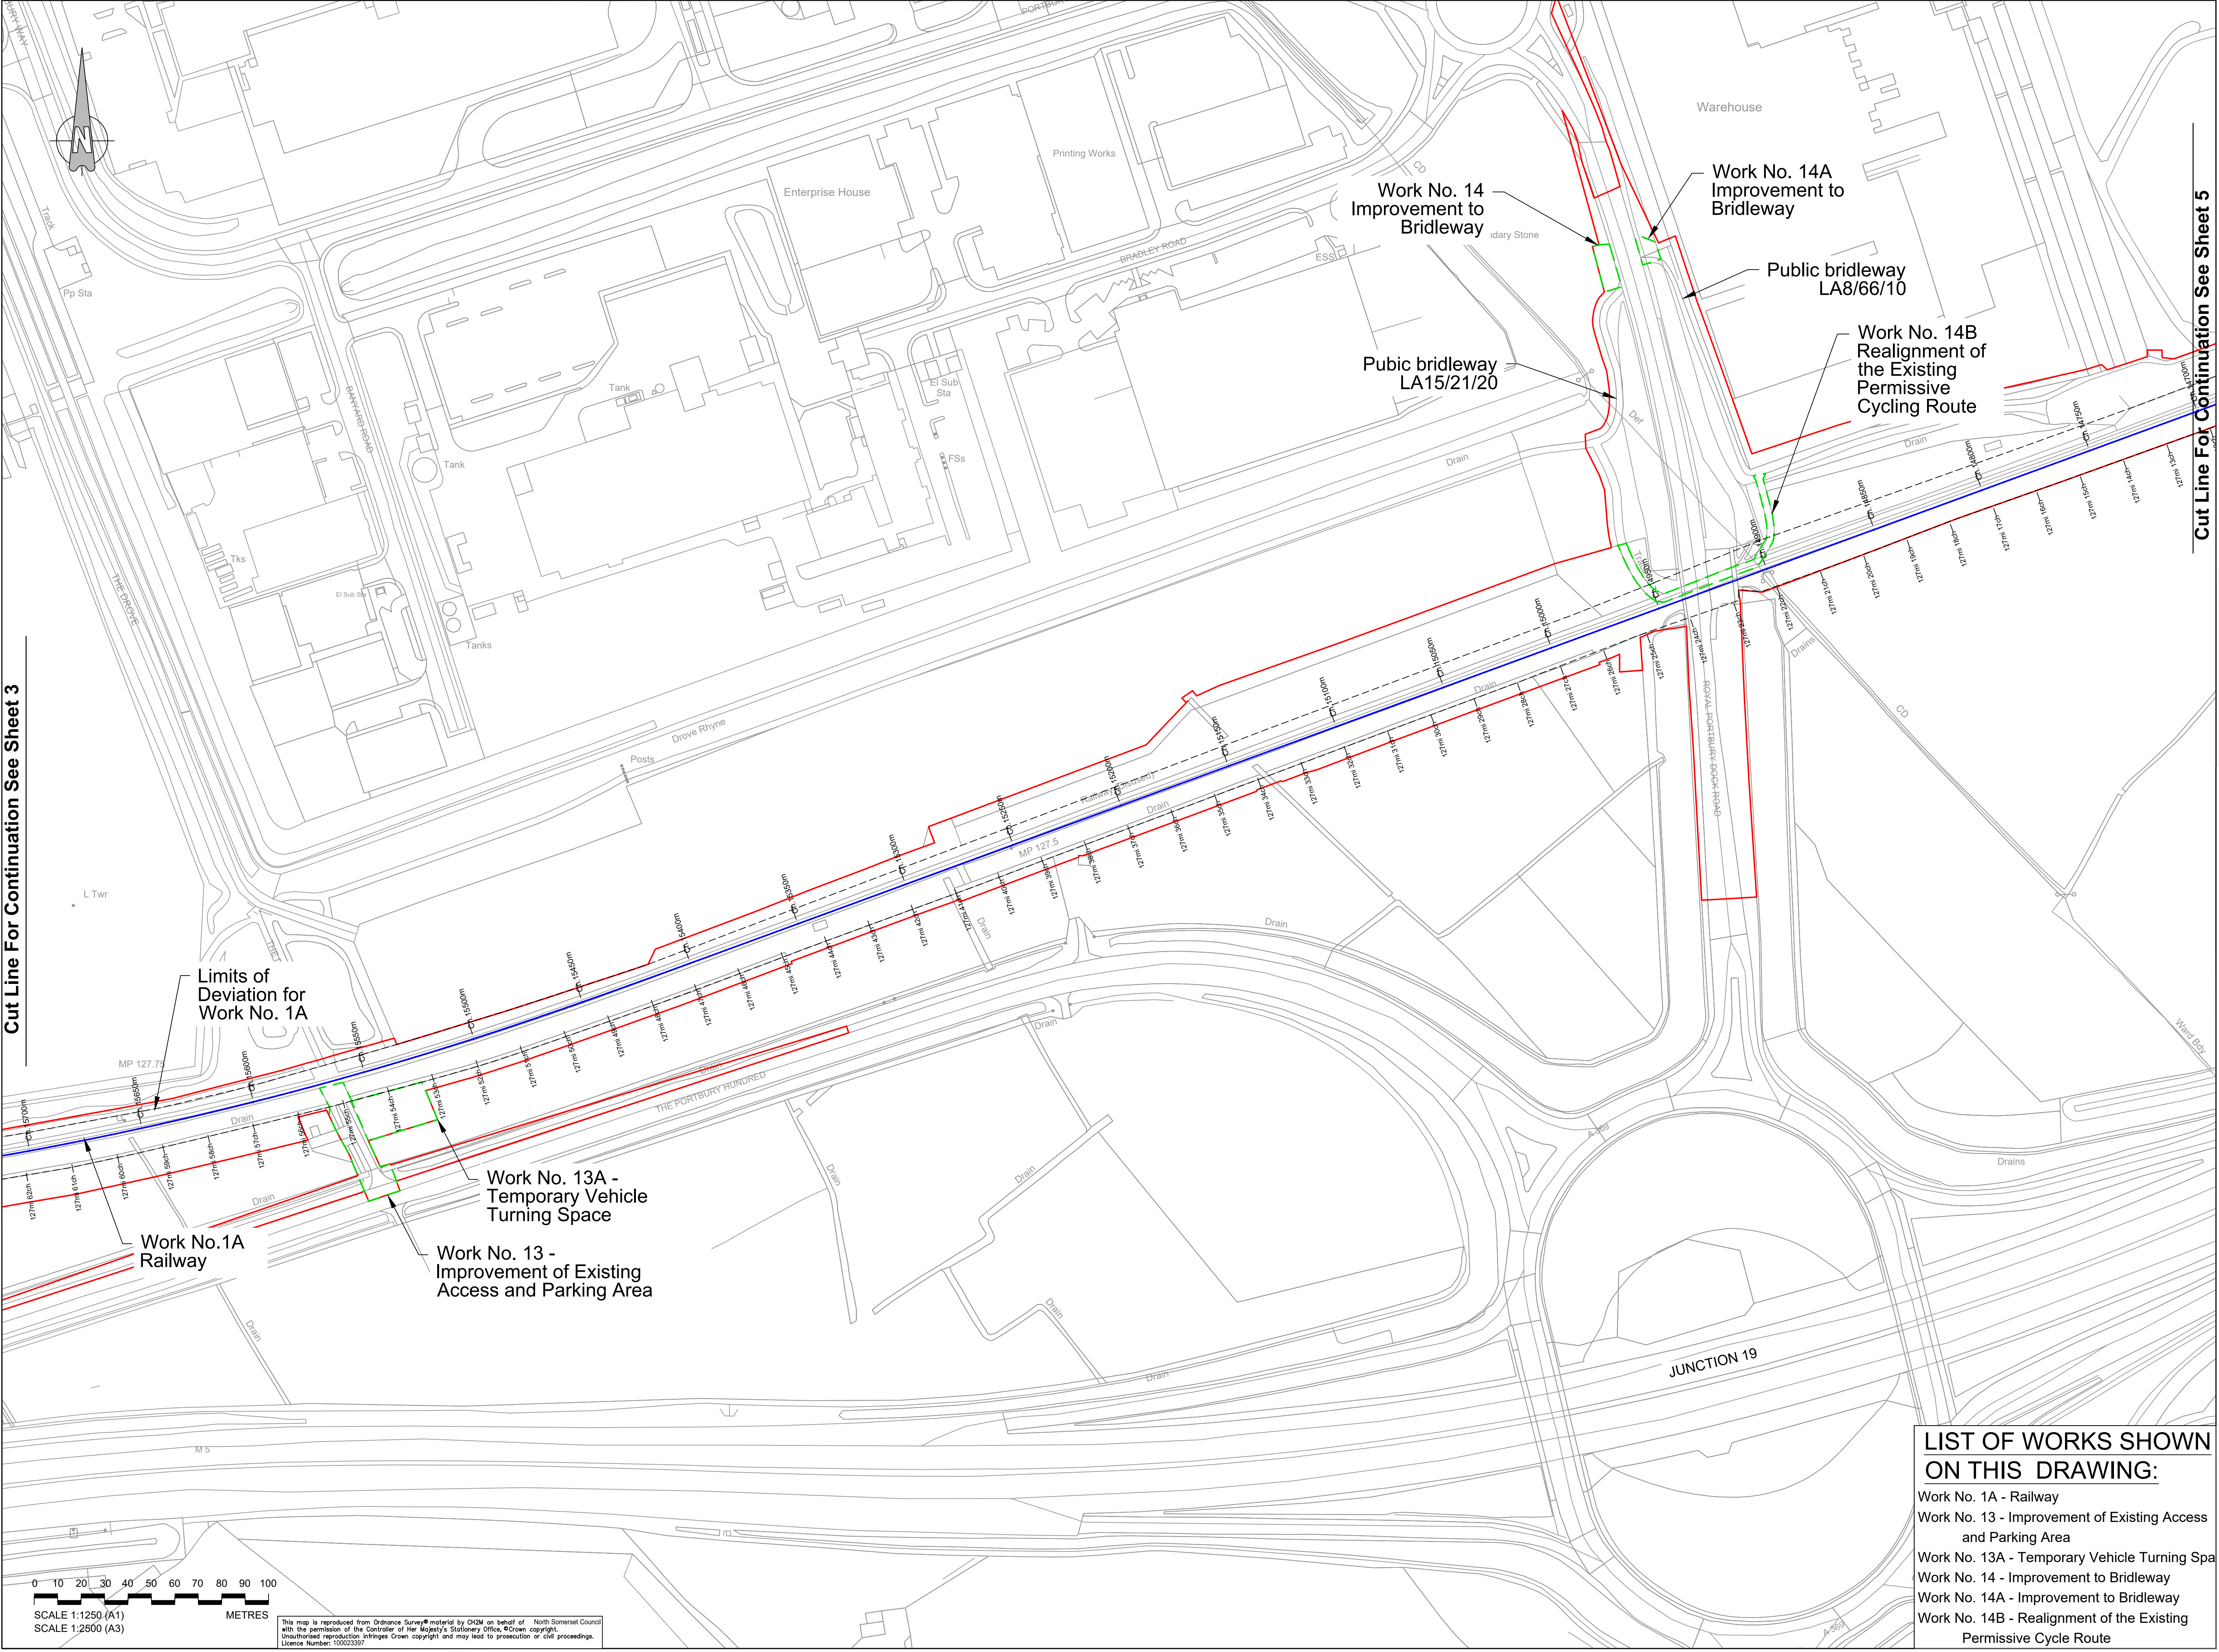


Key:

- Order Limits
- Centreline of Work
- Limits of Deviation
- Extents of Work

Cut Line For Continuation See Sheet 3

Cut Line For Continuation See Sheet 5

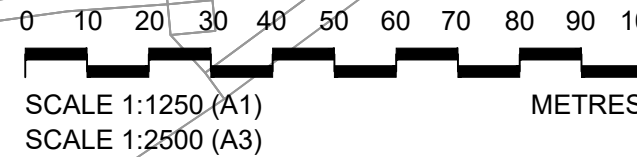

This map is reproduced from Ordnance Survey material by CH2M on behalf of North Somerset Council with the permission of the Controller of Her Majesty's Stationery Office. Crown copyright. Unauthorised reproduction infringes Crown copyright and may lead to prosecution or civil proceedings. Licence Number: 10022557

LIST OF WORKS SHOWN ON THIS DRAWING:

- Work No. 1A - Railway
- Work No. 13 - Improvement of Existing Access and Parking Area
- Work No. 13A - Temporary Vehicle Turning Space
- Work No. 14 - Improvement to Bridleway
- Work No. 14A - Improvement to Bridleway
- Work No. 14B - Realignment of the Existing Permissive Cycle Route

N	FG	ADL	ADL	18/12/2020
Work 11b updated				
M	FG	ADL	ADL	21/04/2021
Works descriptions updated				
L	FG	ADL	ADL	11/10/2019
Works and Red Line Updated				
K	ONP	ADL	ADL	06/08/2019
Works Updated				
J	FG	KS	ADL	31/07/2019
Culverts Updated				
I	FG	KS	ADL	30/04/2019
Works and Red Line Updated				
H	FG	KS	ADL	17/04/2019
Works Updated				
G	FG	KS	ADL	22/02/2019
Works and Red Line Updated				
F	FG	KS	ADL	09/01/2019
Works Updated				
E	FG	KS	ADL	28/11/2018
Red Line and Works Updated				
D	FG	KS	ADL	28/04/2018
Works, Title Block & Order Limits Updated				
C	FG	KS	ADL	14/05/2018
Works Updated				
B	FG	KS	ADL	23/04/2018
Order Limits Updated				
A	FG	KS	ADL	23/02/2018
First Issue				
Rev	By	Chd	Appr	Date
Description				

travelwest

CH2M HILL
1 The Square Temple Quay Bristol
BS1 6DG
Tel +44 (0)117 910 2580
Fax +44 (0)117 910 2581
www.ch2m.com

ch2m

Project
THE PORTISHEAD BRANCH LINE (METROWEST PHASE 1) ORDER



Working
WORKS PLAN
SHEET 4
JUNCTION 19

Drawn by: FG Date: 23/02/2018
Checked by: KS Date: 23/02/2018
Approved by: ADL Date: 23/02/2018

674946.BQ.42.01-304 N
Drawing Scale: 1:2500 @ A3

LIST OF WORKS SHOWN
ON THIS DRAWING:


- Work No. 1A - Railway
Work No. 15 - Temporary Path
Work No. 16 - Realignment of the Existing
Permissive Cycling Route
Work No. 16A - Temporary Construction
Compound
Work No. 16B - Pond & Associated
Ecological Works
Work No. 16C - Road Rail Access Point
Work No. 16D - Flood Mitigation Area
Work No. 17 - Temporary Construction
Compound
Work No. 18 - Bridleway
Work No. 19 - Instillation of New and Alteration of
Existing Railway Signal Equipment,
Troughs and Cables

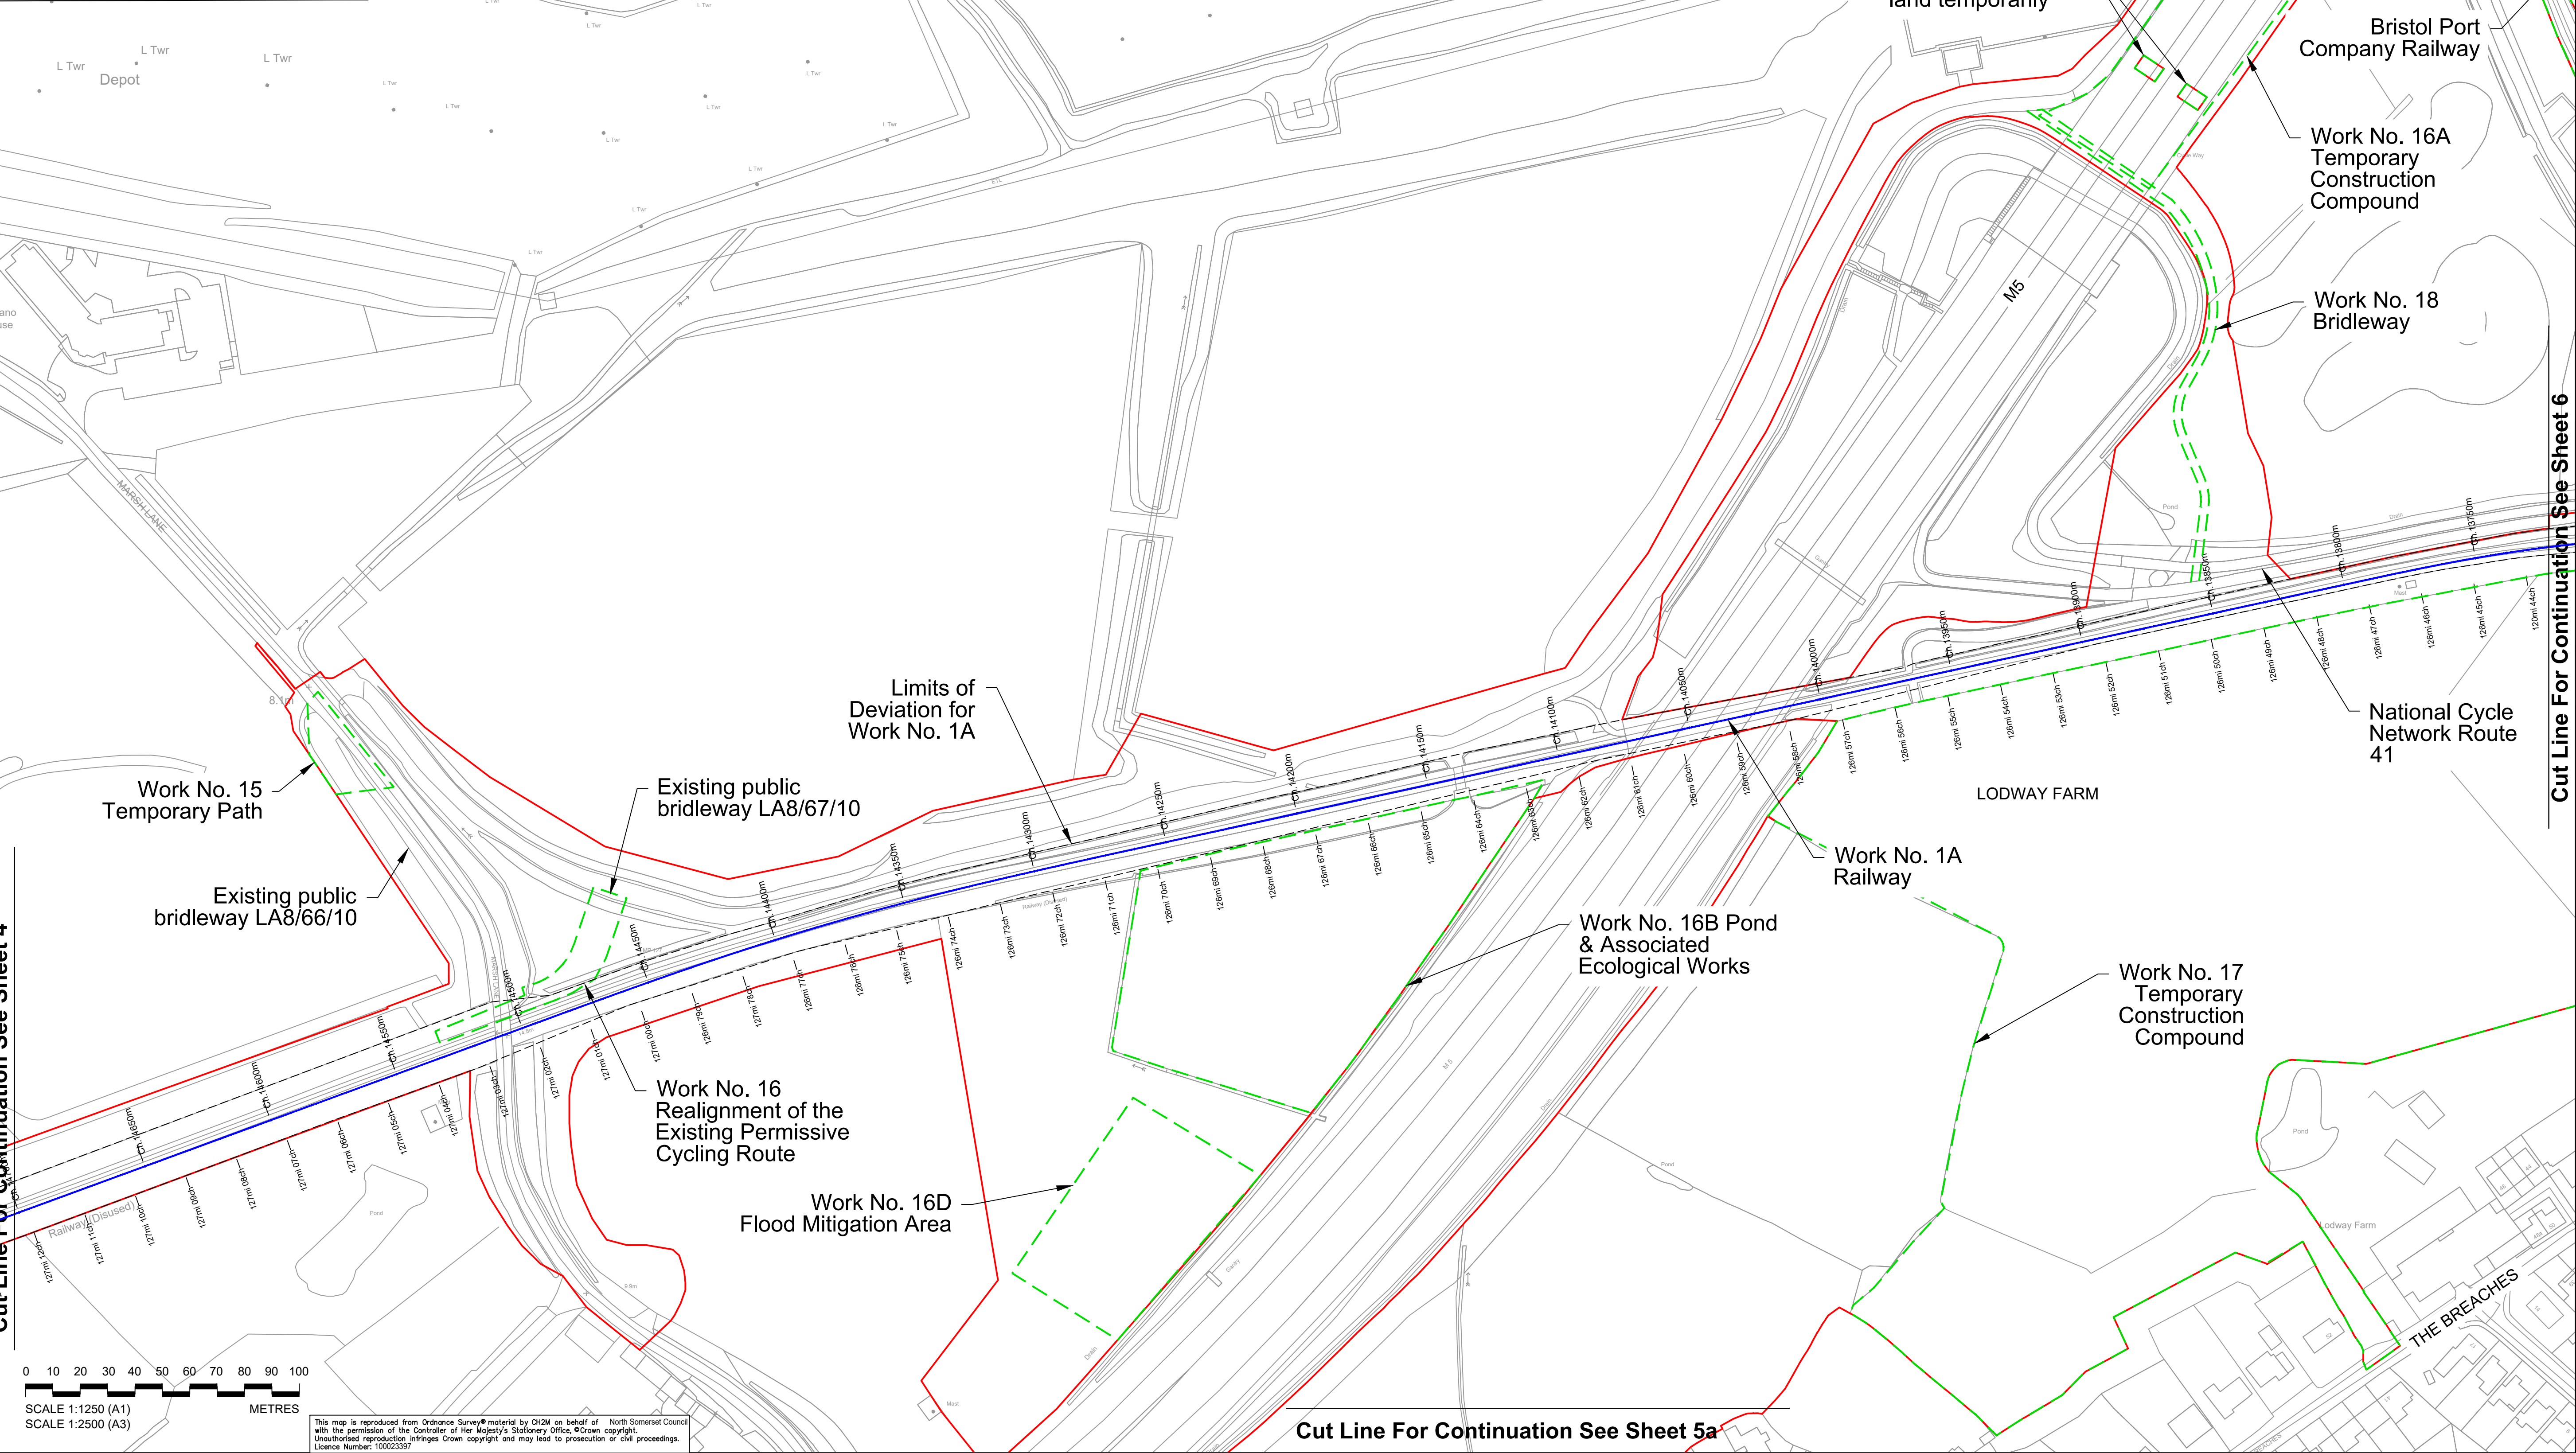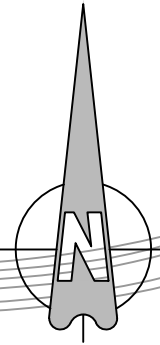

Key:

- Order Limits
Centreline of Work
Limits of Deviation
Extents of Work

N(1)	FG	ADL	ADL	18/12/2020
Work 11b updated				
N	OHP	ADL	ADL	22/10/2020
Work No. 17 Temporary Construction Compound area amended to match ecological mitigation				
M	FG	ADL	ADL	21/04/2020
Works descriptions updated				
L	FG	ADL	ADL	11/10/2019
Works and Red Line Updated				
K	OHP	ADL	ADL	06/08/2019
Works Updated				
J	FG	KS	ADL	31/07/2019
Culverts Updated				
I	FG	KS	ADL	30/04/2019
Works and Red Line Updated				
H	FG	KS	ADL	17/04/2019
Works Updated				
G	FG	KS	ADL	22/02/2019
Works and Red Line Updated				
F	FG	KS	ADL	09/01/2019
Works Updated				
E	FG	KS	ADL	28/11/2018
Red Line and Works Updated				
D	FG	KS	ADL	28/04/2018
Works, Title Block & Order Limits Updated				
C	FG	KS	ADL	14/05/2018
Works Updated				
B	FG	KS	ADL	23/04/2018
Order Limits Updated				
A	FG	KS	ADL	23/02/2018
First Issue				
Drawn	By	Checked	Approved	Date
travelwest				
CH2M HILL				
1 The Square Temple Quay Bristol				
BS1 6DG				
Tel +44 (0)117 910 2580				
Fax +44 (0)117 910 2581				
www.ch2m.com				
ch2m				
Project				
THE PORTISHEAD BRANCH LINE (METROWEST PHASE 1) ORDER				
Drawing				
WORKS PLAN				
SHEET 5				
M5 OVERBRIDGE				
Drawn by	FG	Drawn	23/02/2018	
Checked by	KS	Checked	23/02/2018	
Approved by	ADL	Approved	23/02/2018	
674946.BQ.42.01-305 N(1)				
Drawing Scale: 1:2500 @ A3				

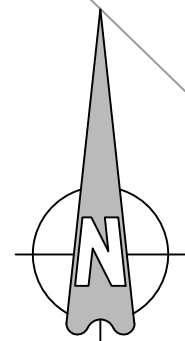

Cut Line For Continuation See Sheet 5

Easton-in-Gordano

Order Limits

N	FG	ADL	ADL	18/10/2019
Work 110 updated				
M	FG	ADL	ADL	21/04/2020
Works descriptions updated				
L	FG	ADL	ADL	11/10/2019
Works and Res Line Updated				
K	OnP	ADL	ADL	06/06/2019
Works Updated				
J	FG	KS	ADL	31/07/2019
Culines Updated				
I	FG	KS	ADL	30/04/2019
Works and Res Line Updated				
H	FG	KS	ADL	17/04/2019
Works Updated				
G	FG	KS	ADL	22/02/2019
Works and Res Line Updated				
F	FG	KS	ADL	09/01/2019
Works Updated				
E	FG	KS	ADL	28/11/2018
Res Line and Works Updated				
D	FG	KS	ADL	28/04/2018
Works, Tile Block & Order Limits Updated				
C	FG	KS	ADL	14/05/2018
Works Updated				
B	FG	KS	ADL	23/04/2018
Order Limits Updated				
A	FG	KS	ADL	23/02/2018
First Issue				

travelwest 
Bath & North East Somerset, Bristol, North Somerset & South Gloucestershire

CH2M HILL
1 The Square Temple Quay Bristol
BS1 6DG
Tel +44 (0)117 910 2580
Fax +44 (0)117 910 2581
www.ch2m.com

ch2m:

Project
THE PORTISHEAD BRANCH LINE
(METROWEST PHASE 1)
ORDER

Drawing

WORKS PLAN
SHEET 5A
EASTON-IN-GORDANO


Drawn by: FG	Date: 23/02/20
Checked by: KS	Date: 23/02/20
Approved by: ADL	Date: 23/02/20

Drawing No.	Revision
674946.BQ.42.01-321	N
Drawing Scale: 1:2500 @ A3	



SCALE 1:1250 (A1) METRES
SCALE 1:2500 (A3)

This map is reproduced from Ordnance Survey material by CH2M on behalf of North Somerset Council with the permission of the Controller of Her Majesty's Stationery Office, Crown copyright. Unauthorised reproduction infringes Crown copyright and may lead to prosecution or civil proceedings. Licence Number: 100023307

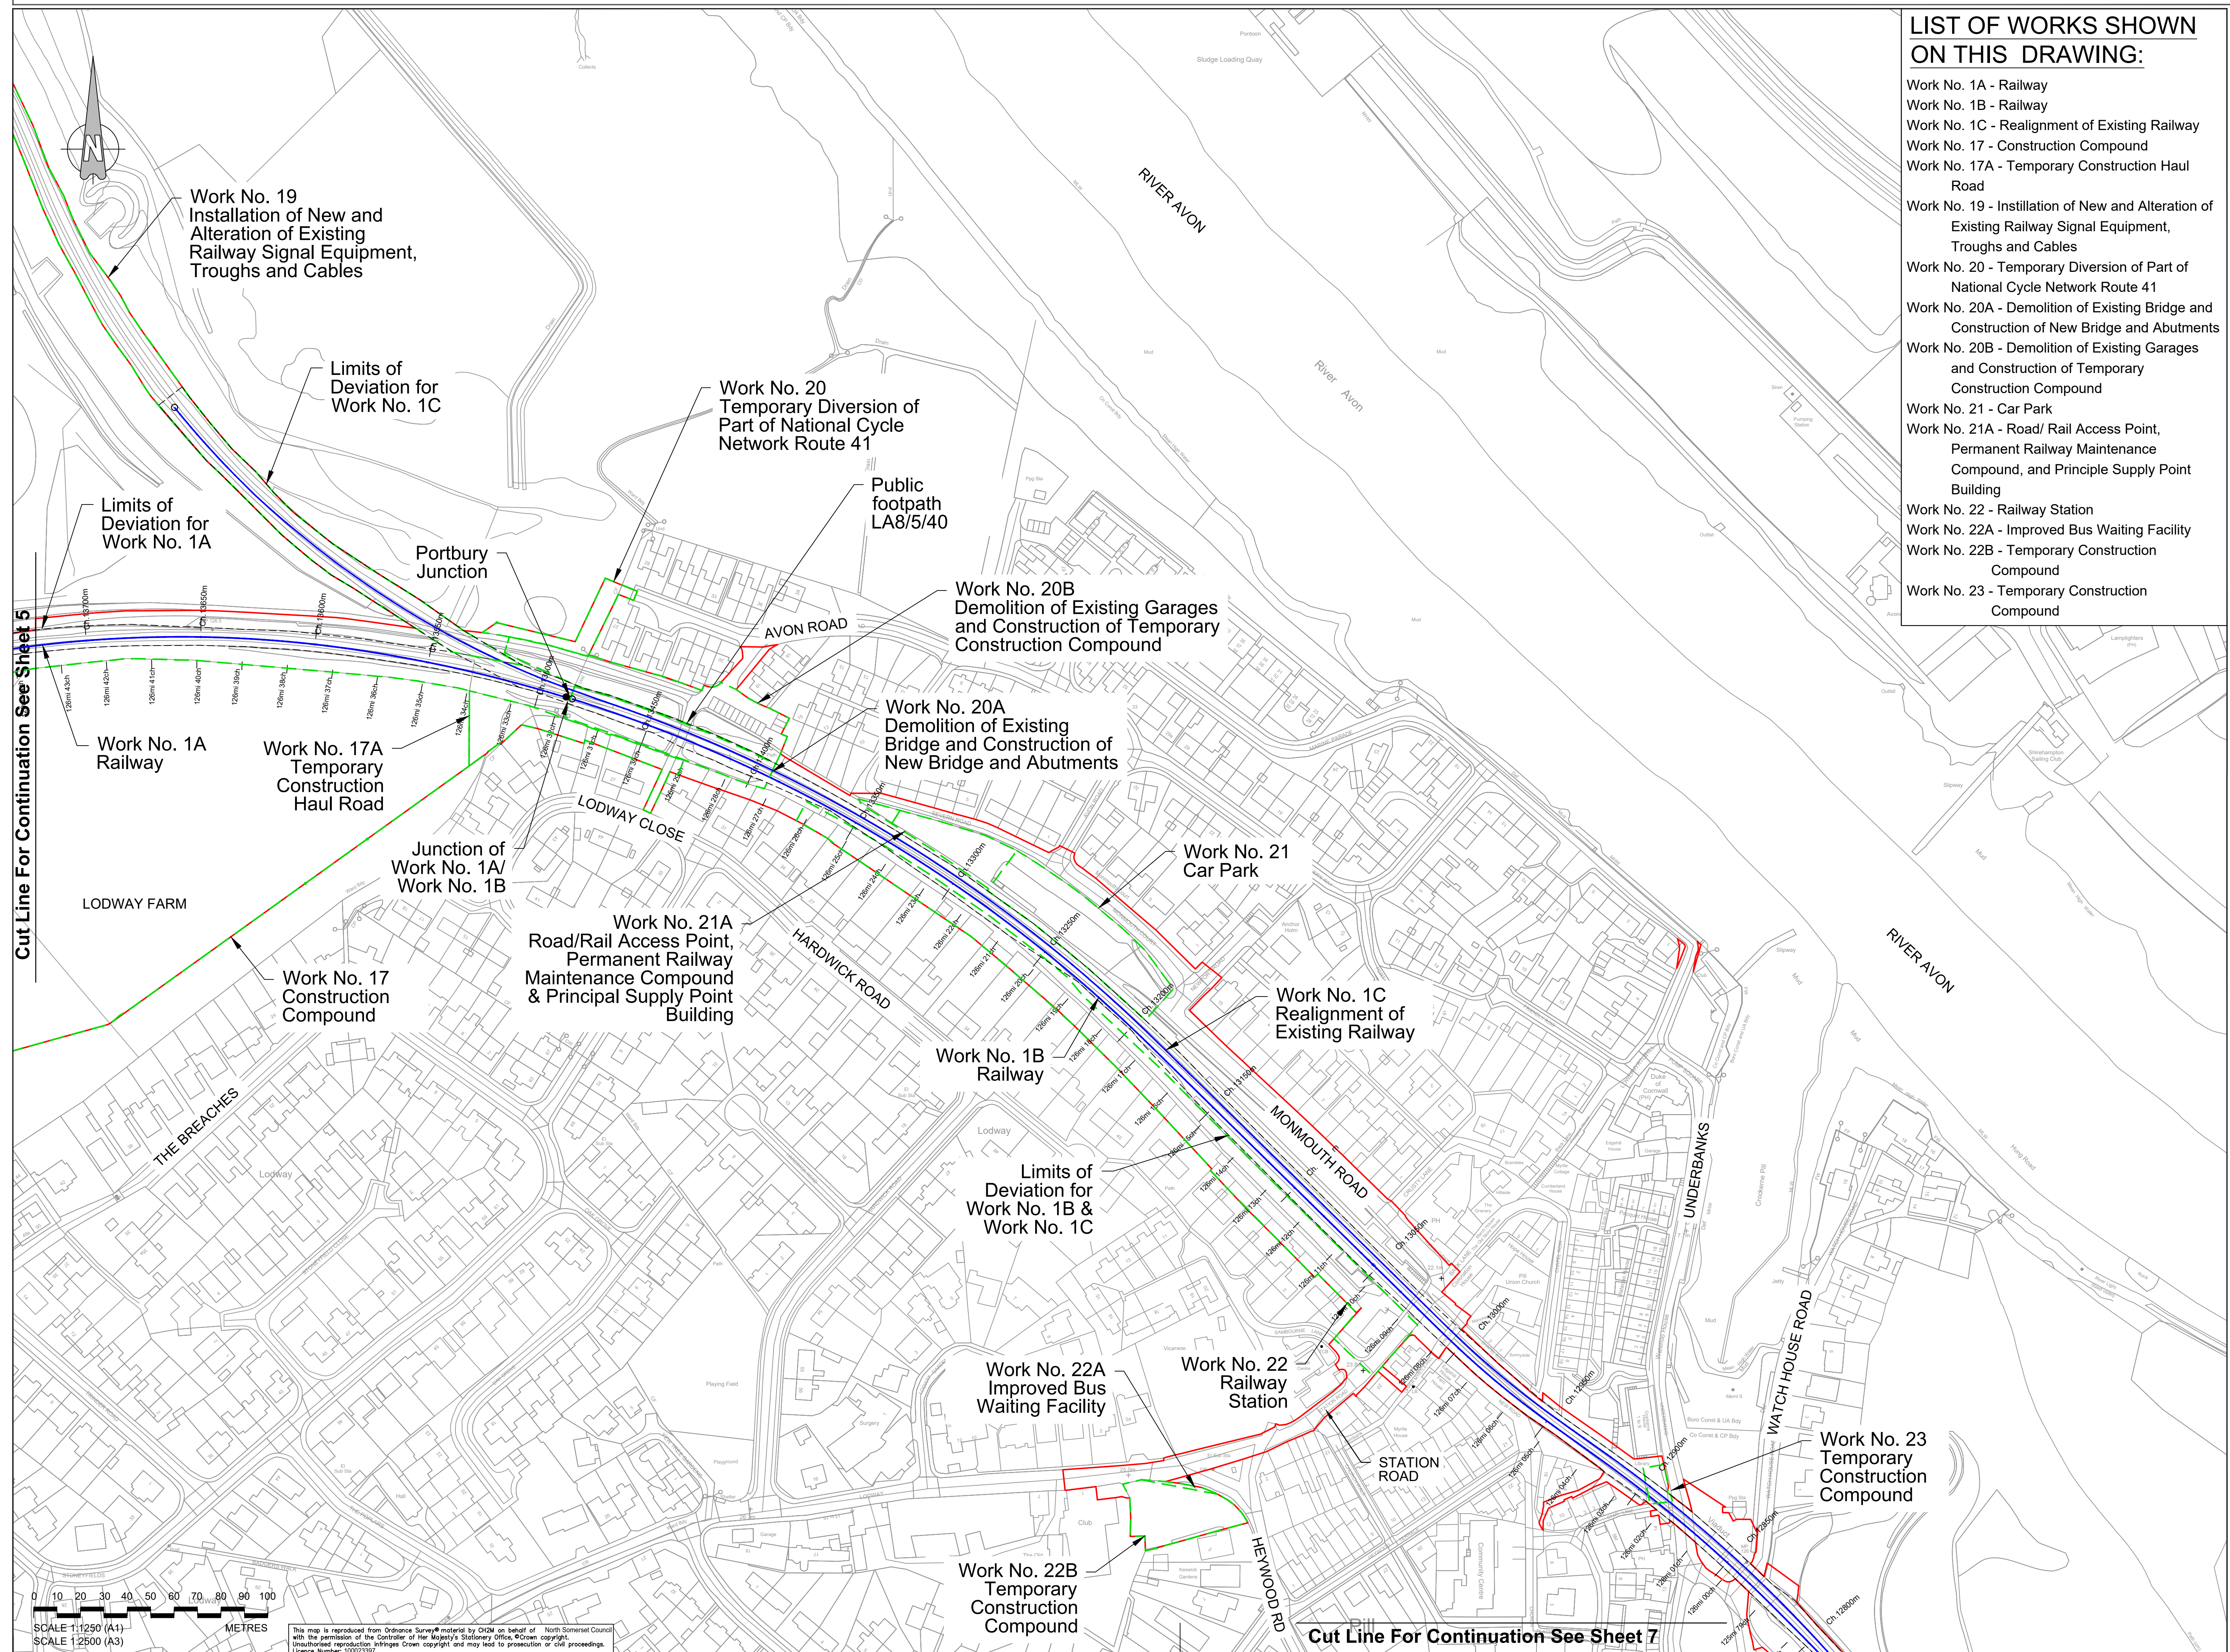

**LIST OF WORKS SHOWN
ON THIS DRAWING:**

- Work No. 1A - Railway
- Work No. 1B - Railway
- Work No. 1C - Realignment of Existing Railway
- Work No. 17 - Construction Compound
- Work No. 17A - Temporary Construction Haul Road
- Work No. 19 - Installation of New and Alteration of Existing Railway Signal Equipment, Troughs and Cables
- Work No. 20 - Temporary Diversion of Part of National Cycle Network Route 41
- Work No. 20A - Demolition of Existing Bridge and Construction of New Bridge and Abutments
- Work No. 20B - Demolition of Existing Garages and Construction of Temporary Construction Compound
- Work No. 21 - Car Park
- Work No. 21A - Road/ Rail Access Point, Permanent Railway Maintenance Compound, and Principle Supply Point Building
- Work No. 22 - Railway Station
- Work No. 22A - Improved Bus Waiting Facility
- Work No. 22B - Temporary Construction Compound
- Work No. 23 - Temporary Construction Compound

- Key:**
- Order Limits
 - Centreline of Work
 - Limits of Deviation
 - Extents of Work
 - Commencement of Work
 - Termination of Work

N	FG	ADL	ADL	18/12/2020
Work 11b updated				
M	FG	ADL	ADL	21/04/2021
Works descriptions updated				
L	FG	ADL	ADL	11/10/2019
Works and Red Line Updated				
K	ONP	ADL	ADL	06/08/2019
Works Updated				
J	FG	KS	ADL	31/07/2019
Culverts Updated				
I	FG	KS	ADL	30/04/2019
Works and Red Line Updated				
H	FG	KS	ADL	17/04/2019
Works Updated				
G	FG	KS	ADL	22/03/2019
Works and Red Line Updated				
F	FG	KS	ADL	09/01/2019
Works Updated				
E	FG	KS	ADL	28/11/2018
Red Line and Works Updated				
D	FG	KS	ADL	28/04/2018
Works, Title Block & Order Limits Updated				
C	FG	KS	ADL	14/05/2018
Works Updated				
B	FG	KS	ADL	23/04/2018
Order Limits Updated				
A	FG	KS	ADL	23/02/2018
First Issue				
Rev	By	Chkd	Appr'd	Date
Description				

LIST OF WORKS SHOWN
ON THIS DRAWING:

Work No. 1B - Railway
Work No. 1C - Realignment of Existing Railway

- Key:
- Order Limits
 - Centreline of Work
 - Limits of Deviation
 - Termination of Work

Cut Line For Continuation See Sheet 6

Work No. 1C
Realignment of
Existing Railway

Work No. 1B
Railway

Limits of
Deviation for
Work No. 1B &
Work No. 1C


Termination point
for Work No. 1B
and Work No. 1C

Cut Line For Continuation See Sheet 8

0 10 20 30 40 50 60 70 80 90 100
SCALE 1:1250 (A1)
SCALE 1:2500 (A3)
METRES

This map is reproduced from Ordnance Survey material by CH2M on behalf of North Somerset Council with the permission of the Controller of Her Majesty's Stationery Office, © Crown copyright. Unauthorised reproduction infringes Crown copyright and may lead to prosecution or civil proceedings. Licence Number: 10002397

N	FG	ADL	ADL	18/12/2020
Work 11b updated				
M	FG	ADL	ADL	21/04/2021
Works descriptions updated				
L	FG	ADL	ADL	11/10/2019
Works and Red Line Updated				
K	ONP	ADL	ADL	06/08/2019
Works Updated				
J	FG	KS	ADL	31/07/2019
Coffins Updated				
I	FG	KS	ADL	30/04/2019
Works and Red Line Updated				
H	FG	KS	ADL	17/04/2019
Works Updated				
G	FG	KS	ADL	22/03/2019
Works and Red Line Updated				
F	FG	KS	ADL	09/01/2019
Works Updated				
E	FG	KS	ADL	28/11/2018
Red Line and Works Updated				
D	FG	KS	ADL	28/04/2018
Works, Title Block & Order Limits Updated				
C	FG	KS	ADL	14/05/2018
Works Updated				
B	FG	KS	ADL	23/04/2018
Order Limits Updated				
A	FG	KS	ADL	23/02/2018
First Issue				
Rev	By	Chkd	Appr'd	Date
Description				

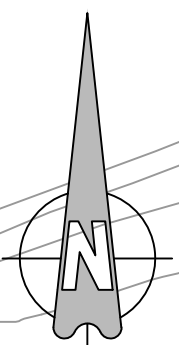

**LIST OF WORKS SHOWN
ON THIS DRAWING:**

Work No. 24 - Permanent Vehicle Compound with
a Road/ Rail Vehicle Access Point,
Permanent Accesses and Highway
Improvements
Work No. 24A - Temporary Construction
Compound

Key:
 Order Limits
 Extents of
Work

Cut Line For Continuation See Sheet 9

Work No. 24
Permanent Vehicular Compound
with a Road/ Rail Vehicle Access
Point, Permanent Accesses and
Highway Improvements

Work No. 24A
Temporary
Construction
Compound

0 10 20 30 40 50 60 70 80 90 100
SCALE 1:1250 (A1)
SCALE 1:2500 (A3)
METRES

This map is reproduced from Ordnance Survey material by CH2M on behalf of North Somerset Council with the permission of the Controller of Her Majesty's Stationery Office. Crown copyright. Unauthorised reproduction infringes Crown copyright and may lead to prosecution or civil proceedings. Licence Number: 100022357

N	FG	ADL	ADL	18/12/2020
Work 110 updated				
M	FG	ADL	ADL	21/04/2021
Works descriptions updated				
L	FG	ADL	ADL	11/10/2019
Works and Red Line Updated				
K	OHP	ADL	ADL	06/08/2019
Works Updated				
J	FG	KS	ADL	31/07/2019
Culverts Updated				
I	FG	KS	ADL	30/04/2019
Works and Red Line Updated				
H	FG	KS	ADL	17/04/2019
Works Updated				
G	FG	KS	ADL	23/02/2019
Works and Red Line Updated				
F	FG	KS	ADL	08/01/2019
Works Updated				
E	FG	KS	ADL	28/11/2018
Red Line and Works Updated				
D	FG	KS	ADL	28/04/2018
Works, Title Block & Order Limits Updated				
C	FG	KS	ADL	14/05/2016
Works Updated				
B	FG	KS	ADL	23/04/2016
Order Limits Updated				
A	FG	KS	ADL	23/02/2016
First Issue				
Drawn	By	Checked	Approved	Date

travelwest

CH2M HILL
1 The Square Temple Quay Bristol
BS1 6DG
Tel +44 (0)117 910 2580
Fax +44 (0)117 910 2581
www.ch2m.com

ch2m

Project
**THE PORTISHEAD BRANCH LINE
(METROWEST PHASE 1)
ORDER**

Drawing
**WORKS PLAN
SHEET 8
CHAPEL PILL**

Drawn by: FG Date: 23/02/2016
Checked by: KS Date: 23/02/2016
Approved by: ADL Date: 23/02/2016

674946.BQ.42.01-308 N
Drawing Scale: 1:2500 @ A3

Cut Line For Continuation See Sheet 8

Cut Line For Continuation See Sheet 10

Key:

Order Limits

N	FG	ADL	ADL	18/12/2020
Work 11b updated				
M	FG	ADL	ADL	21/04/2021
Works descriptions updated				
L	FG	ADL	ADL	11/10/2019
Works and Red Line Updated				
K	ONP	ADL	ADL	06/08/2019
Works Updated				
J	FG	KS	ADL	31/07/2019
Culverts Updated				
I	FG	KS	ADL	30/04/2019
Works and Red Line Updated				
H	FG	KS	ADL	17/04/2019
Works Updated				
G	FG	KS	ADL	22/02/2019
Works and Red Line Updated				
F	FG	KS	ADL	09/01/2019
Works Updated				
E	FG	KS	ADL	28/11/2018
Red Line and Works Updated				
D	FG	KS	ADL	28/04/2018
Works, Title Block & Order Limits Updated				
C	FG	KS	ADL	14/05/2018
Works Updated				
B	FG	KS	ADL	23/04/2018
Order Limits Updated				
A	FG	KS	ADL	23/02/2018
First Issue				
Rev	By	Chkd	Apprvd	Date
Description				



CH2M HILL
1 The Square Temple Quay Bristol
BS1 6DG
Tel +44 (0)117 910 2580
Fax +44 (0)117 910 2581
www.ch2m.com

ch2m

Project
THE PORTISHEAD BRANCH LINE (METROWEST PHASE 1) ORDER

Sheeting
**WORKS PLAN
SHEET 9
LEIGH WOODS 1**

Drawn by:	FG	Drawn:	23/02/2018
Checked by:	KS	Drawn:	23/02/2018
Approved by:	ADL	Drawn:	23/02/2018

674946.BQ.42.01-309 **N**

Drawing Scale: 1:2500 @ A3

Order Limits

	FG	ADL	ADL	16/12/20
Work To Update				
M	FG	ADL	ADL	21/04/20
Works descriptions updated				
L	FG	ADL	ADL	11/10/2019
Rocks and Red Line Updated				
K	QHP	ADL	ADL	06/06/20
Rocks Updated				
J	FG	KS	ADL	31/07/2019
Utilities Updated				
I	FG	KS	ADL	30/04/2019
Rocks and Red Line Updated				
H	FG	KS	ADL	11/04/2019
Rocks Updated				
G	FG	KS	ADL	20/02/2019
Rocks and Red Line Updated				
F	FG	KS	ADL	08/10/2019
Rocks Updated				
E	FG	KS	ADL	29/11/2018
Red Line Works Updated				
D	FG	KS	ADL	28/04/2018
Rocks, Title Block & Order Limits Updated				
C	FG	KS	ADL	14/02/2018
Rocks Updated				
B	FG	KS	ADL	23/04/2018
Order Limits Updated				
A	FG	KS	ADL	23/02/2018
Issue				
Rev	By	Chkd	Apprvd	Date
Description				



Build a House Day Network Between British Columbia and South Coast British Columbia
 (includes the Fraser Valley and West Coast)

CH2M HILL

381 60C
 The Square Temple Quay Bristol
 Tel +44 (0)117 910 2580
 Fax +44 (0)117 910 2581
www.ch2m.com



**THE PORTSHEAD BRANCH LINE
 (METROWEST PHASE 1)
 ORDER**

WORKS PLAN
SHEET 10
SANDSTONE TUNNEL

Issued By: FG Checked By: RS Drawn By: ADL Drawing No:	Date: 23/02/2020 Date: 23/02/2020 Date: 23/02/2020 Date: 23/02/2020
---	--

374946.BQ.42.01-310

Revision: 1:2500 @ A3

N

Key:

Order Limits

Cut Line For Continuation See Sheet 10

TOW PATH

Cut Line For Continuation See Sheet 11a

LEIGH WOODS

Leigh Woods
(Nature Conservancy Council)

RIVER AVON


Avon Gorge

Cut Line For Continuation See Sheet 12

0 10 20 30 40 50 60 70 80 90 100
SCALE 1:1250 (A1)
SCALE 1:2500 (A3)
METRES

This map is reproduced from Ordnance Survey® material by CH2M on behalf of North Somerset Council with the permission of the Controller of Her Majesty's Stationery Office, ©Crown copyright. Unauthorised reproduction infringes Crown copyright and may lead to prosecution or civil proceedings. Licence Number: 10002397

N	FG	ADL	ADL	16/12/2020
Work T10 updated				
M	FG	ADL	ADL	21/04/2020
Works descriptions updated				
L	FG	ADL	ADL	11/10/2019
Works and Red Line Updated				
K	OHP	ADL	ADL	06/08/2019
Works Updated				
J	FG	KS	ADL	31/07/2019
Cutlines Updated				
I	FG	KS	ADL	30/04/2019
Works and Red Line Updated				
H	FG	KS	ADL	17/04/2019
Works Updated				
G	FG	KS	ADL	22/02/2019
Works and Red Line Updated				
F	FG	KS	ADL	09/01/2019
Works Updated				
E	FG	KS	ADL	29/11/2018
Red Line and Works Updated				
D	FG	KS	ADL	28/04/2018
Works, Title Block & Order Limits Updated				
C	FG	KS	ADL	14/05/2016
Works Updated				
B	FG	KS	ADL	23/04/2016
Order Limits Updated				
A	FG	KS	ADL	23/02/2016
First Issue				
Rev	By	Chkd	Appr'd	Date
Description				
travelwest				
CH2M HILL 1 The Square Temple Quay Bristol BS1 6DG Tel +44 (0)117 910 2580 Fax +44 (0)117 910 2581 www.ch2m.com				
Project THE PORTISHEAD BRANCH LINE (METROWEST PHASE 1) ORDER				
Drawing WORKS PLAN SHEET 11 LEIGH WOODS 2				
Drawn by:	FG	Drawn:	23/02/2016	Revised:
Checked by:	KS	Drawn:	23/02/2016	
Approved by:	ADL	Drawn:	23/02/2016	
674946.BQ.42.01-311				N
Drawing Scale: 1:2500 @ A3				

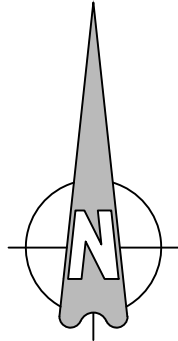

Cut Line For Continuation See Sheet 10

Cut Line For Continuation See Sheet 11

LEIGH WOODS
(Nature Conservancy Council)

Cut Line For Continuation See Sheet 11b

Key:

Order Limits

N	FG	ADL	ADL	16/12/2020
Work 11a updated				
M	FG	ADL	ADL	21/04/2020
Works descriptions updated				
L	FG	ADL	ADL	11/10/2019
Works and Red Line Updated				
K	ONP	ADL	ADL	06/08/2019
Works Updated				
J	FG	KS	ADL	31/07/2019
Culverts Updated				
I	FG	KS	ADL	30/04/2019
Works and Red Line Updated				
H	FG	KS	ADL	17/04/2019
Works Updated				
G	FG	KS	ADL	22/02/2019
Works and Red Line Updated				
F	FG	KS	ADL	09/01/2019
Works Updated				
E	FG	KS	ADL	29/11/2018
Red Line and Works Updated				
D	FG	KS	ADL	28/04/2018
Works, Title Block & Order Limits Updated				
C	FG	KS	ADL	14/05/2018
Works Updated				
B	FG	KS	ADL	23/04/2018
Order Limits Updated				
A	FG	KS	ADL	23/02/2018
First Issue				
Rev	By	Chkd	Appr'd	Date
Description				

CH2M HILL
1 The Square Temple Quay Bristol
BS1 6DG
Tel +44 (0)117 910 2580
Fax +44 (0)117 910 2581
www.ch2m.com

Project
**THE PORTISHEAD BRANCH LINE
(METROWEST PHASE 1)
ORDER**

Drawing
**WORKS PLAN
SHEET 11A
LEIGH WOODS 3**


Drawn by: FG	Date: 23/02/2018
Checked by: KS	Date: 23/02/2018
Approved by: ADL	Date: 23/02/2018

674946.BQ.42.01-322 N

Drawing Scale: 1:2500 @ A3

Holy Trinity
0 10 20 30 40 50 60 70 80 90 100
SCALE 1:1250 (A1)
SCALE 1:2500 (A3)
METRES

This map is reproduced from Ordnance Survey material by CH2M on behalf of North Somerset Council with the permission of the Controller of Her Majesty's Stationery Office. Crown copyright. Unauthorised reproduction infringes Crown copyright and may lead to prosecution or civil proceedings. Licence Number: 100022587

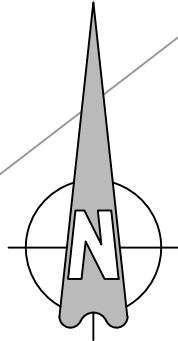

Cut Line For Continuation See Sheet 11a

Cut Line For Continuation See Sheet 11

Car Park

91.1m

Path (um)

Path (um)

Path (um)

Path (um)

Path (um)

Path (um)

Path (um)

Path (um)

Path (um)

Path (um)

Path (um)

Path (um)

Path (um)

Path (um)

Path (um)

Track

Track

Stoke
Leigh
Lodge

94.5m

109.4m

Cut Line For Continuation See Sheet 11c

LEIGH WOODS
(Nature Conservancy Council)


0 10 20 30 40 50 60 70 80 90 100
SCALE 1:1250 (A1)
SCALE 1:2500 (A3) METRES

This map is reproduced from Ordnance Survey® material by CH2M on behalf of North Somerset Council with the permission of the Controller of Her Majesty's Stationary Office. ©Crown copyright. Unauthorised reproduction infringes Crown copyright and may lead to prosecution or civil proceedings. Licence Number: 100023307

Key:

Order Limits

N	FG	ADL	ADL	16/12/2020
Work 11b updated				
M	FG	ADL	ADL	21/04/2020
Works descriptions updated				
L	FG	ADL	ADL	11/10/2019
Works and Red Line Updated				
K	OHP	ADL	ADL	06/08/2019
Works Updated				
J	FG	KS	ADL	31/07/2019
Culverts Updated				
I	FG	KS	ADL	30/04/2019
Works and Red Line Updated				
H	FG	KS	ADL	17/04/2019
Works Updated				
G	FG	KS	ADL	22/02/2019
Works and Red Line Updated				
F	FG	KS	ADL	09/01/2019
Works Updated				
E	FG	KS	ADL	29/11/2018
Red Line and Works Updated				
D	FG	KS	ADL	28/04/2018
Works, Title Block & Order Limits Updated				
Works Updated				
C	FG	KS	ADL	14/05/2016
Order Limits Updated				
B	FG	KS	ADL	23/04/2016
First Issue				
A	FG	KS	ADL	23/02/2016
Drawn By				
Checked By				
Approved By				
Date				
Description				
travelwest				
CH2M HILL				
1 The Square Temple Quay Bristol				
BS1 6DG				
Tel +44 (0)117 910 2580				
Fax +44 (0)117 910 2581				
www.ch2m.com				
ch2m				
Project				
THE PORTISHEAD BRANCH LINE				
(METROWEST PHASE 1)				
ORDER				
Drawing				
WORKS PLAN				
SHEET 11B				
LEIGH WOODS 4				
Drawn By				
Checked By				
Approved By				
Date				
Description				
674946.BQ.42.01-323				
Drawing Scale: 1:2500 @ A3				

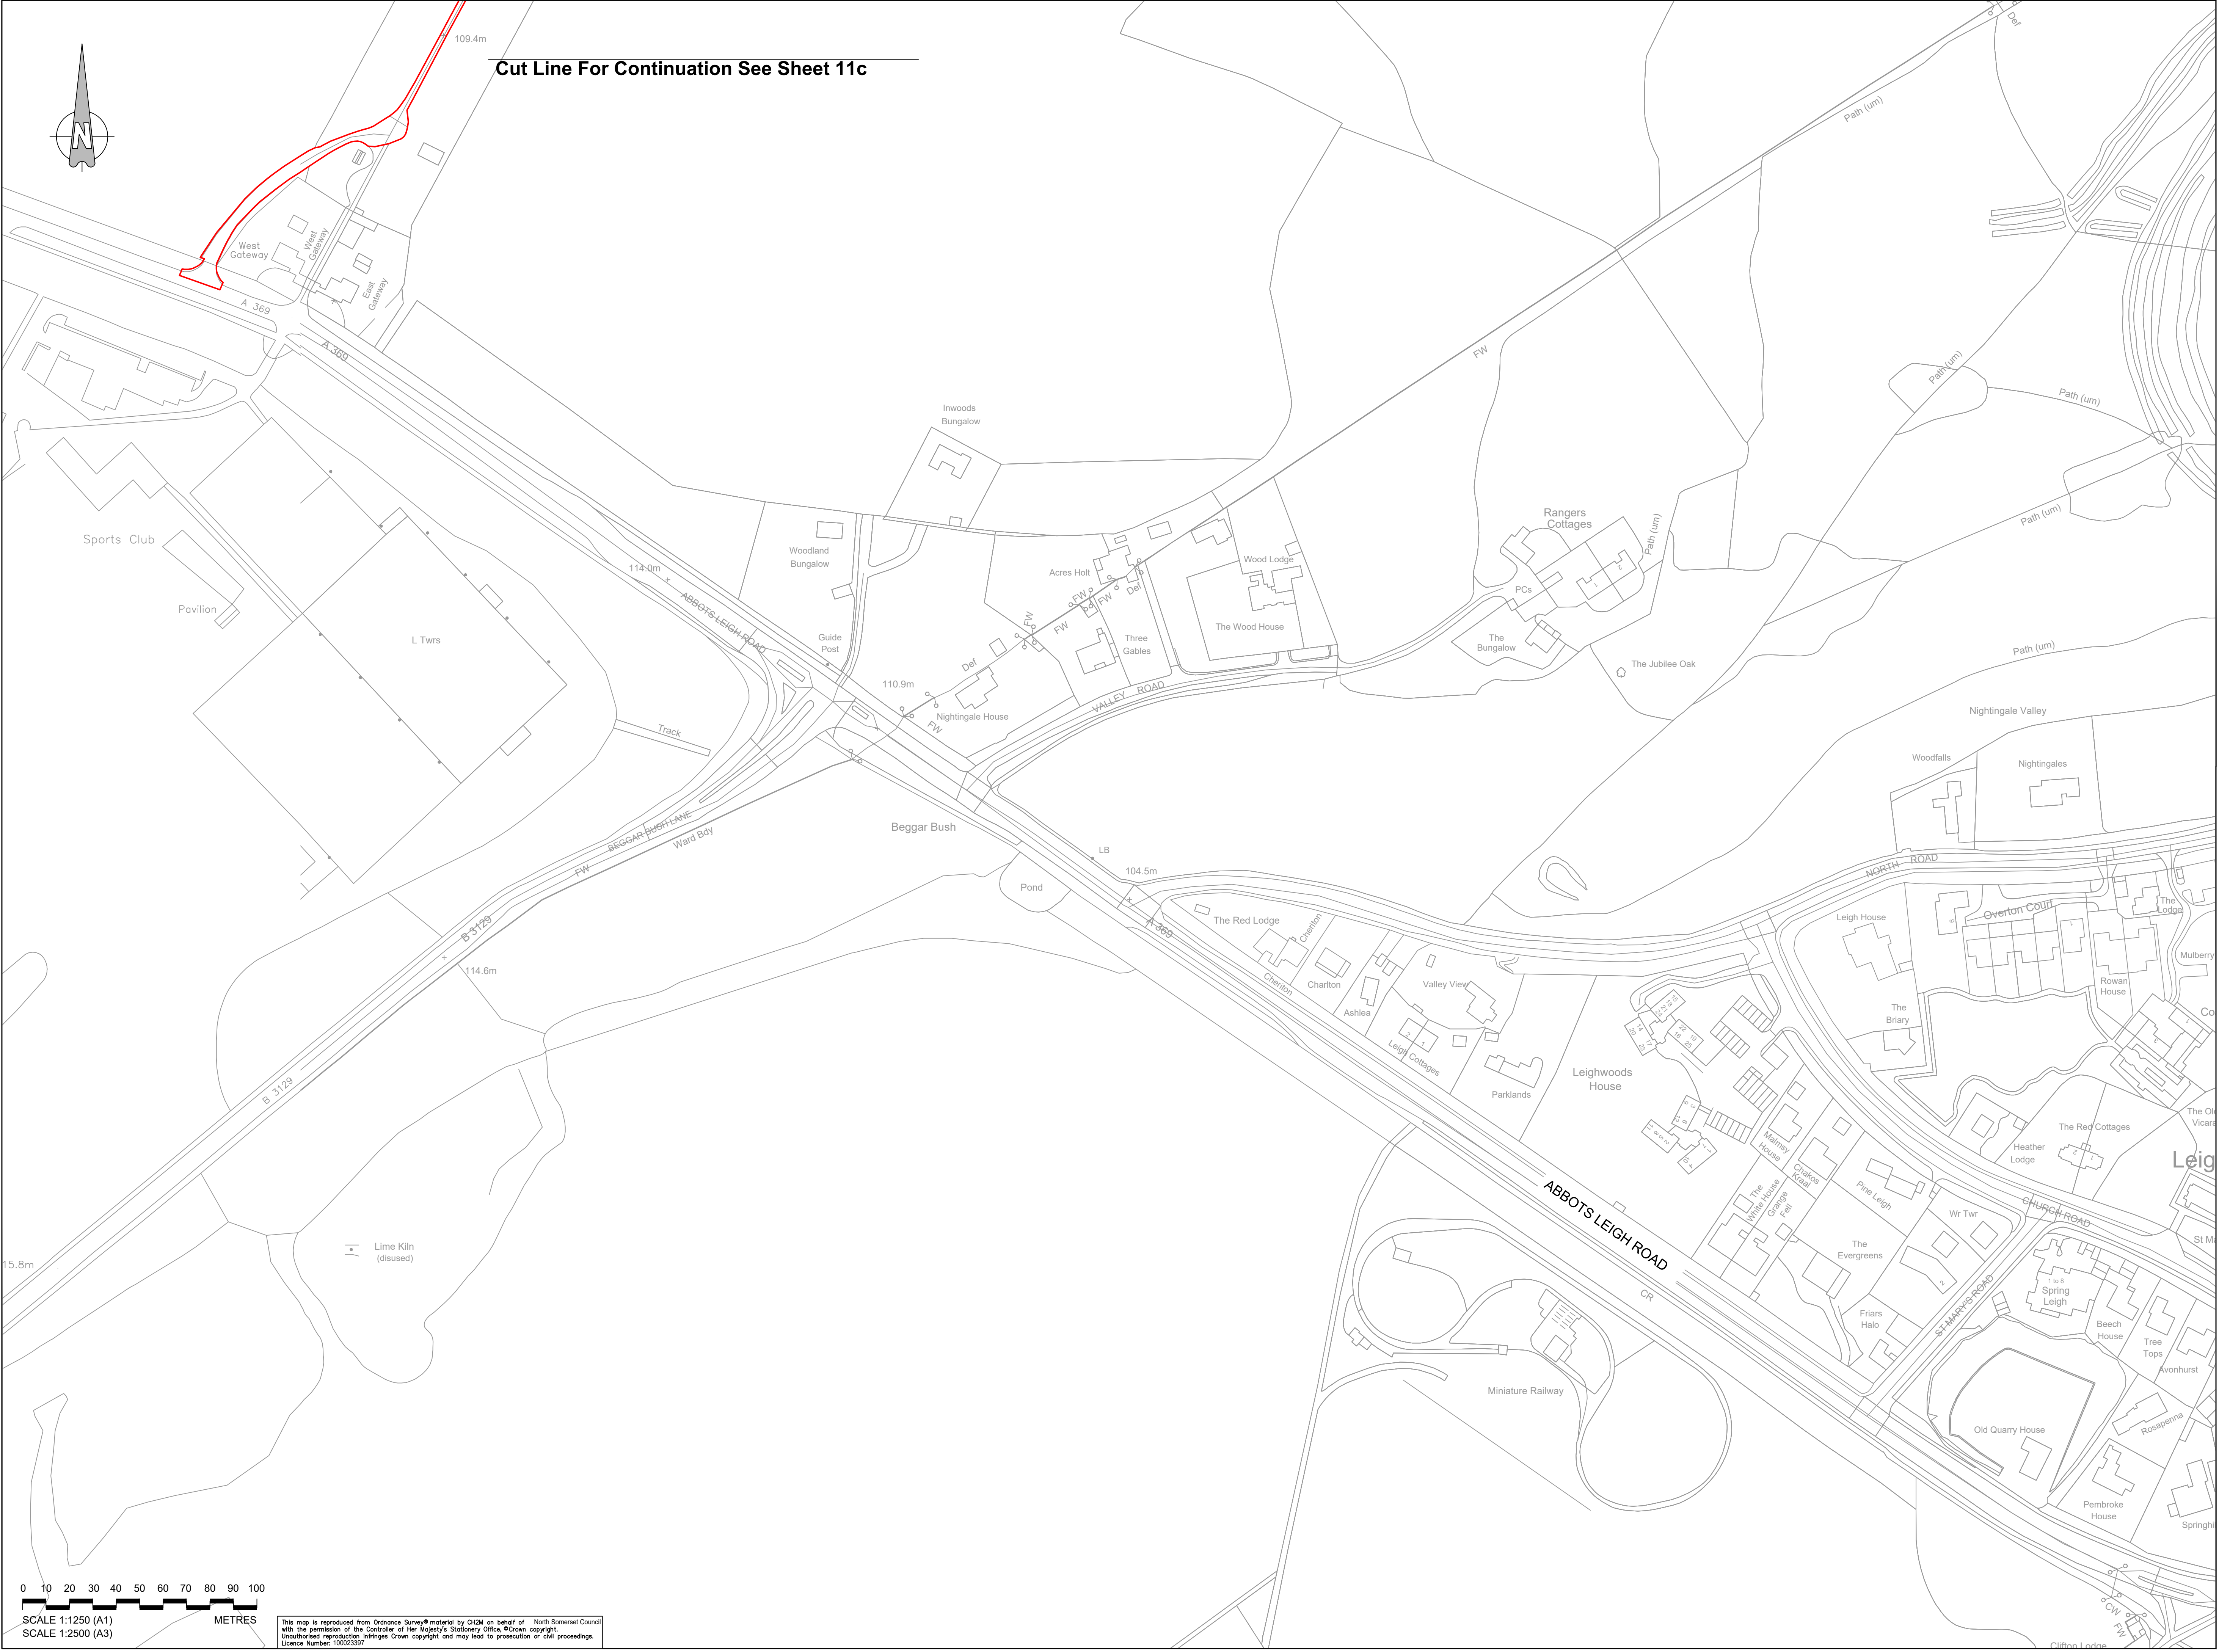

Key:

Order Limits

N	FG	ADL	ADL	16/12/2020
Work 11c updated				
M	FG	ADL	ADL	21/04/2021
Works descriptions updated				
L	FG	ADL	ADL	11/10/2019
Works and Red Line Updated				
K	ONP	ADL	ADL	06/08/2019
Works Updated				
J	FG	KS	ADL	31/07/2019
Culverts Updated				
I	FG	KS	ADL	30/04/2019
Works and Red Line Updated				
H	FG	KS	ADL	17/04/2019
Works Updated				
G	FG	KS	ADL	22/02/2019
Works and Red Line Updated				
F	FG	KS	ADL	09/01/2019
Works Updated				
E	FG	KS	ADL	29/11/2018
Red Line and Works Updated				
D	FG	KS	ADL	28/04/2018
Works, Title Block & Order Limits Updated				
C	FG	KS	ADL	14/05/2016
Works Updated				
B	FG	KS	ADL	23/04/2016
Order Limits Updated				
A	FG	KS	ADL	23/02/2016
First Issue				
Rev	By	Chkd	Appr'd	Date

travelwest

CH2M HILL

1 The Square Temple Quay Bristol

BS1 6DG

Tel +44 (0)117 910 2580

Fax +44 (0)117 910 2581

www.ch2m.com

ch2m

Project

THE PORTISHEAD BRANCH LINE (METROWEST PHASE 1) ORDER

Sheet

WORKS PLAN

SHEET 11C

ABBOTS LEIGH ROAD

Drawn by: FG Date: 23/02/2018


Checked by: KS Date: 23/02/2018

Approved by: ADL Date: 23/02/2018

674946.BQ.42.01-324 N

Drawing Scale: 1:2500 @ A3

This map is reproduced from Ordnance Survey material by CH2M on behalf of North Somerset Council with the permission of the Controller of Her Majesty's Stationery Office. Crown copyright. Unauthorised reproduction infringes Crown copyright and may lead to prosecution or civil proceedings. Licence Number: 100022597

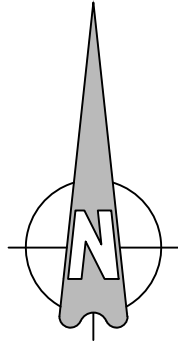

Cut Line For Continuation See Sheet 11

Work No. 25
Reconstruction of Accommodation
Bridge, Temporary Construction
Compound and Temporary Ramp
for Construction Access

Quarry Bridge
No. 2


LIST OF WORKS SHOWN
ON THIS DRAWING:

Work No. 25 - Reconstruction of Accommodation
Bridge, Temporary Construction Compound
and Temporary Ramp for Construction
Access

Key:


- Order Limits
- Extents of Work

N	FG	ADL	ADL	16/12/2020
Work 11b updated				
M	FG	ADL	ADL	21/04/2021
Works descriptions updated				
L(1)	FG	ADL	ADL	11/10/2019
Works Updated				
K	ONP	ADL	ADL	06/08/2019
Works Updated				
J	FG	KS	ADL	31/07/2019
Coffins Updated				
I	FG	KS	ADL	30/04/2019
Works and Red Line Updated				
H	FG	KS	ADL	17/04/2019
Works Updated				
G	FG	KS	ADL	22/02/2019
Works and Red Line Updated				
F	FG	KS	ADL	09/01/2019
Works Updated				
E	FG	KS	ADL	29/11/2018
Red Line and Works Updated				
D	FG	KS	ADL	28/04/2018
Works, Title Block & Order Limits Updated				
C	FG	KS	ADL	14/05/2016
Works Updated				
B	FG	KS	ADL	23/04/2016
Order Limits Updated				
A	FG	KS	ADL	23/02/2016
First Issue				
Rev	By	Chd	Appr'd	Date
travelwest				
CH2M HILL				
1 The Square Temple Quay Bristol				
BS1 6DG				
Tel +44 (0)117 910 2580				
Fax +44 (0)117 910 2581				
www.ch2m.com				
ch2m				
Project				
THE PORTISHEAD BRANCH LINE				
(METROWEST PHASE 1)				
ORDER				
Drawing				
WORKS PLAN				
SHEET 12				
CLIFTON TUNNEL No. 2				
Drawn by: FG Date: 23/02/2016				
Checked by: KS Date: 23/02/2016				
Approved by: ADL Date: 23/02/2016				
674946.BQ.42.01-312 N				
Drawing Scale: 1:2500 @ A3				

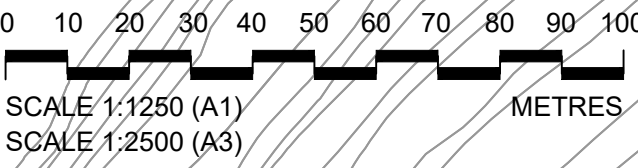

This map is reproduced from Ordnance Survey material by CH2M on behalf of North Somerset Council with the permission of the Controller of Her Majesty's Stationery Office. Crown copyright. Unauthorised reproduction infringes Crown copyright and may lead to prosecution or civil proceedings. Licence Number: 10022597

Cut Line For Continuation See Sheet 13

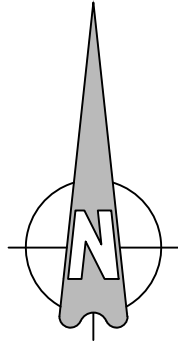

Cut Line For Continuation See Sheet 12

TOW PATH

Clifton Observatory

RIVER AVON

LEIGHWOODS
(Nature Conservancy Council)

CLIFTON

HOTWELL ROAD

Cut Line For Continuation See Sheet 14

0 10 20 30 40 50 60 70 80 90 100

SCALE 1:1250 (A1)
SCALE 1:2500 (A3)

METRES

This map is reproduced from Ordnance Survey material by CH2M on behalf of North Somerset Council with the permission of the Controller of Her Majesty's Stationery Office. Crown copyright. Unauthorised reproduction infringes Crown copyright and may lead to prosecution or civil proceedings. Licence Number: 10022557

N	FG	ADL	ADL	16/12/2020
Work 11b updated				
M	FG	ADL	ADL	21/04/2021
Works descriptions updated				
L	FG	ADL	ADL	11/10/2019
Works and Red Line Updated				
K	ONP	ADL	ADL	06/08/2019
Works Updated				
J	FG	KS	ADL	31/07/2019
Culverts Updated				
I	FG	KS	ADL	30/04/2019
Works and Red Line Updated				
H	FG	KS	ADL	17/04/2019
Works Updated				
G	FG	KS	ADL	22/02/2019
Works and Red Line Updated				
F	FG	KS	ADL	09/01/2019
Works Updated				
E	FG	KS	ADL	29/11/2018
Red Line and Works Updated				
D	FG	KS	ADL	28/04/2018
Works, Title Block & Order Limits Updated				
C	FG	KS	ADL	14/05/2016
Works Updated				
B	FG	KS	ADL	23/04/2016
Order Limits Updated				
A	FG	KS	ADL	23/02/2016
First Issue				
Drawn	By	Checked	Approved	Date
travelwest				
CH2M HILL 1 The Square Temple Quay Bristol BS1 6DG Tel +44 (0)117 910 2580 Fax +44 (0)117 910 2581 www.ch2m.com				
Project THE PORTISHEAD BRANCH LINE (METROWEST PHASE 1) ORDER				
Drawing WORKS PLAN SHEET 13 CLIFTON SUSPENSION BRIDGE				
Drawn by	FG	16/12/2020		
Checked by	KS	23/02/2016		
Approved by	ADL	23/02/2016		
674946.BQ.42.01-313				N
Drawing Scale: 1:2500 @ A3				

Order Limits

	FG	ADL	ADL	16/12/2020
Work 1's updated				
M	FG	ADL	ADL	21/04/2021
Works descriptions updated				
L	FG	ADL	ADL	11/10/2019
Works and Red Line Update				
K	QHP	FG	ADL	06/06/2019
Works Updated				
J	FG	KS	ADL	31/07/2019
Coffices Updated				
I	FG	KS	ADL	30/04/2019
Works and Red Line Update				
H	FG	KS	ADL	17/04/2021
Works Updated				
G	FG	KS	ADL	22/02/2019
Works and Red Line Update				
F	FG	KS	ADL	09/01/2019
Works Updated				
E	FG	KS	ADL	28/11/2018
Red Line and Works Updated				
D	FG	KS	ADL	28/04/2018
Works, Title Block & Order Limits Updated				
C	FG	KS	ADL	14/05/2018
Works Updated				
B	FG	KS	ADL	23/04/2018
Order Limits Updated				
A	FG	KS	ADL	23/02/2018
First Issue				
Rev	By	Chkd	Approved	Date
Description				



Build it Right. Deliver it On-time. Right before your eyes. Right where you need it.
 Making nothing happen to happen your way.

CH2M HILL

The Square Temple Quay Bristol

Stn 1 60C

Tel +44 (0)117 910 2580

fax +44 (0)117 910 2581

www.ch2m.com



Project

THE PORTSHEAD BRANCH LINE

(METROWEST PHASE 1)

ORDER

WORKS PLAN

SHEET 14

ROWNHAM HILL


Drawn by: FG
 Checked by: KS
 Approved by: ADL
 Issued by: N

Date: 23/02/2018
 Rev: 23/02/2018
 Date: 23/02/2018

67379496.BQ.42.01-314

N

Drawing Scale: 1:2500 @ A3

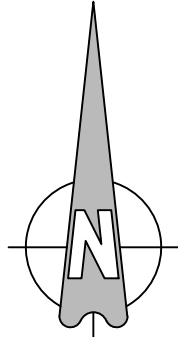

Work No. 26
Permanent Vehicular Access,
Ramp, Flood Mitigation Works and
Railway Maintenance Compound

Work No. 26A
Temporary
Construction
Compound

Work No. 26B
Permanent
Vehicular Access

Cut Line For Continuation See Sheet 14

ALLOTMENTS

BRUNEL WAY

ASHTON SWING BRIDGE

ALLOTMENTS

BEDMINSTER
CRICKET
CLUB

ASHTON ROAD

Work No. 27 Foot
and Cycle Track
and Ramp

Cut Line For Continuation See Sheet 16

LIST OF WORKS SHOWN ON THIS DRAWING:

- Work No. 26 - Permanent Vehicular Access,
Ramp, Flood Mitigation Works and Railway
Maintenance Compound
- Work No. 26A - Temporary Construction
Compound
- Work No. 26B - Permanent Vehicular
Compound
- Work No. 27 - Foot and Cycle Track and Ramp


Key:

- Order Limits
- Extents of
Work

N	FG	ADL	ADL	16/12/2020	
Work 11b updated					
M	FG	ADL	ADL	21/04/2021	
Works descriptions updated					
L	FG	ADL	ADL	11/10/2019	
Works and Red Line Updated					
K	ONP	ADL	ADL	06/08/2019	
Works Updated					
J	FG	KS	ADL	31/07/2019	
Culverts Updated					
I	FG	KS	ADL	30/04/2019	
Works and Red Line Updated					
H	FG	KS	ADL	17/04/2019	
Works Updated					
G	FG	KS	ADL	22/02/2019	
Works and Red Line Updated					
F	FG	KS	ADL	09/01/2019	
Works Updated					
E	FG	KS	ADL	29/11/2018	
Red Line and Works Updated					
D	FG	KS	ADL	28/04/2018	
Works, The Book & Order Limits Updated					
C	FG	KS	ADL	14/05/2016	
Works Updated					
B	FG	KS	ADL	23/04/2016	
Order Limits Updated					
A	FG	KS	ADL	23/02/2016	
First Issue					
Drawn	By	Checked	Approved	Date	
Description					
travelwest					
BS1 6DG Tel +44 (0)117 910 2580 Fax +44 (0)117 910 2581 www.ch2m.com					
ch2m					
Project THE PORTISHEAD BRANCH LINE (METROWEST PHASE 1) ORDER					
Drawing WORKS PLAN SHEET 15 BOWER ASHTON					
Drawn by	FG	Date: 23/02/2016			
Checked by	KS	Date: 23/02/2016			
Approved by	ADL	Date: 23/02/2016			
674946.BQ.42.01-315					
Drawing Scale: 1:2500 @ A3					

0 10 20 30 40 50 60 70 80 90 100
SCALE 1:1250 (A1)
SCALE 1:2500 (A3)
METRES

This map is reproduced from Ordnance Survey material by CH2M on behalf of North Somerset Council with the permission of the Controller of Her Majesty's Stationery Office. Crown copyright. Unauthorised reproduction infringes Crown copyright and may lead to prosecution or civil proceedings. Licence Number: 100022597

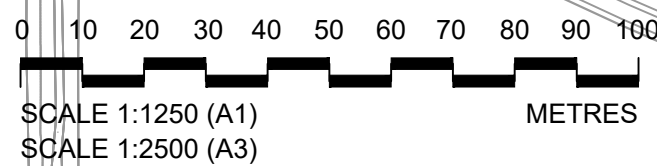

This map is reproduced from Ordnance Survey material by CH2M on behalf of North Somerset Council with the permission of the Controller of Her Majesty's Stationery Office, © Crown copyright. Unauthorised reproduction infringes Crown copyright and may lead to prosecution or civil proceedings. Licence Number: 100023397

Work No. 28
Improvement of
the Highway

Work No. 27 - Foot and Cycle Track and Ramp
Work No. 28 - Improvement of the Highway

Order Limits

Extents of Work

	
CH2 Hill Ltd (formerly CH2M Hill) International and Civil Engineering 381 60G The Square Temple Quay Bristol Tel +44 (0)117 910 2580 Fax +44 (0)117 910 2581 www.ch2m.com	
	
THE PORTSHEAD BRANCH LINE (METROWEST PHASE 1) ORDER	
WORKS PLAN SHEET 16 ASHTON VALE	
Issued to: FG	Date 23/03/2018
Checked by: KS	Date 23/03/2018
Approved by: ADL	Date 23/03/2018
Drawing No:	Revision
574996.BQ.42.01-316	N
Drawing Scale: 1:2500 @ A3	

LIST OF WORKS SHOWN
ON THIS DRAWING:
Work No. 29 - Temporary Construction
Compound Within the Rail Freight
Facility

Key:
Order Limits
Extents of Work

Cut Line For Continuation See Sheet 16

Work No. 29
Temporary Construction
Compound Within the Rail
Freight Facility

0 10 20 30 40 50 60 70 80 90 100
SCALE 1:1250 (A1)
SCALE 1:2500 (A3)
METRES

This map is reproduced from Ordnance Survey® material by CH2M on behalf of North Somerset Council with the permission of the Controller of Her Majesty's Stationery Office, ©Crown copyright. Unauthorised reproduction infringes Crown copyright and may lead to prosecution or civil proceedings. Licence Number: 10002557

N	FG	ADL	ADL	16/12/2020
Work 11b Updated				
M	FG	ADL	ADL	21/04/2021
Works descriptions updated				
L	FG	ADL	ADL	11/10/2019
Works and Red Line Updated				
K	ONP	ADL	ADL	06/08/2019
Works Updated				
J	FG	KS	ADL	31/07/2019
Culverts Updated				
I	FG	KS	ADL	30/04/2019
Works and Red Line Updated				
H	FG	KS	ADL	17/04/2019
Works Updated				
G	FG	KS	ADL	22/03/2019
Works and Red Line Updated				
F	FG	KS	ADL	09/01/2019
Works Updated				
E	FG	KS	ADL	29/11/2018
Red Line and Works Updated				
D	FG	KS	ADL	28/04/2018
Works, Title Block & Order Limits Updated				
C	FG	KS	ADL	14/05/2016
Works Updated				
B	FG	KS	ADL	23/04/2016
Order Limits Updated				
A	FG	KS	ADL	23/02/2016
First Issue				
Rev	By	Chkd	Apprvd	Date
travelwest				
CH2M HILL				
1 The Square Temple Quay Bristol				
BS1 6DG				
Tel +44 (0)117 910 2580				
Fax +44 (0)117 910 2581				
www.ch2m.com				
ch2m				
Project				
THE PORTISHEAD BRANCH LINE				
(METROWEST PHASE 1)				
ORDER				
Drawing				
WORKS PLAN				
SHEET 17				
PARSON STREET				
Drawn by: FG Date: 23/02/2016				
Checked by: KS Date: 23/02/2016				
Approved by: ADL Date: 23/02/2016				
674946.BQ.42.01-317 N				
Drawing Scale: 1:2500 @ A3				