



MetroWest+

Portishead Branch Line (MetroWest Phase 1)

TR040011

Applicant: North Somerset District Council

2.34 - Diversion Routes for Pedestrians and Cyclists (Part 1 of 2)

**The Infrastructure Planning (Applications: Prescribed Forms and Procedure) Regulations 2009, regulation 5(2)(k)
Planning Act 2008**

Author: CH2M



Revision: Version 2

Date: September 2021



Document Index

Version	Date	Status of Version	Document Index	Document Revision	Changes
1	19 November 2019	Application	674946.BQ.42.01-030 Rev C	-	-
			674946.BQ.42.01-031 Rev D	-	-
			674946.BQ.42.01-032 Rev D	-	-
			674946.BQ.42.01-035 Rev C	-	-
			674946.BQ.42.01-036 Rev D	-	-
			674946.BQ.42.01-037 Rev D	-	-
2	20 September 2021		674946.BQ.42.01-030 Rev C	-	-
			674946.BQ.42.01-031 Rev D	Rev E	Trinity Primary School Footbridge removed from scheme Temporary path removed
			674946.BQ.42.01-032 Rev D	-	-
			674946.BQ.42.01-035 Rev C	-	-
			674946.BQ.42.01-036 Rev D	-	-
			674946.BQ.42.01-037 Rev D	-	-

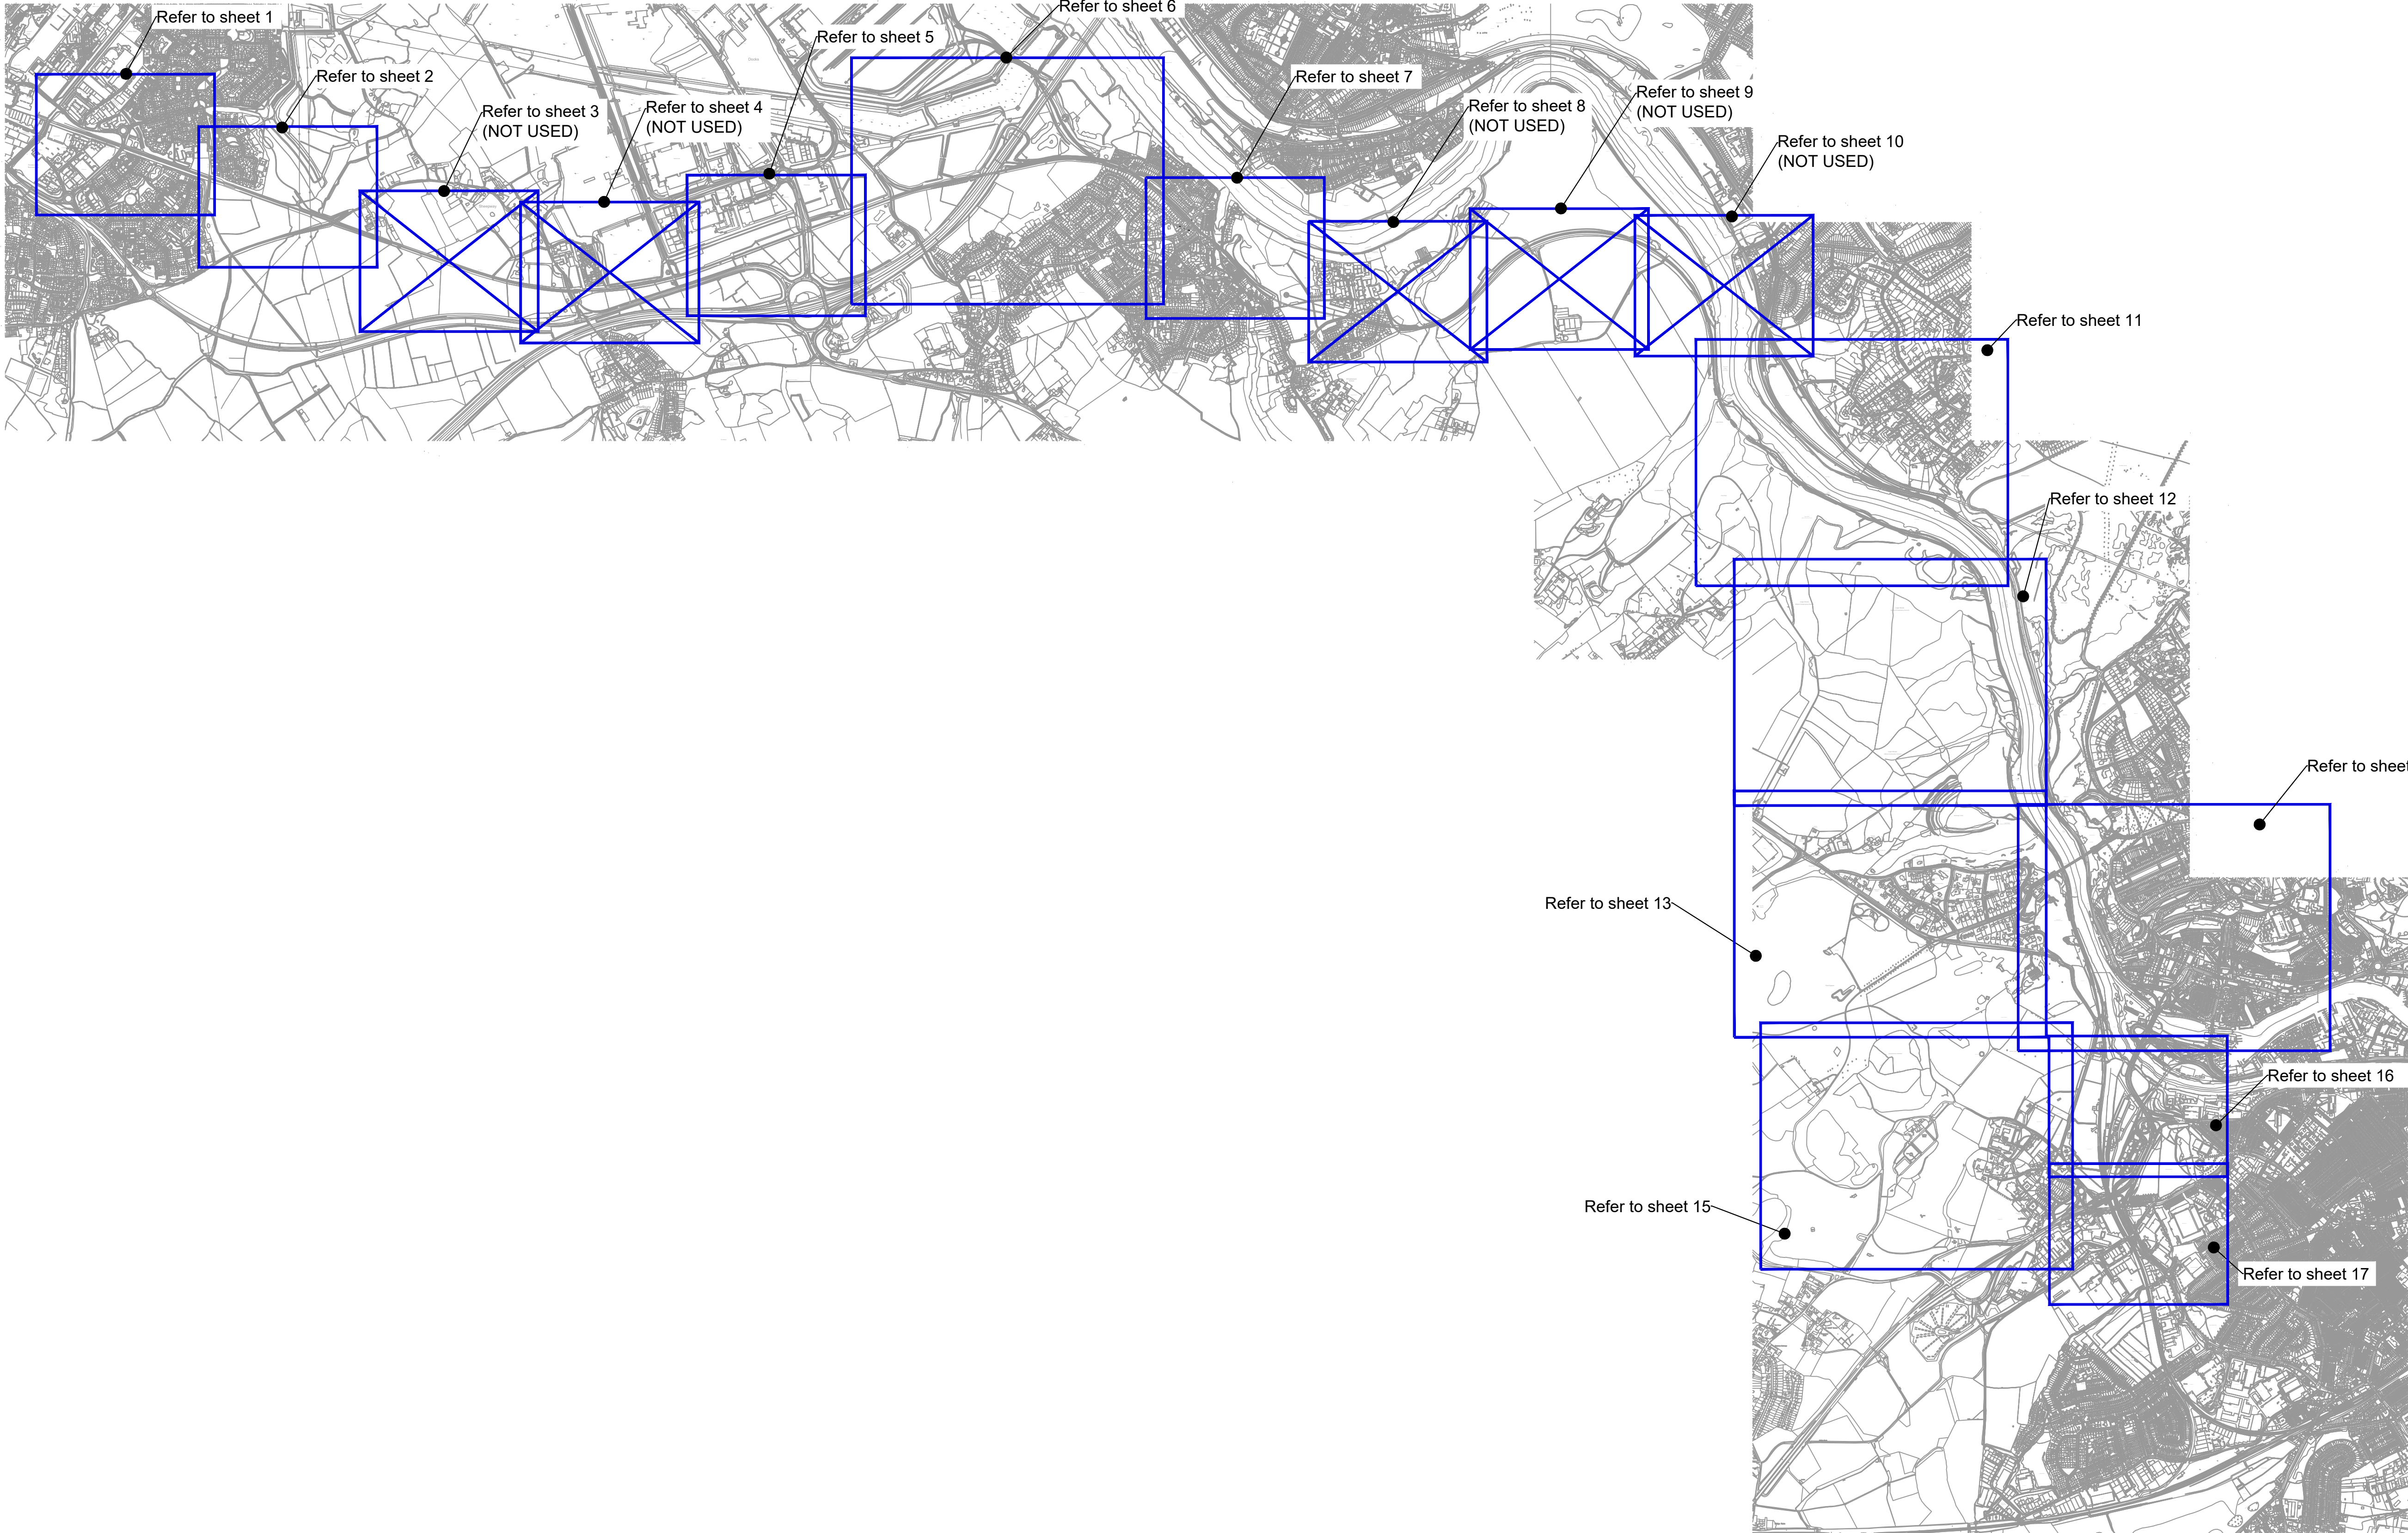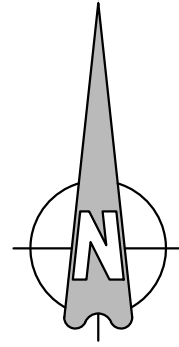

NOTE:
Sheets 3,4,8,9 and 10 not used

C	CHP	ADL	ADL	24/04/2016	Location of Sheets 11-16 amended to include cycle route diversions Blue crosses added to disused sheets
B	ECP	ADL	ADL	20/12/2016	Minor amendments. Canage Rd diversion route added- sheet 16 now used.
A	ECP	ADL	ADL	16/12/2016	Minor amendments. Canage Rd diversion route deleted- sheet 16 not used. Ashton Vale diversion routes included- sheet 17 now used.
Rev	By	Chkd	Apprvd	Date	Description



Bath & North East Somerset, Bristol, North Somerset and South Gloucestershire
Councils working together to improve your local transport

CH2M HILL
1 The Square Temple Quay Bristol BS1 6DG
Tel +44 (0)117 910 2580 Fax +44 (0)117 910 2581
www.ch2m.com



Project

PORTISHEAD BRANCH LINE
(METROWEST PHASE 1)

Drawing

DIVERSION ROUTES
FOR PEDESTRIANS AND CYCLISTS
(KEY PLAN)

Drawn by: ECP

Date: 02/12/2016

Checked by: ADL

Date: 05/12/2016

Approved by: ADL

Date: 05/12/2016

Drawing No.

674946.BQ.42.01-030


Revision

C


Drawing Scale:

1:32000 @ A3

Drawing file path & name: I:\work\p2\proj\Consulting\Projects\674946 NS - 2016 Bristol Framework\674946 BQ.42 MW PW support Nov 16 to Mar 17\dwg 674946.BQ.42.01-030 to 047 Rev F.dwg

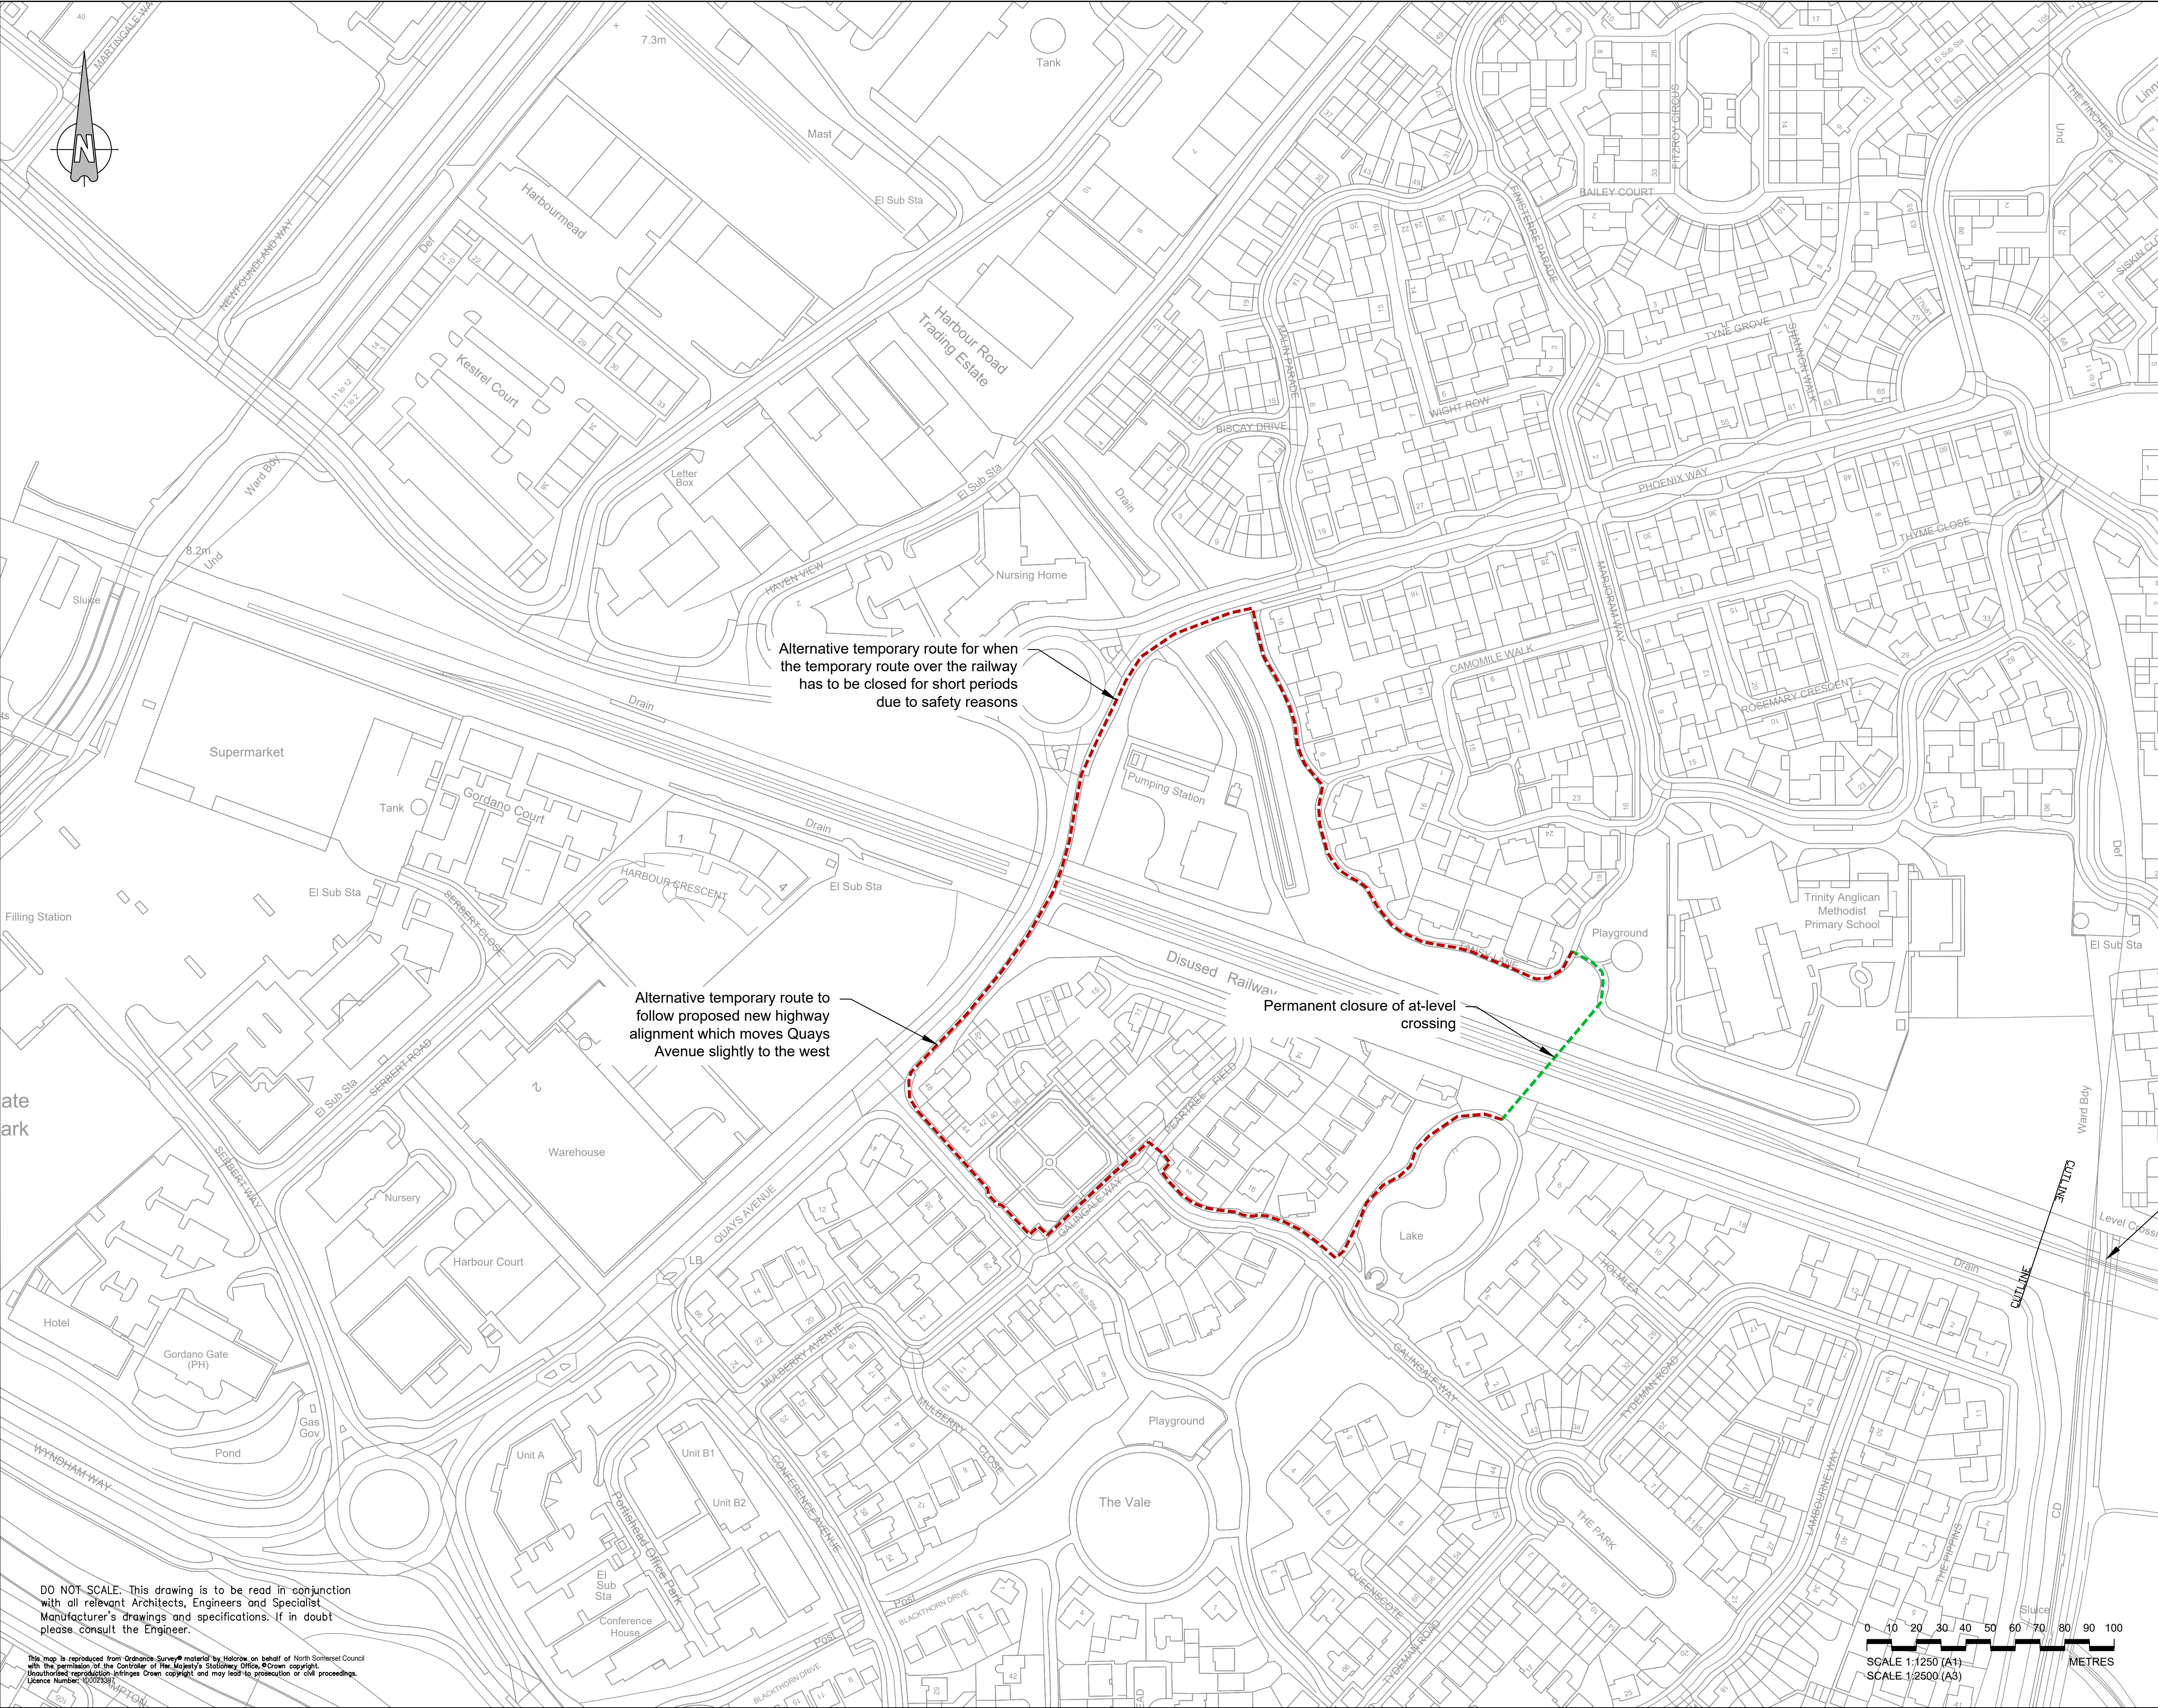

- KEY:**
- Temporary diversion route
 - Temporary route closure
 - Current route
 - Advance warning of temporary tow path closures

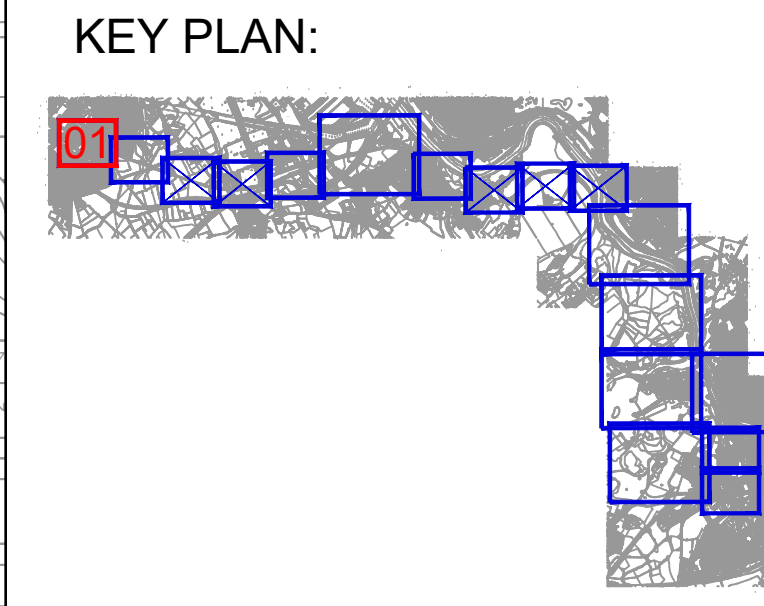

NOTE:
Sheets 3, 4, 8, 9 and 10 not used

E	CHP	ADL	ADL	10/09/2021	Trinity Primary School Footbridge removed from scheme
D	CHP	ADL	ADL	24/10/2019	Temporary path removed
C	CHP	ADL	ADL	24/04/2019	Temporary diversion amended
B	ECF	ADL	ADL	22/12/2016	Minor amendments. Clansgate Rd diversion route added sheet 16 now used.
A	ECF	ADL	ADL	19/12/2016	Minor amendments. Clansgate Rd diversion route deleted sheet 16 not used. Ashton Vale diversion routes included sheet 17 now used.
Rev	By	Chkd	Apprvd	Date	Description



CH2M HILL
1 The Square Temple Quay Bristol BS1 6DG
Tel +44 (0)117 910 2580 Fax +44 (0)117 910 2581
www.ch2m.com

Project
PORTISHEAD BRANCH LINE
(METROWEST PHASE 1)


Drawing
DIVERSION ROUTES
FOR PEDESTRIANS AND CYCLISTS
SHEET 1 OF 17
PORTISHEAD

Drawn by:	ECF	Date:	02/12/2016
Checked by:	ADL	Date:	05/12/2016
Approved by:	ADL	Date:	05/12/2016
Drawing No.	674946.BQ.42.01-031	Revision	E

DO NOT SCALE - This drawing is to be read in conjunction with all relevant Architects, Engineers and Specialist Manufacturer's drawings and specifications. If in doubt please consult the Engineer.

This map is reproduced from Ordnance Survey material by the permission of the Controller of Her Majesty's Stationery Office. Crown copyright. Licence Number: 100029297.

Drawing file path & name: \\stappp\proj\Consulting\Projects\674946.BQ.42.01-031\674946.BQ.42.01-031 to 047 Rev 1.dwg

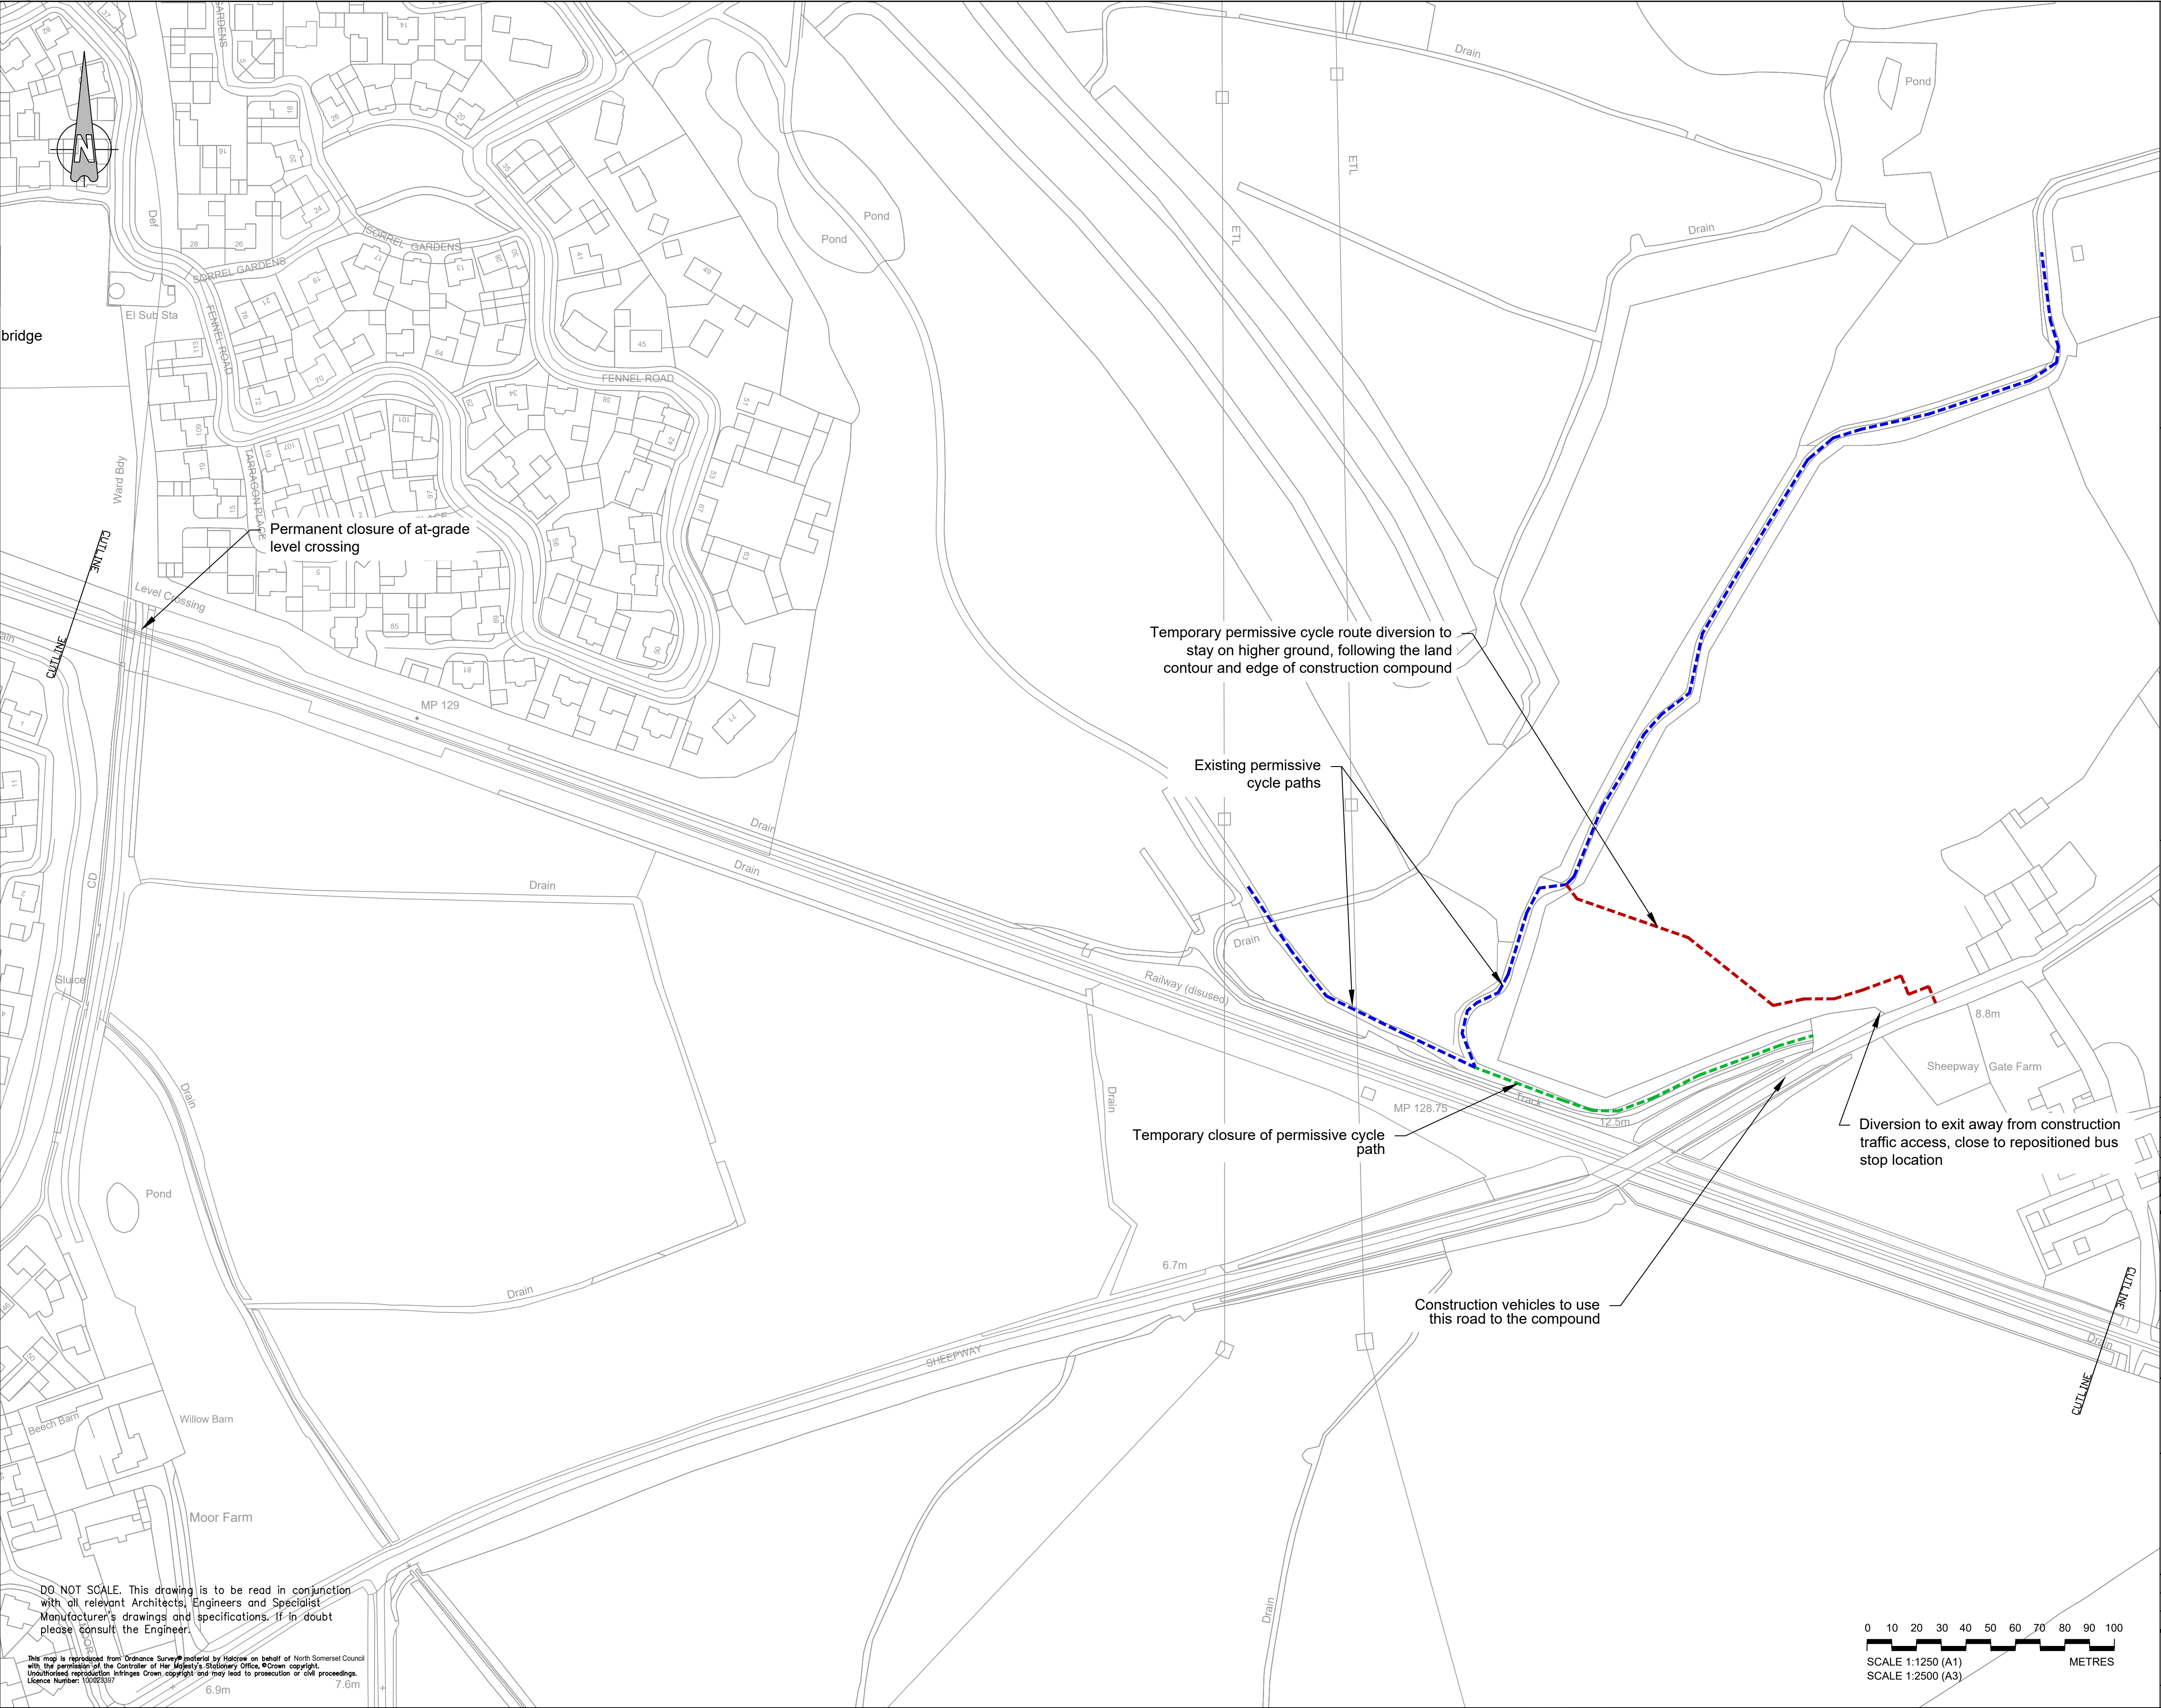

KEY:

- Temporary diversion route
- Temporary route closure
- Current route
- Advance warning of temporary tow path closures

KEY PLAN:

NOTE:
Sheets 3, 4, 8, 9 and 10 not used

D	OHP	ADL	ADL	24/10/2016	Note amendments
C	OHP	ADL	ADL	24/04/2016	Note amendments
B	ECP	ADL	ADL	20/12/2016	Minor amendments. Clonage Rd diversion route added sheet 16 now used.
A	ECP	ADL	ADL	18/12/2016	Minor amendments. Clonage Rd diversion route deleted sheet 16 not used. Ashton Vale diversion routes included sheet 17 now used.
Rev	By	Chkd	Apprvd	Date	Description

Bath & North East Somerset, Bristol, North Somerset and South Gloucestershire Councils working together to improve your local transport

CH2M HILL
1 The Square Temple Quay Bristol BS1 6DG
Tel +44 (0)117 910 2580 Fax +44 (0)117 910 2581
www.ch2m.com

Project **PORTISHEAD BRANCH LINE (METROWEST PHASE 1)**

Drawing **DIVERSION ROUTES FOR PEDESTRIANS AND CYCLISTS SHEET 2 OF 17 SHEEPWAY**

Drawn by: ECP	Date: 02/12/2016
Checked by: ADL	Date: 05/12/2016
Approved by: ADL	Date: 05/12/2016


Drawing No.	Revision
674946.BQ.42.01-032	D

Drawing Scale: 1:2500 @ A3

DO NOT SCALE. This drawing is to be read in conjunction with all relevant Architects, Engineers and Specialist Manufacturer's drawings and specifications. If in doubt please consult the Engineer.

This map is reproduced from Ordnance Survey material by Mapbox on behalf of North Somerset Council with the permission of the Controller of Her Majesty's Stationery Office. © Crown copyright. Unauthorised reproduction infringes Crown copyright and may lead to prosecution or civil proceedings. Licence Number: 1000337


Drawing file path & name: I:\Projects\674946 NSC - 2016 Bristol Framework\674946 BQ.42.01.MW support Nov 16 to Mar 17.dwg 90 AutoCAD DCO drawings only\91 AutoCAD 674946 BQ.42.01-032 to A47 Rev G.dwg

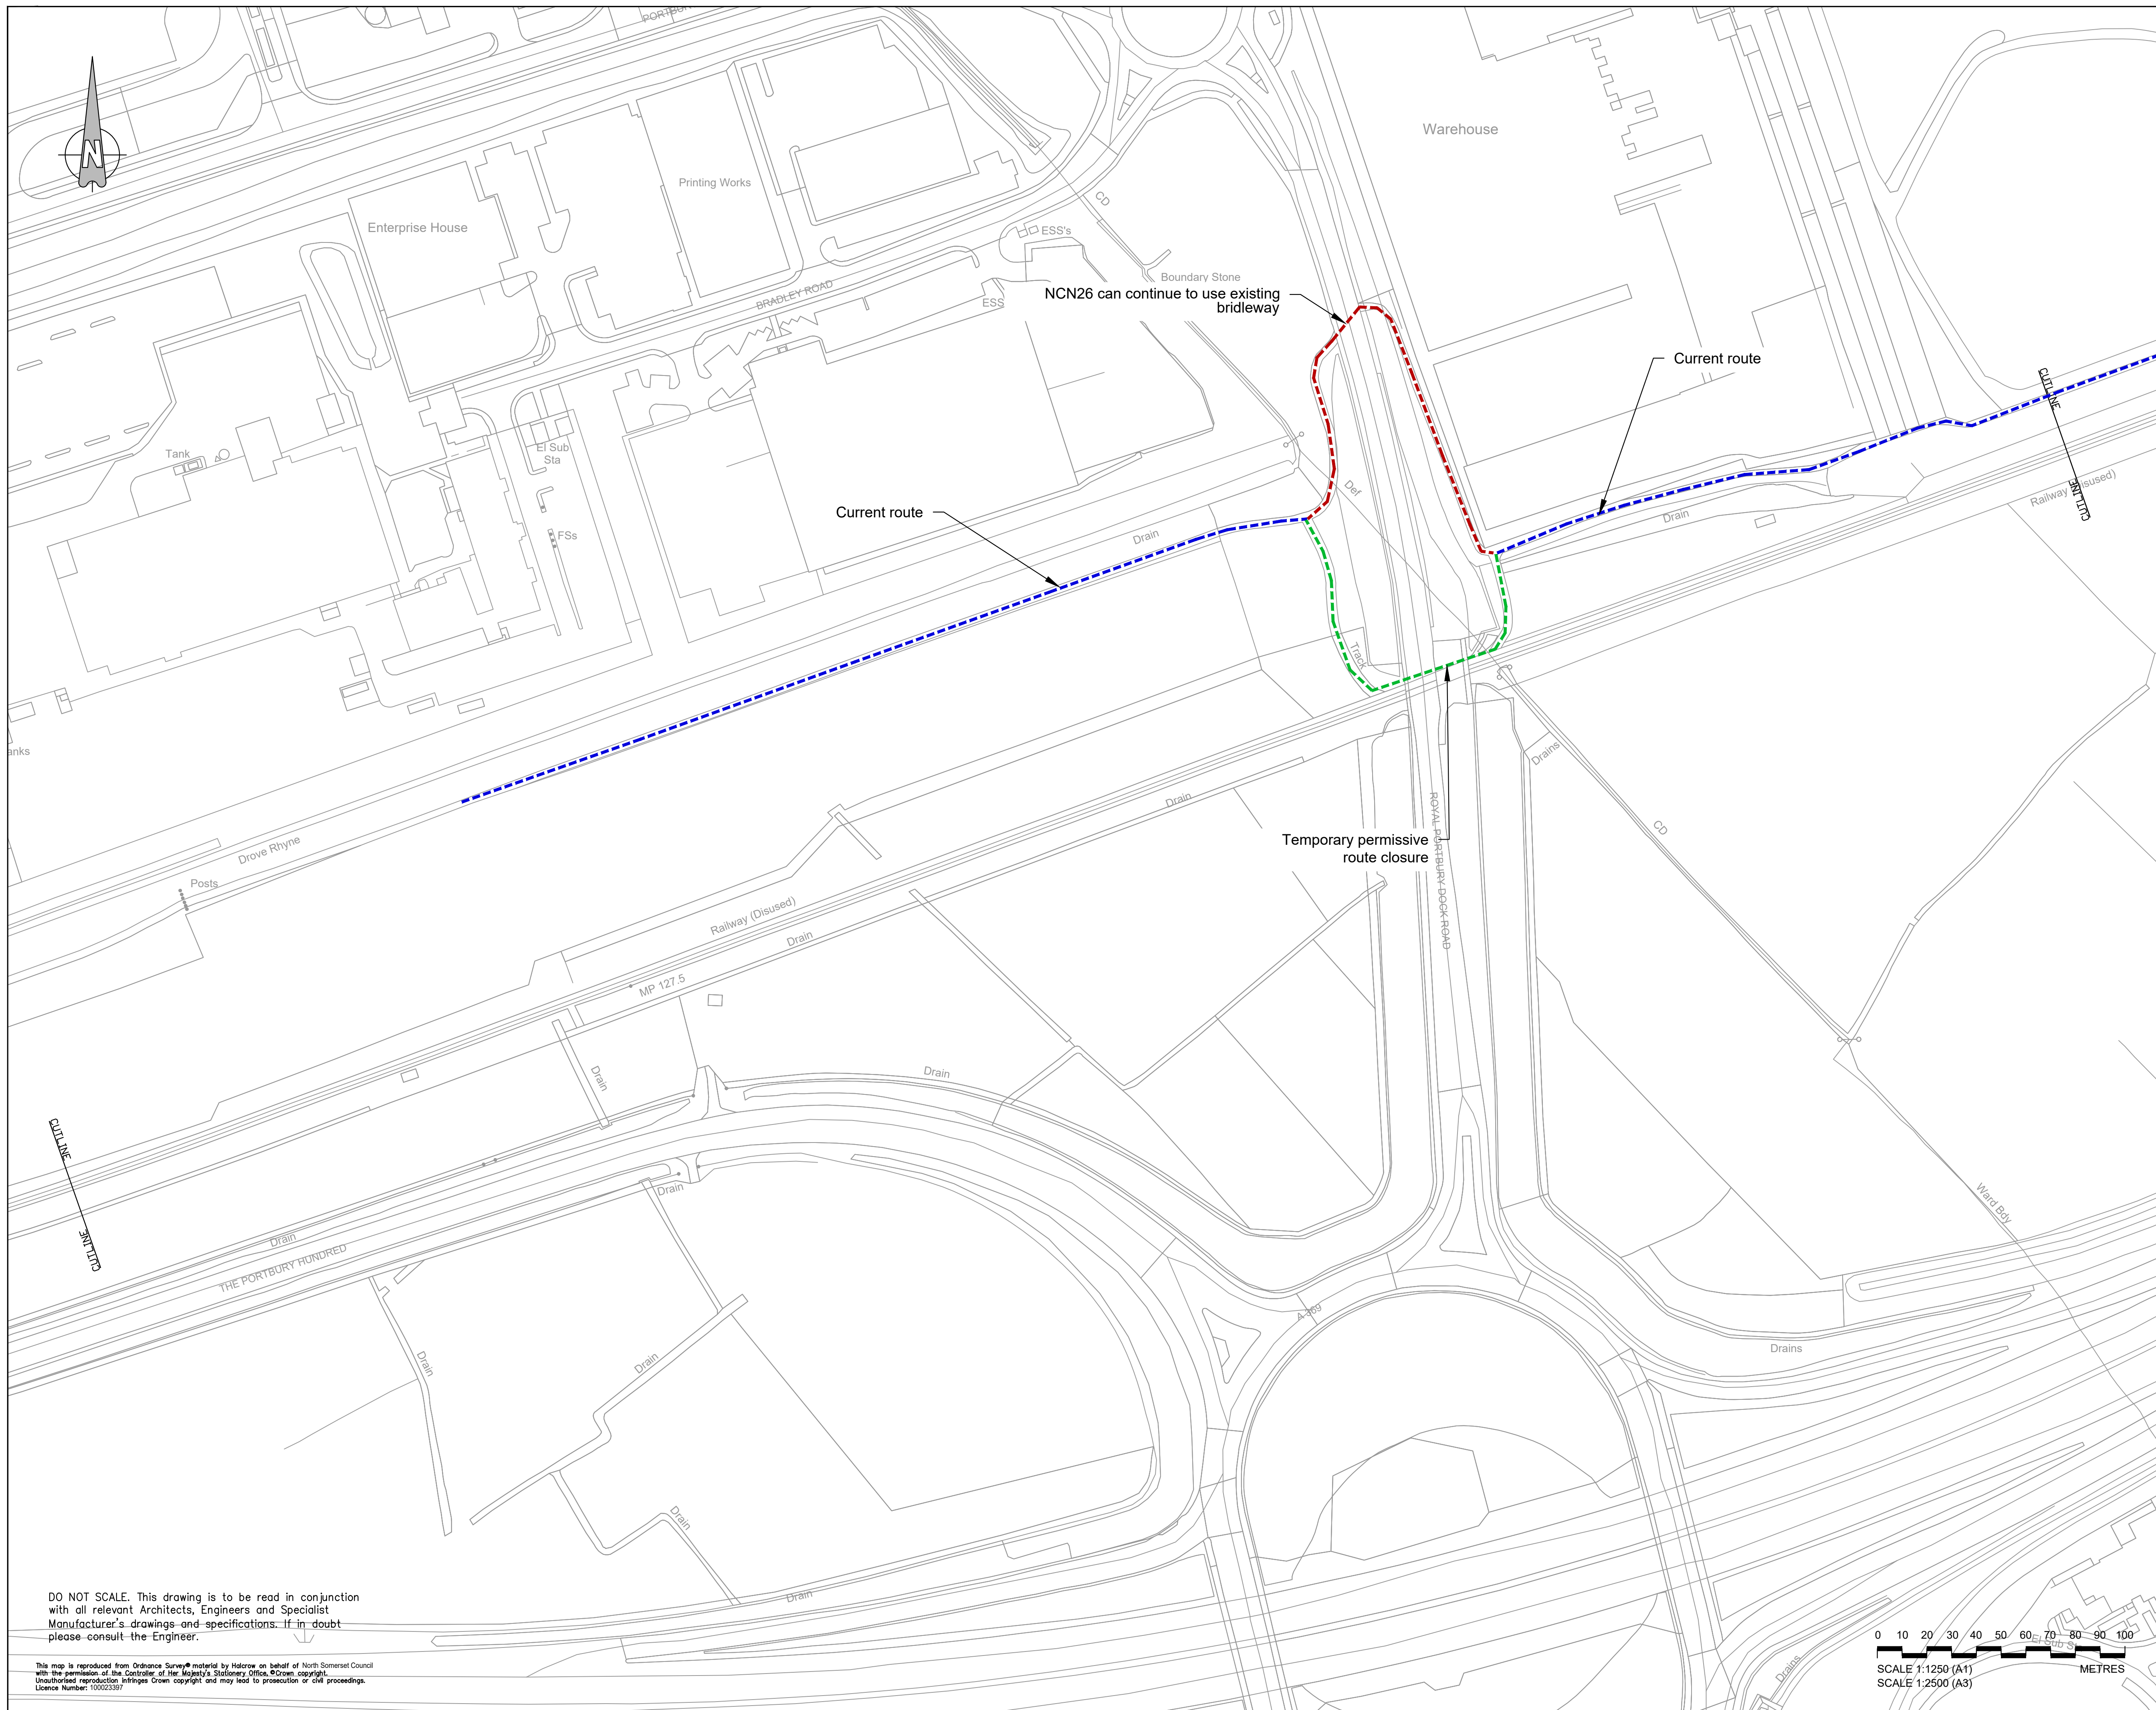

KEY:

- Temporary diversion route
- Temporary route closure
- Current route
- Advance warning of temporary tow path closures

KEY PLAN:

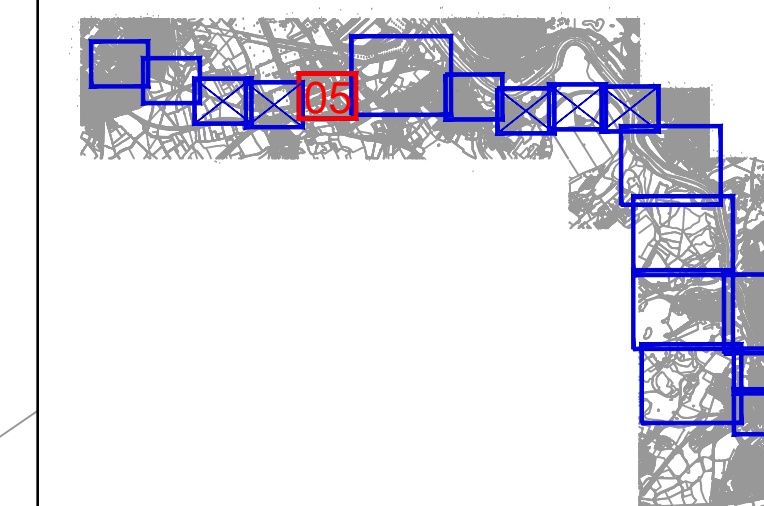

NOTE:

Sheets 3, 4, 8, 9 and
10 not used

C	OHP	ADL	ADL	24/04/2019	Note amendments
B	ECP	ADL	ADL	20/12/2018	Minor amendments; Cnange Rd diversion route added-sheet 16 now used.
A	ECP	ADL	ADL	16/12/2018	Minor amendments; Cnange Rd diversion route deleted-sheet 16 not used; Ashton Vale diversion routes included-sheet 17 now used.
Rev	By	Chkd	Apprvd	Date	Description

travelwest 

Bath & North East Somerset, Bristol, North Somerset and South Gloucestershire
Councils working together to improve your local transport

CH2M HILL
1 The Square Temple Quay Bristol BS1 6DG
Tel +44 (0)117 910 2580 Fax +44 (0)117 910 2581
www.ch2m.com

Project	PORTISHEAD BRANCH LINE (METROWEST PHASE 1)
---------	---

Drawing

DIVERSION ROUTES FOR PEDESTRIANS AND CYCLISTS

SHEET 5 OF 17


ROYAL PORTBURY DOCK ROAD


Drawn by: ECP	Date: 02/12/20
Checked by: ADL	Date: 05/12/20
Approved by: ADL	Date: 05/12/20
Drawing No. 674946.BQ.42.01-035	Revision C

Drawing Scale: 1:1250 @ A1

DO NOT SCALE. This drawing is to be read in conjunction with all relevant Architects, Engineers and Specialist Manufacturer's drawings and specifications. If in doubt please consult the Engineer.

This map is reproduced from Ordnance Survey® material by Halcrow on behalf of North Somerset Council with the permission of the Controller of Her Majesty's Stationery Office, © Crown copyright.
Unauthorised reproduction infringes Crown copyright and may lead to prosecution or civil proceedings.
Licence Number: 100023397

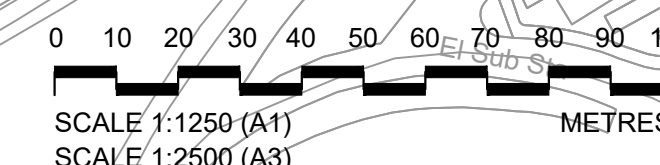[illegible]

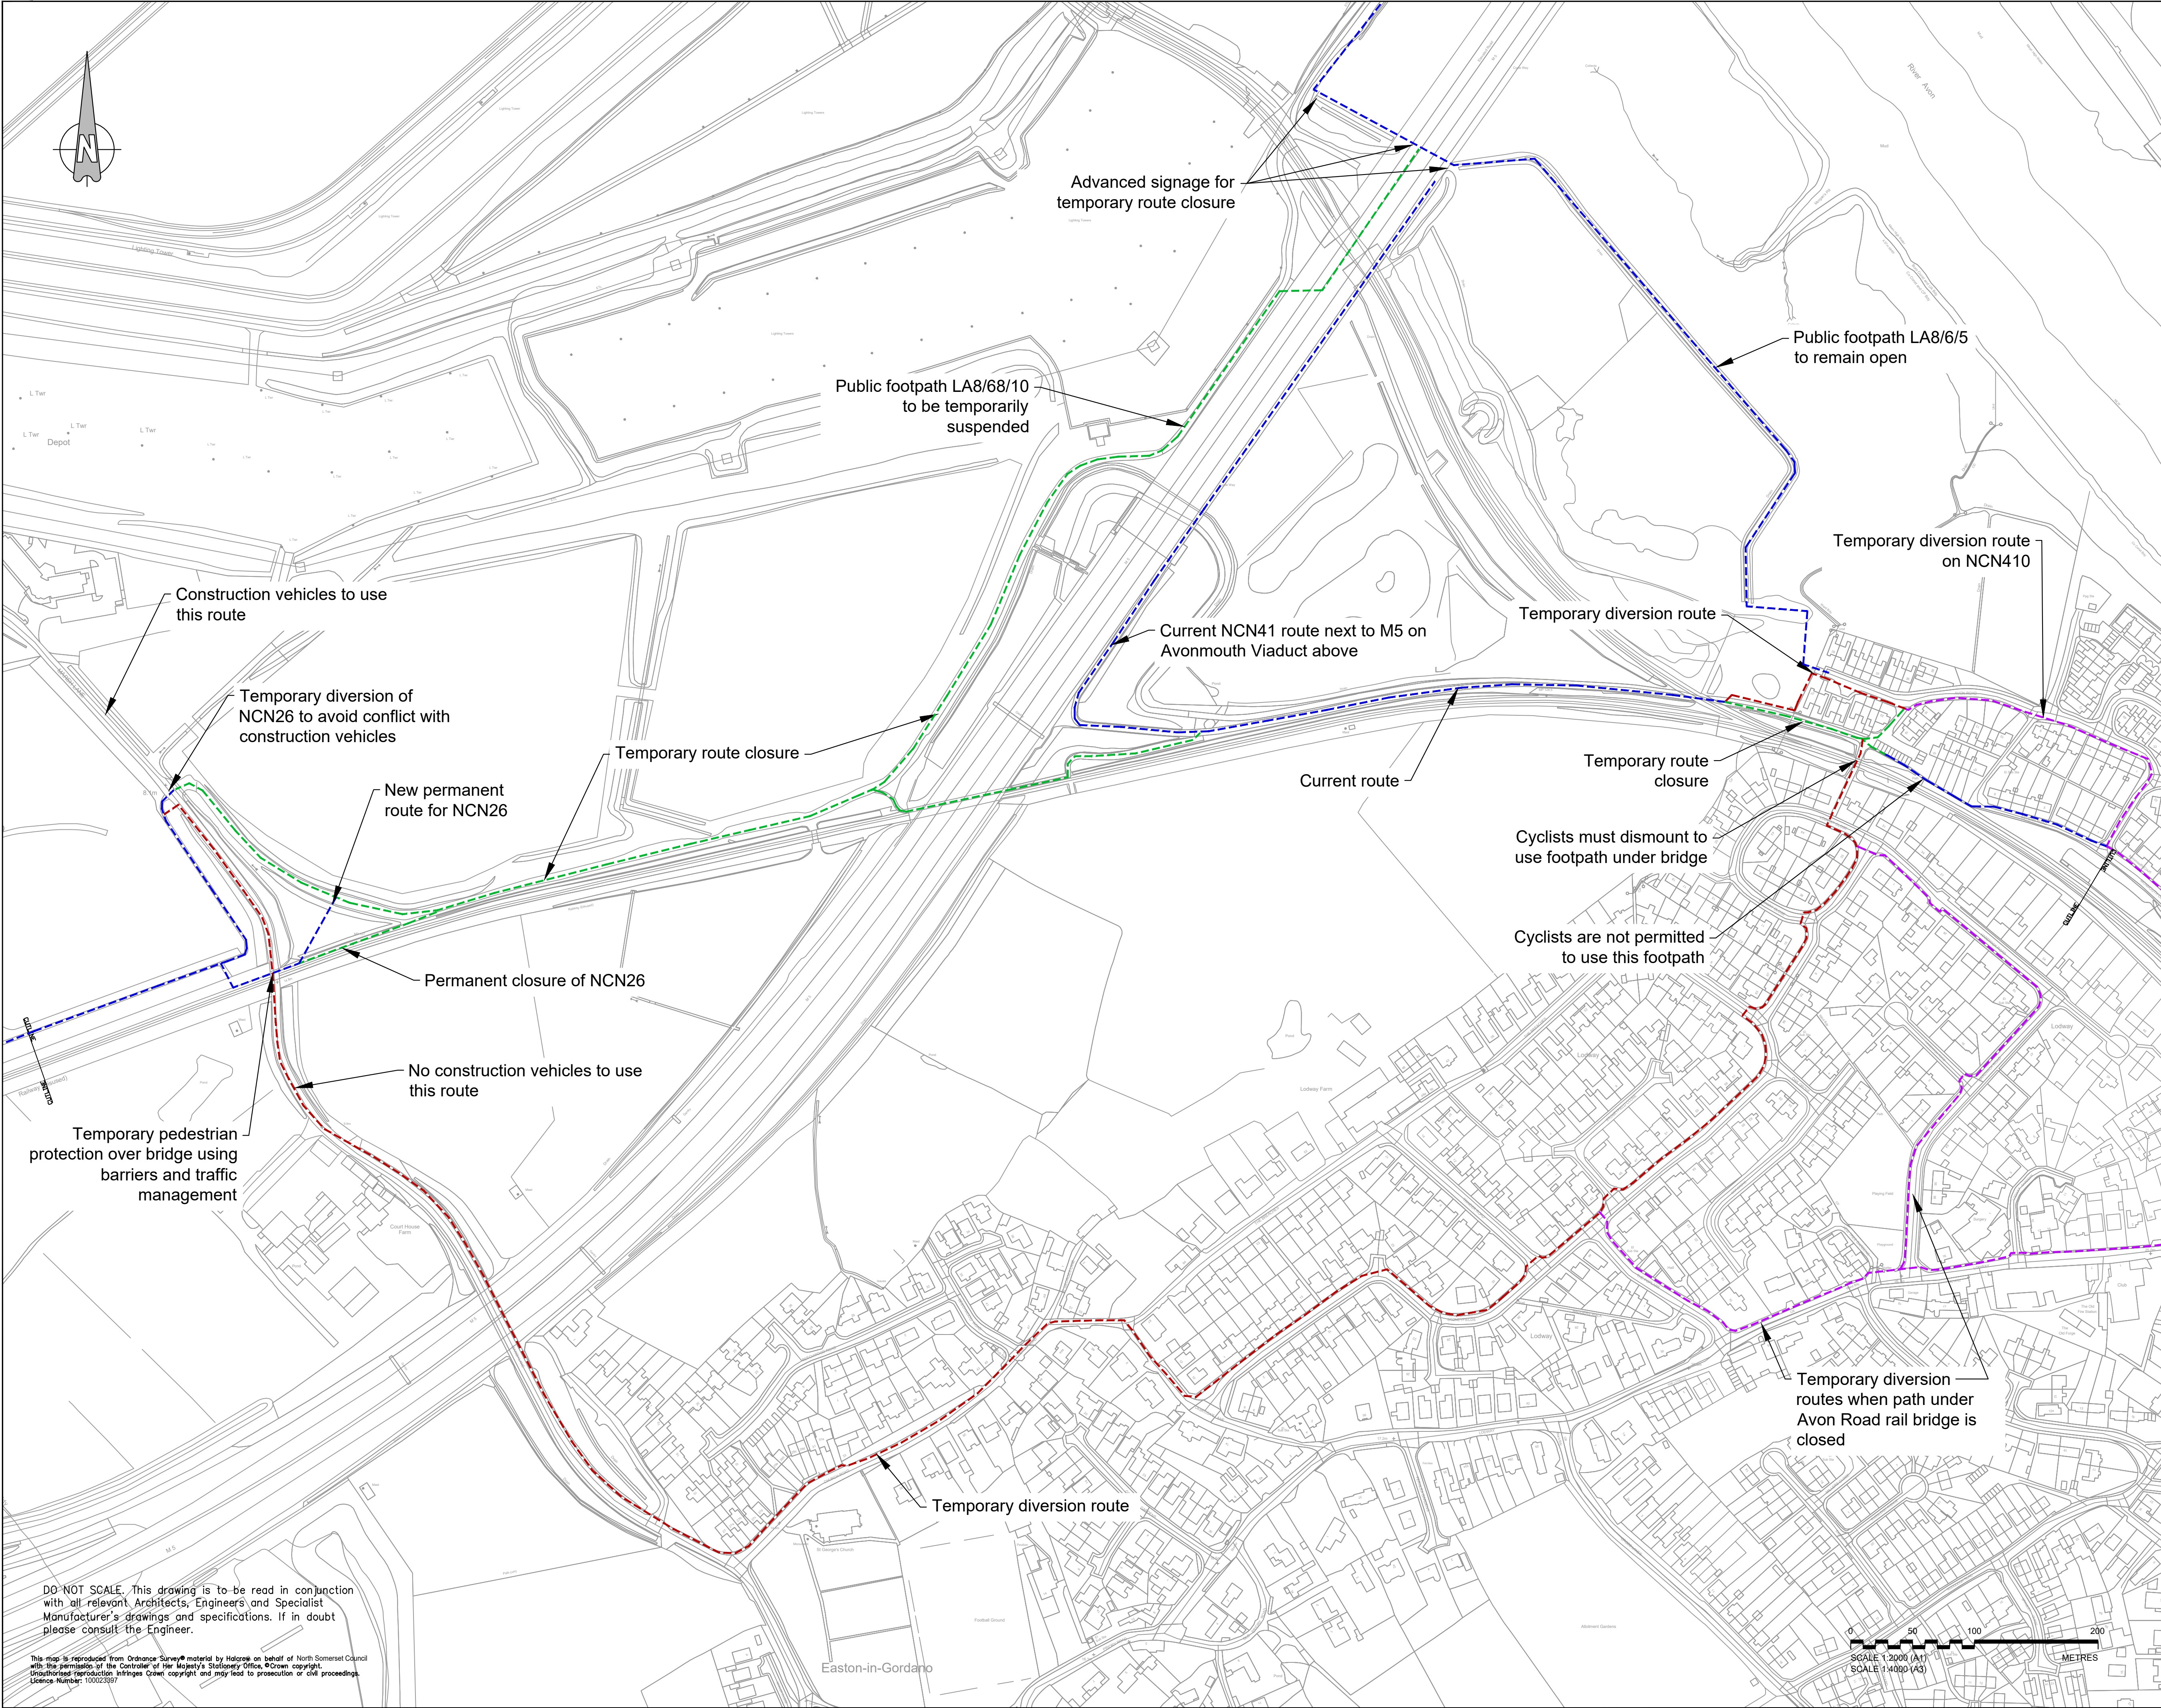

KEY:

- Temporary diversion route
- Temporary route closure
- Current route
- Temporary diversion routes when path under Avon Road rail bridge is closed

KEY PLAN:

NOTE:
Sheets 3, 4, 8, 9 and 10 not used

Rev	By	Chkd	Apprvd	Date	Description
D	CHP	ADL	ADL	23/04/2019	Note and diversion amendments
C	KS	ADL	ADL	11/07/2017	Change in location of Sheet 13, temp diversion route for Avon Rail bridge closure & addition of diversion route for cyclists
B	ECP	ADL	ADL	20/12/2016	Minor amendments. Change Rd diversion route added sheet 16 now used.
A	ECP	ADL	ADL	18/12/2016	Minor amendments. Change Rd diversion route deleted sheet 16 not used. Ashton Vale diversion routes included sheet 17 now used.

Bath & North East Somerset, Bristol, North Somerset and South Gloucestershire Councils working together to improve your local transport

CH2M HILL
1 The Square Temple Quay Bristol BS1 6DG
Tel +44 (0)117 910 2580 Fax +44 (0)117 910 2581
www.ch2m.com

Project **PORTISHEAD BRANCH LINE (METROWEST PHASE 1)**


Drawing **DIVERSION ROUTES FOR PEDESTRIANS AND CYCLISTS SHEET 6 OF 17 MARSH LANE AND M5**

Drawn by: ECP	Date: 02/12/2016
Checked by: ADL	Date: 05/12/2016
Approved by: ADL	Date: 05/12/2016

Drawing No.	Revision
674946.BQ.42.01-036	D

Drawing Scale: 1:2000 @ A1

Drawing file path & name: I:\Projects\674946 NSC - 2016 Bristol Framework\674946 BQ 42 MW PM support Nov 16 to Mar 17\dwg 60 AutoCAD DCO drawings only\61 AutoCAD 674946 BQ 42 01-036 to 047 Rev G.dwg

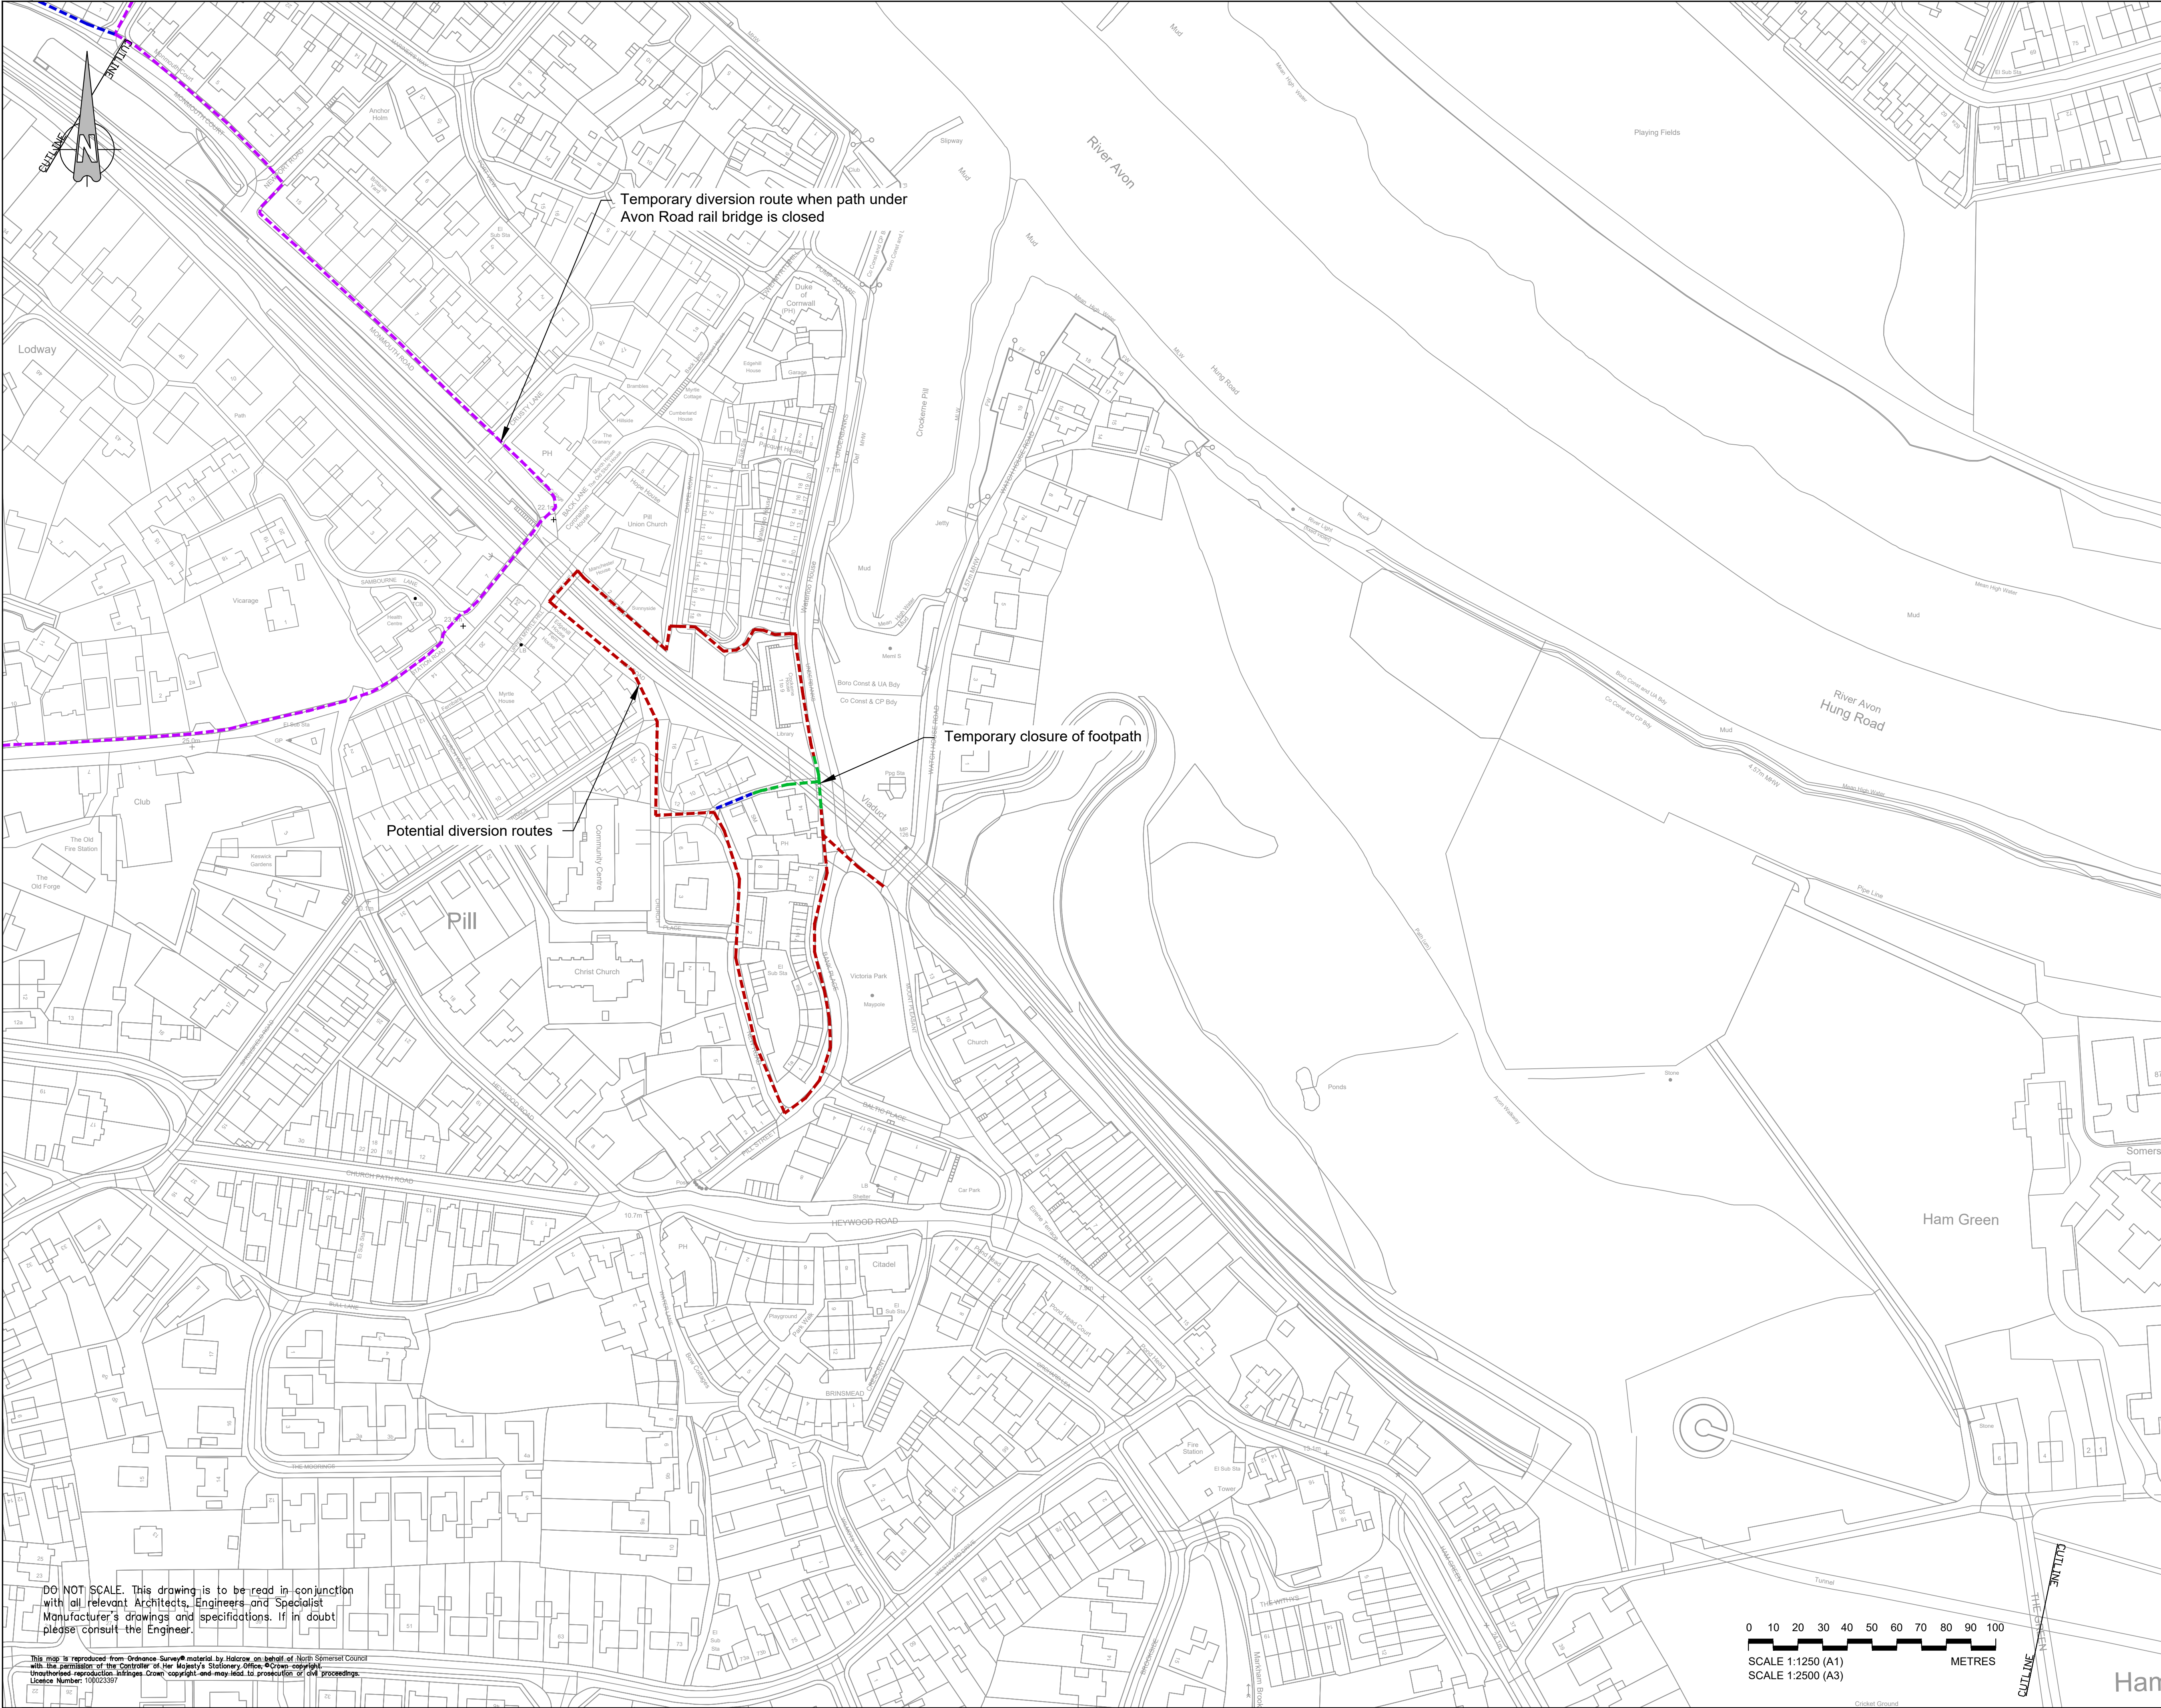

KEY:

- Temporary diversion route
- Temporary route closure
- Current route
- Temporary diversion routes when path under Avon Road rail bridge is closed

KEY PLAN:

NOTE:
Sheets 3, 4, 8, 9 and 10 not used

D	CHP	ADL	ADL	23/04/2019	Mirror amendments
C	KS	ADL	ADL	11/07/2017	Change in location of Sheet 13. Addition of diversion route for cyclists, temp diversion route for Avon Road rail bridge closure
B	ECF	ADL	ADL	20/12/2016	Mirror amendments. Change Rd diversion route added sheet 16 now used.
A	ECF	ADL	ADL	16/12/2016	Mirror amendments. Change Rd diversion route deleted sheet 16 not used. Ashton Vale diversion routes includes sheet 17 now used.
Rev	By	Chkd	Apprvd	Date	Description

travelwest
Bath & North East Somerset, Bristol, North Somerset and South Gloucestershire Councils working together to improve your local transport

CH2M HILL
1 The Square Temple Quay Bristol BS1 6DG
Tel +44 (0)117 910 2580 Fax +44 (0)117 910 2581
www.ch2m.com

ch2m
Project
PORTISHEAD BRANCH LINE (METROWEST PHASE 1)

Drawing
DIVERSION ROUTES FOR PEDESTRIANS AND CYCLISTS SHEET 7 OF 17 PILL

Drawn by: ECP	Date: 02/12/2016
Checked by: ADL	Date: 05/12/2016
Approved by: ADL	Date: 05/12/2016
Drawing No.	Revision
674946.BQ.42.01-037	D
Drawing Scale: 1:1250 @ A1	

DO NOT SCALE. This drawing is to be read in conjunction with all relevant Architects, Engineers and Specialist Manufacturer's drawings and specifications. If in doubt please consult the Engineer.

This map is reproduced from Ordnance Survey material by Malcom on behalf of North Somerset Council with the permission of the Controller of Her Majesty's Stationery Office. Crown copyright. Unauthorised reproduction infringes Crown copyright and may lead to prosecution or civil proceedings. Licence Number: 100023307

Drawing file path & name: I:\Projects\674946 NSC - 2016 Bristol Framework\674946 BQ.42.01.MW PM support Nov 16 to Mar 17.dwg 90 AutoCAD DCO drawings only\91 AutoCAD 674946 BQ.42.01-037 to 047 Rev G.dwg