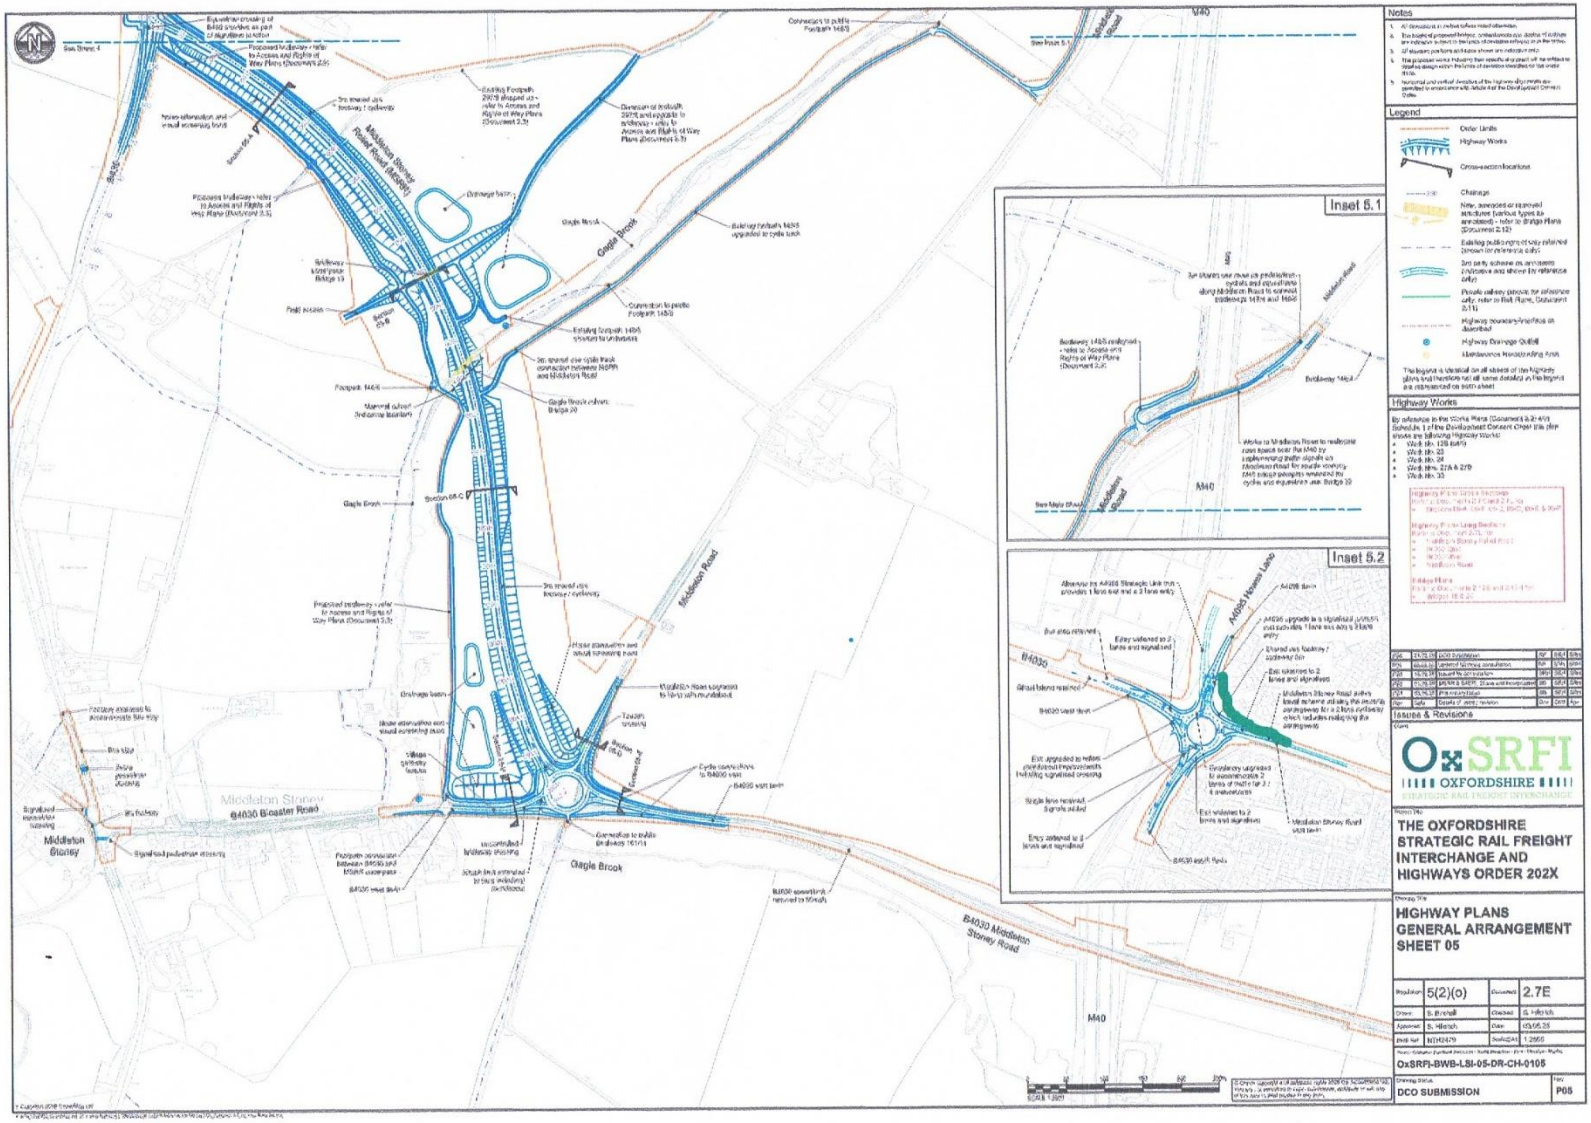

Inset 5.1
Inset 5.2
M40
Middleton Stoney
B4030 Bicester Road
Middleton Road
Gagle Brook
B4030 Middleton Stoney Road
Notes
Legend
Highway Works
THE OXFORDSHIRE STRATEGIC RAIL FREIGHT INTERCHANGE AND HIGHWAYS ORDER 202X
HIGHWAY PLANS GENERAL ARRANGEMENT SHEET 05
OxSRFI-BWB-LSI-05-DR-CH-0105
DCO SUBMISSION
P05