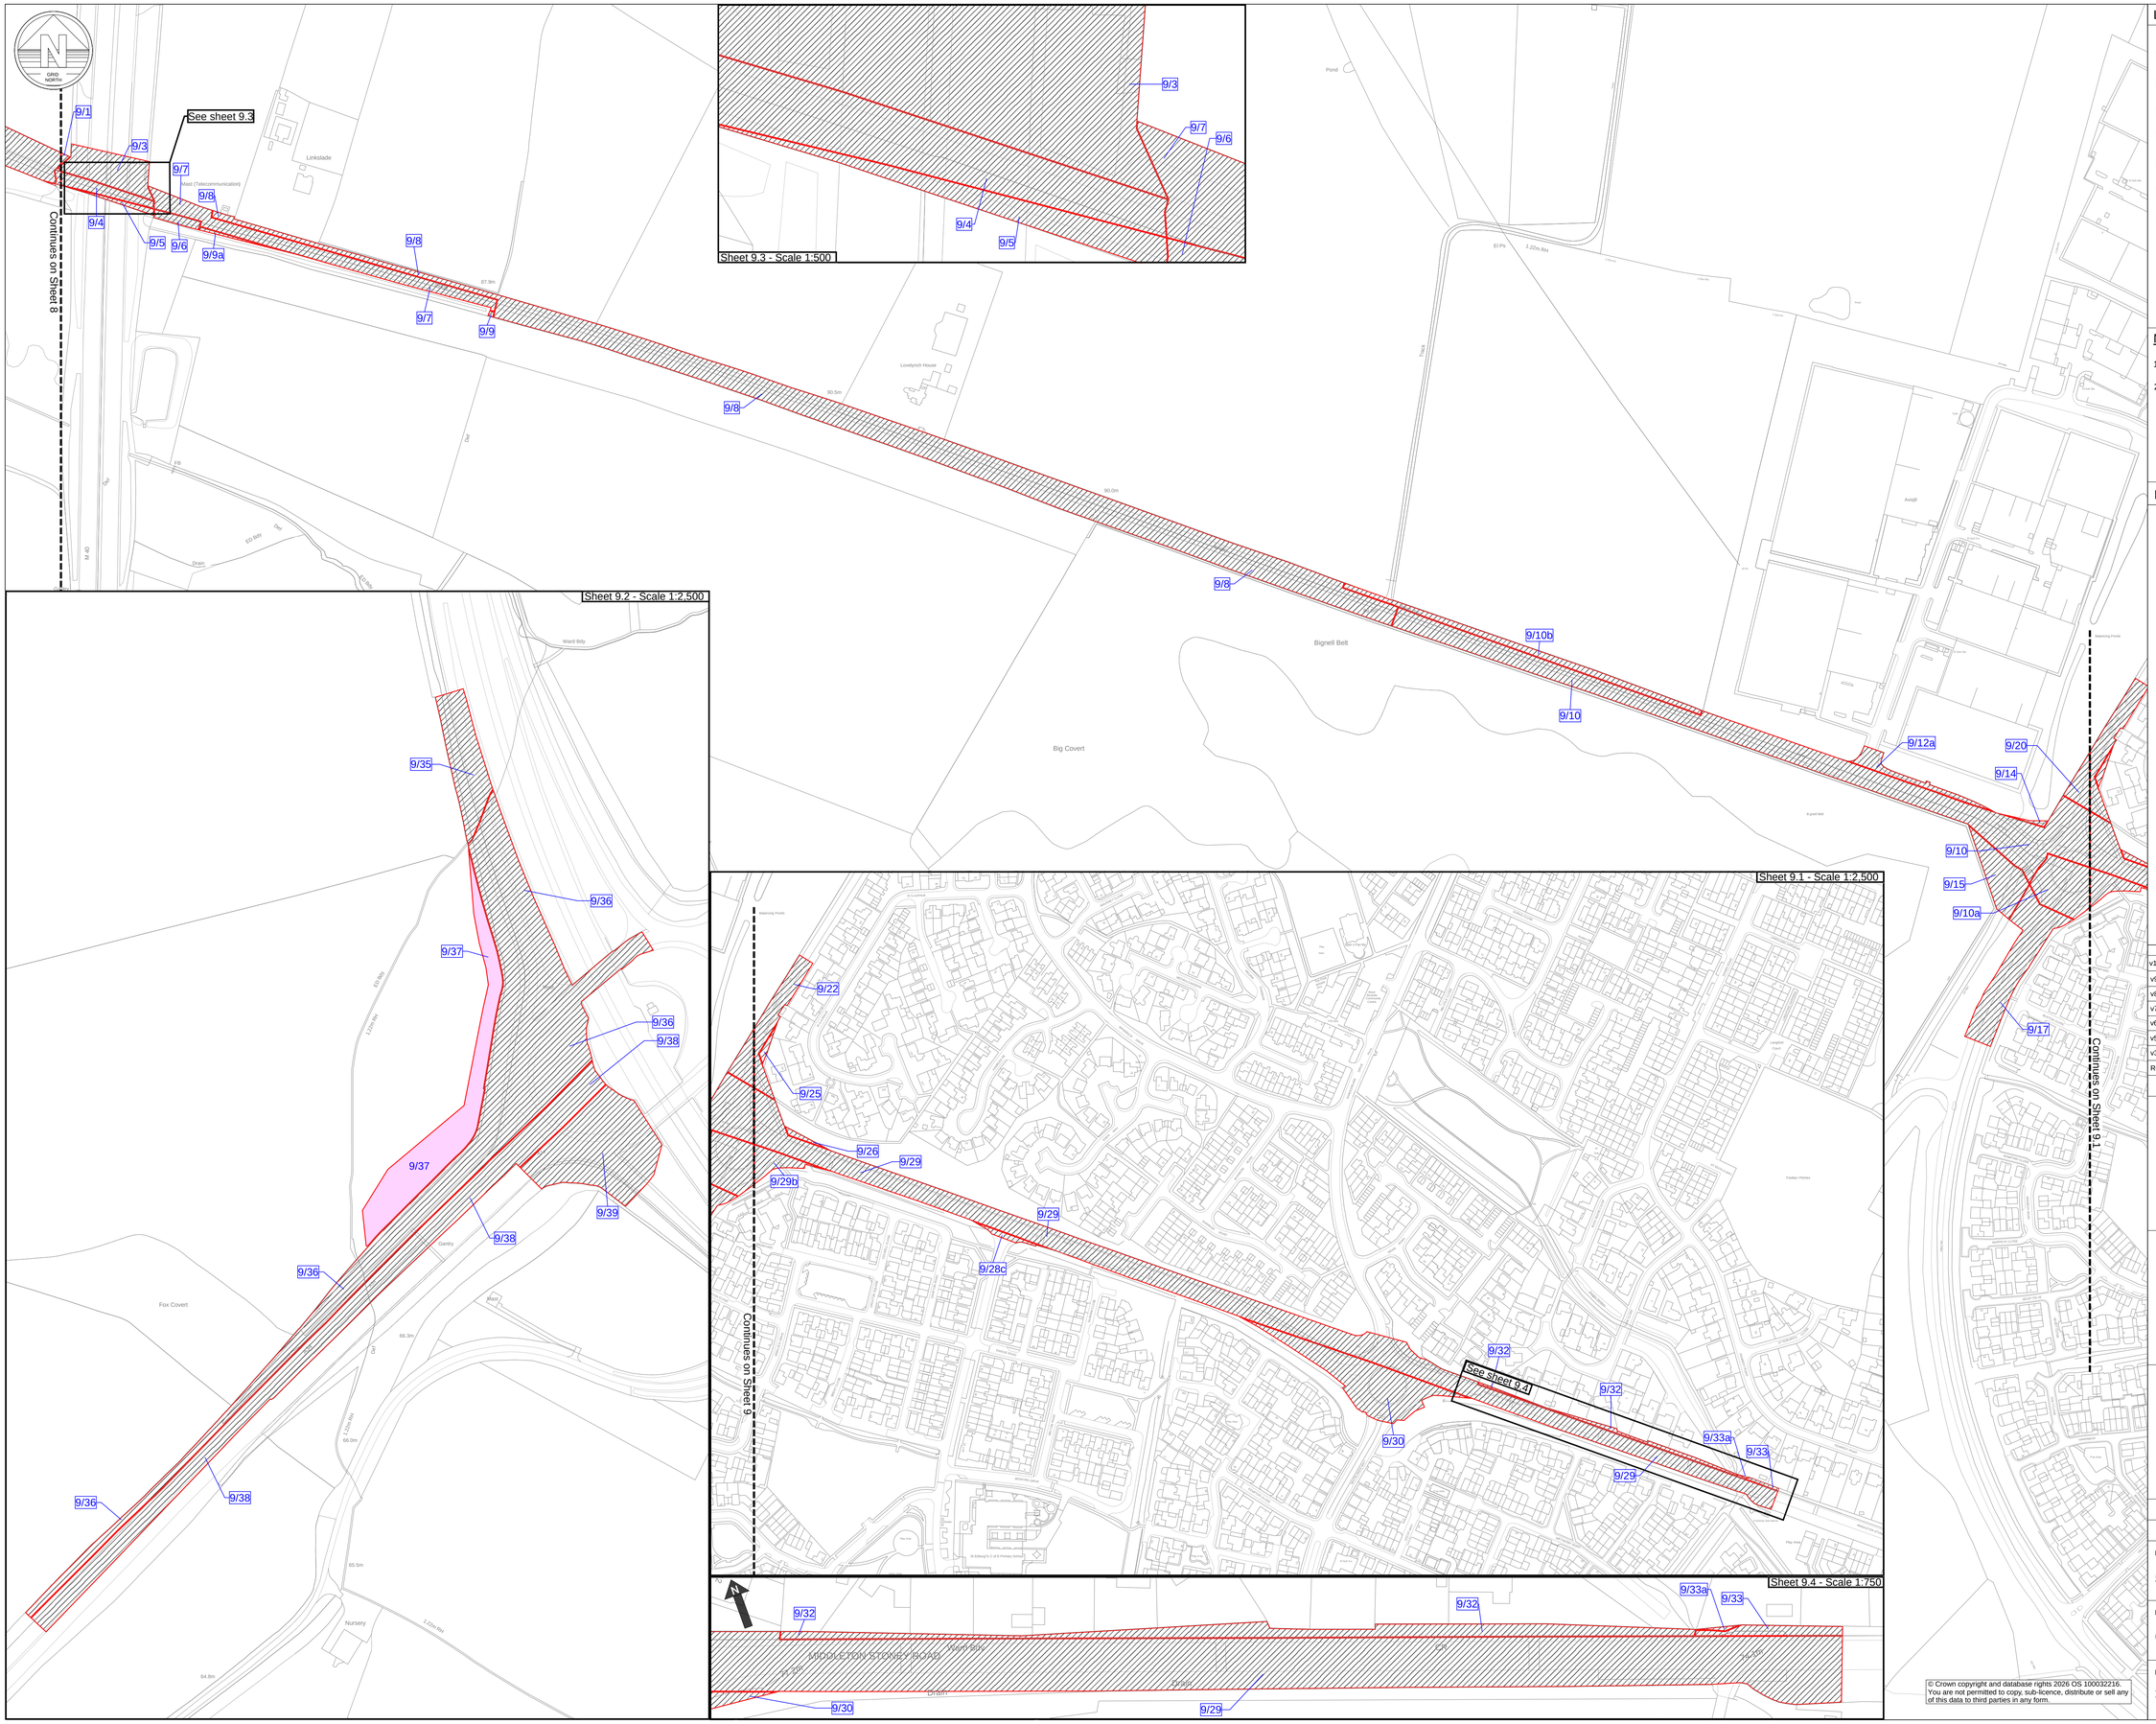

Legend

- Acquisition of land
- Acquisition and/or creation of rights and/or imposition of restrictive covenants
- Acquisition of existing rights
- Temporary possession of land
- No compulsory acquisition powers sought
- Limits of land to be acquired or used
- Sheet inset location

25 0 25 50 75 100 125 150 175 200

Metres

Notes

1. Plots are split on cut lines. Individual plots are not shown on two sheets. Each sheet has its own plots.
2. The Legend is identical on all sheets of the Land Plans and therefore not all items detailed in the Legend are represented on each sheet.

Key Plan

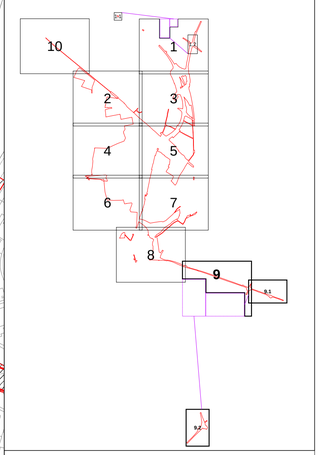

v10.0	12.10.26	Change Application	HDE	SAN
v9.0	19.05.26	Reissued for DCO Submission	HDE	TPR
v8.0	20.03.26	DCO Submission	HDE	SAN
v7.0	21.02.26	Final	HDE	SAN
v6.0	28.11.25	Pre-Submission Update 2	HDE	SAN
v5.0	15.10.25	Pre-Submission Update	FMA	LJO
v3.0	29.09.25	Preliminary Issue	FWH	SAN
Rev	Date	Details of issue / revision	Drw	App

ISSUES & REVISIONS

OxSRFI
OXFORDSHIRE
STRATEGIC RAIL FREIGHT INTERCHANGE

THE OXFORDSHIRE STRATEGIC RAIL FREIGHT INTERCHANGE AND HIGHWAYS ORDER 202X

Drawing Title

LAND PLAN SHEET 9 OF 10

Scale	1:2500	Drawn	HDE
Size	A1	Approved	SAN

Regulation

5(2)(i)

Document

2.1I

Drawing Status

Change Application

Drawing No.

1844-8022-001

Revision

v10.0

© Crown copyright and database rights 2026 OS 100032216. You are not permitted to copy, sub-licence, distribute or sell any of this data to third parties in any form.